
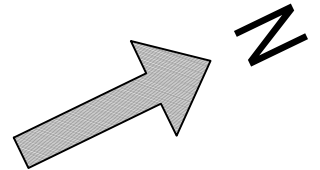
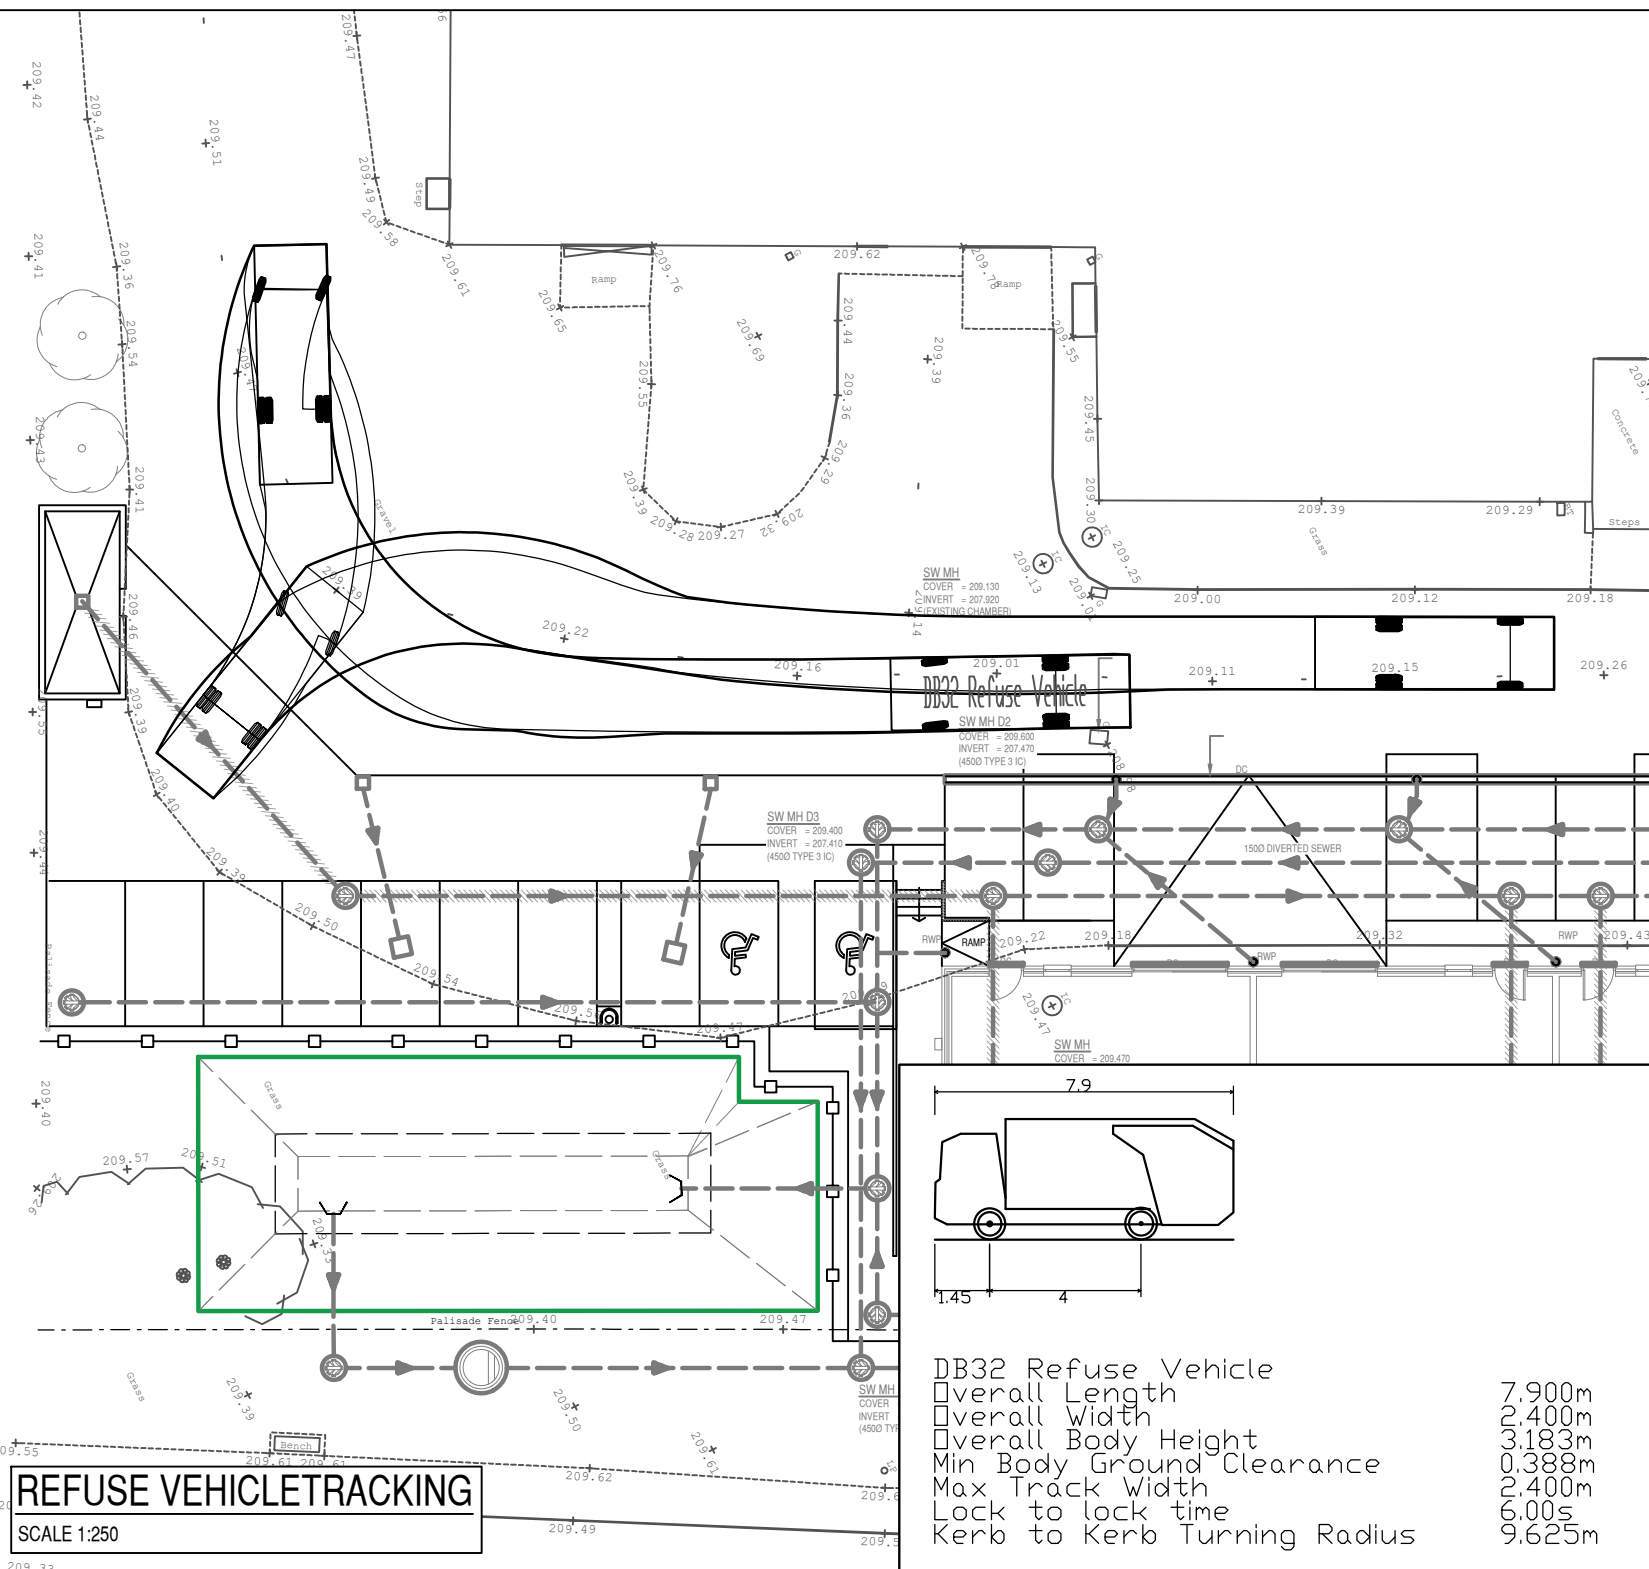
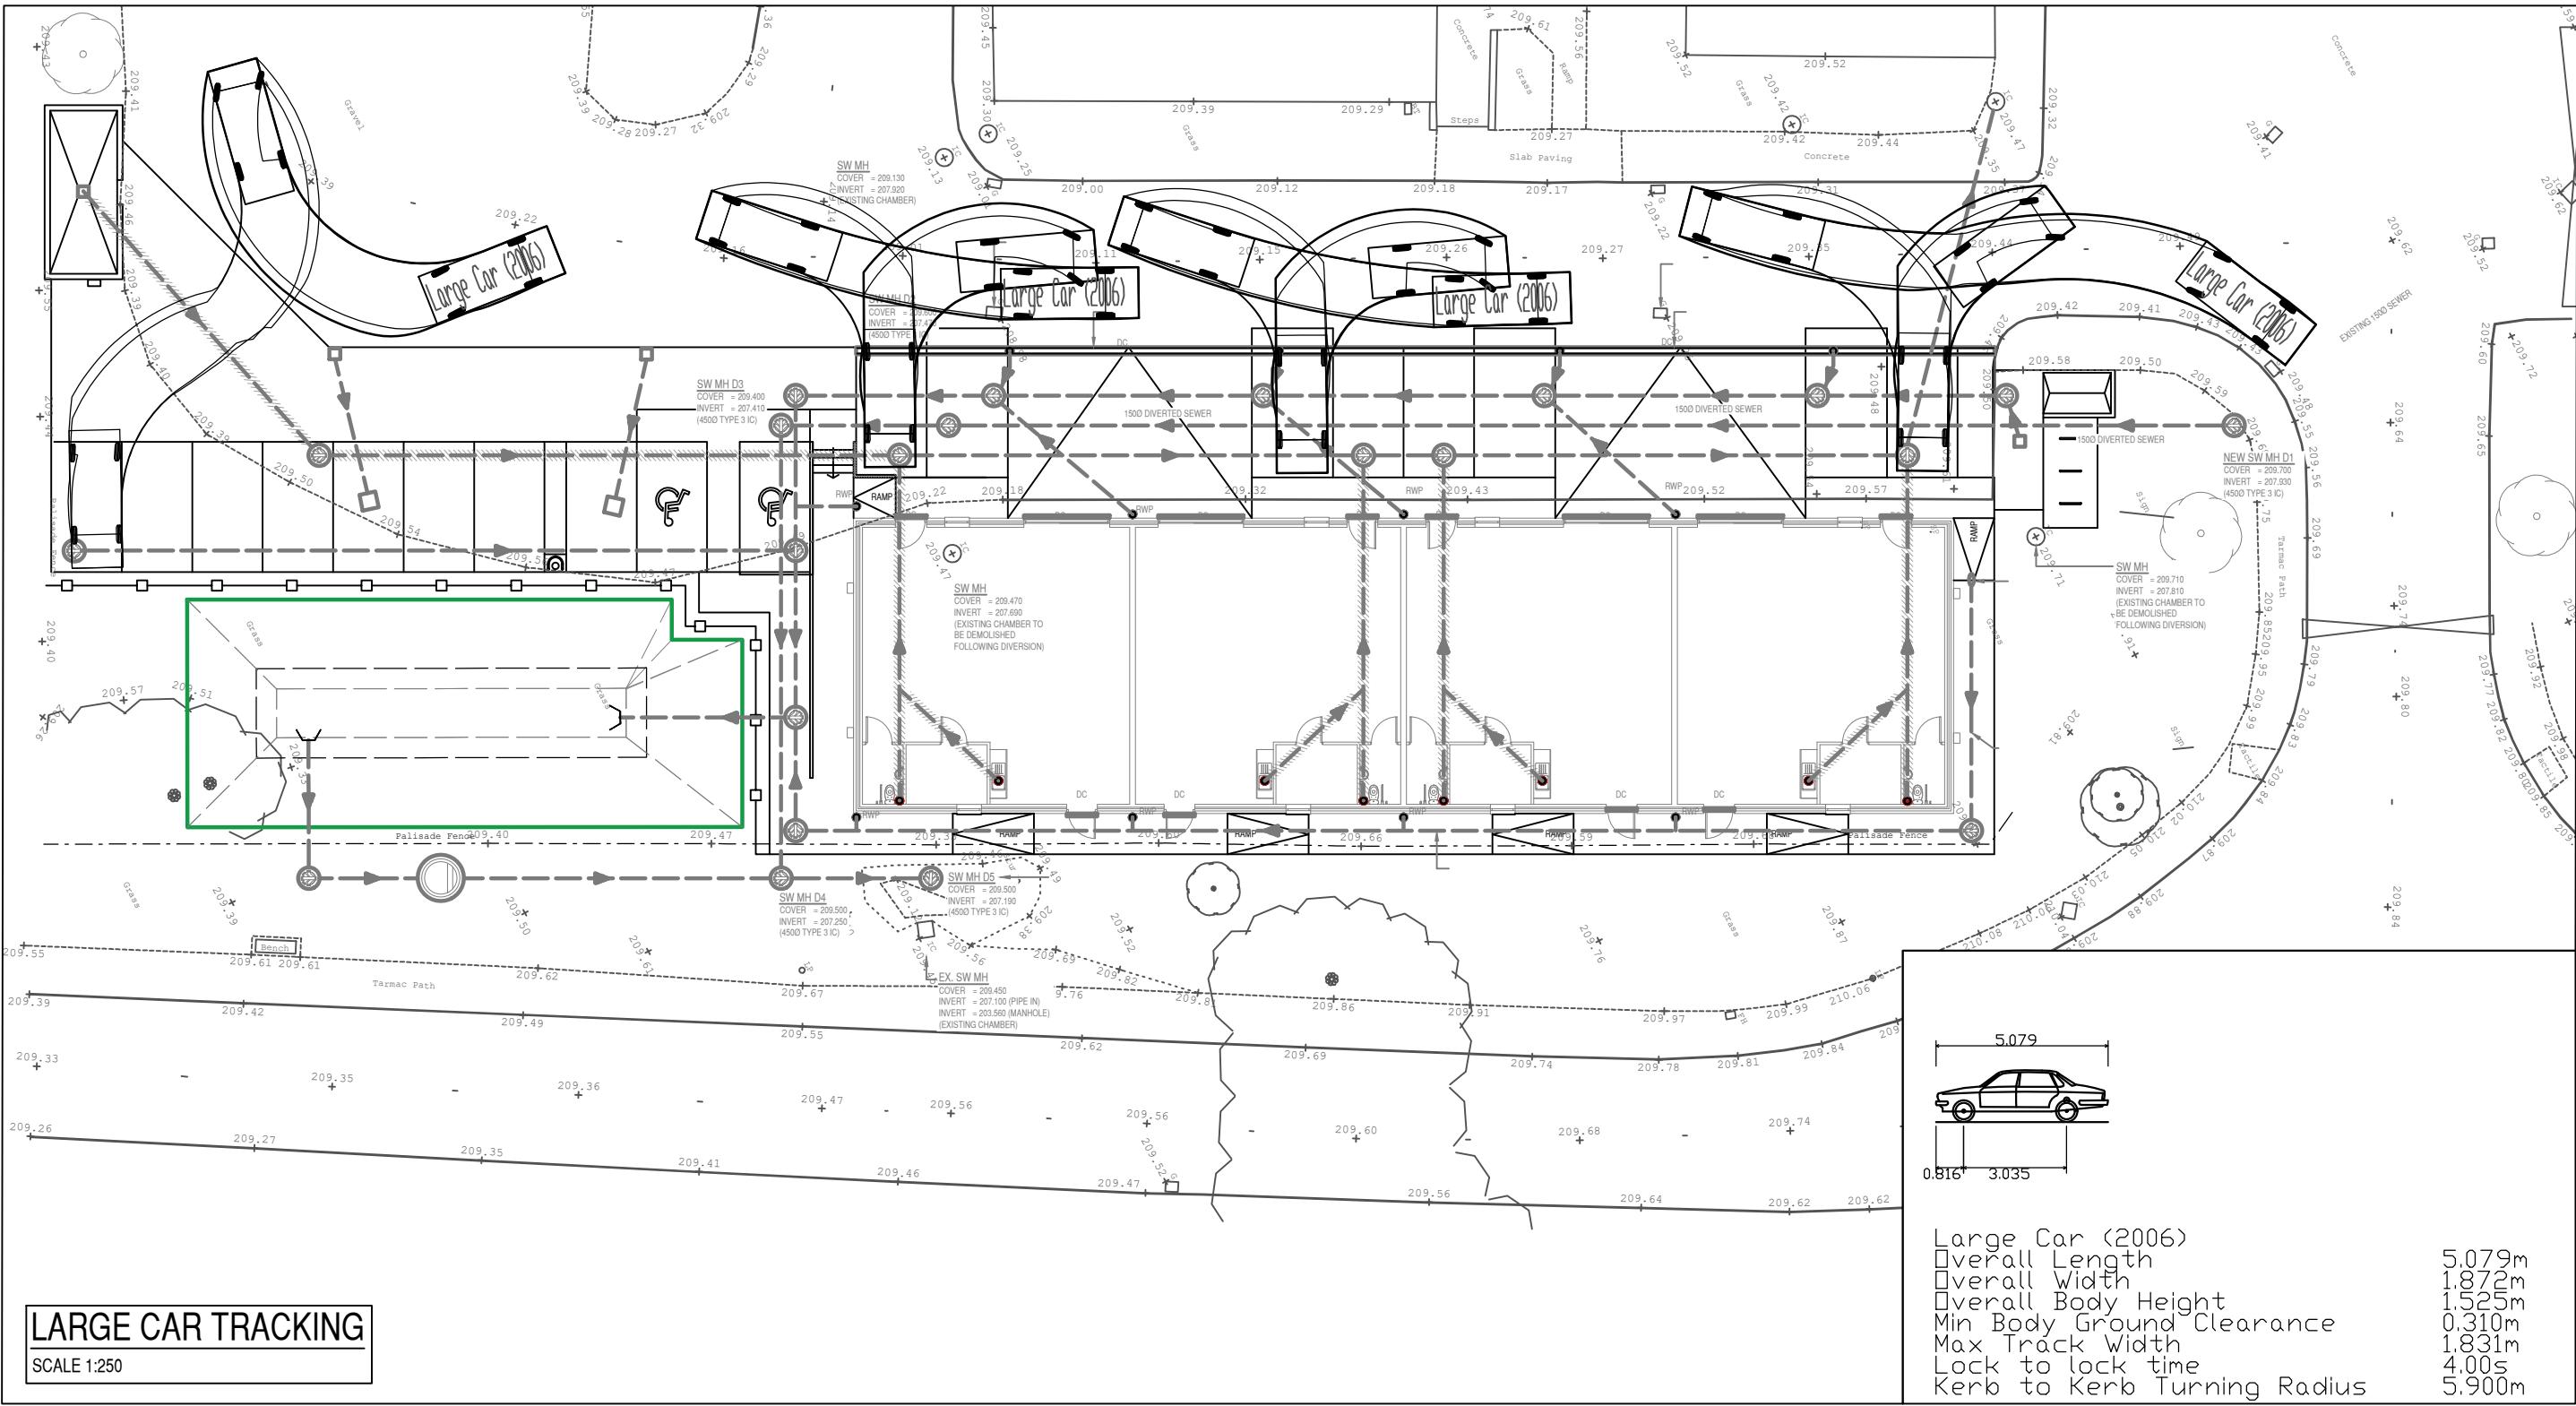
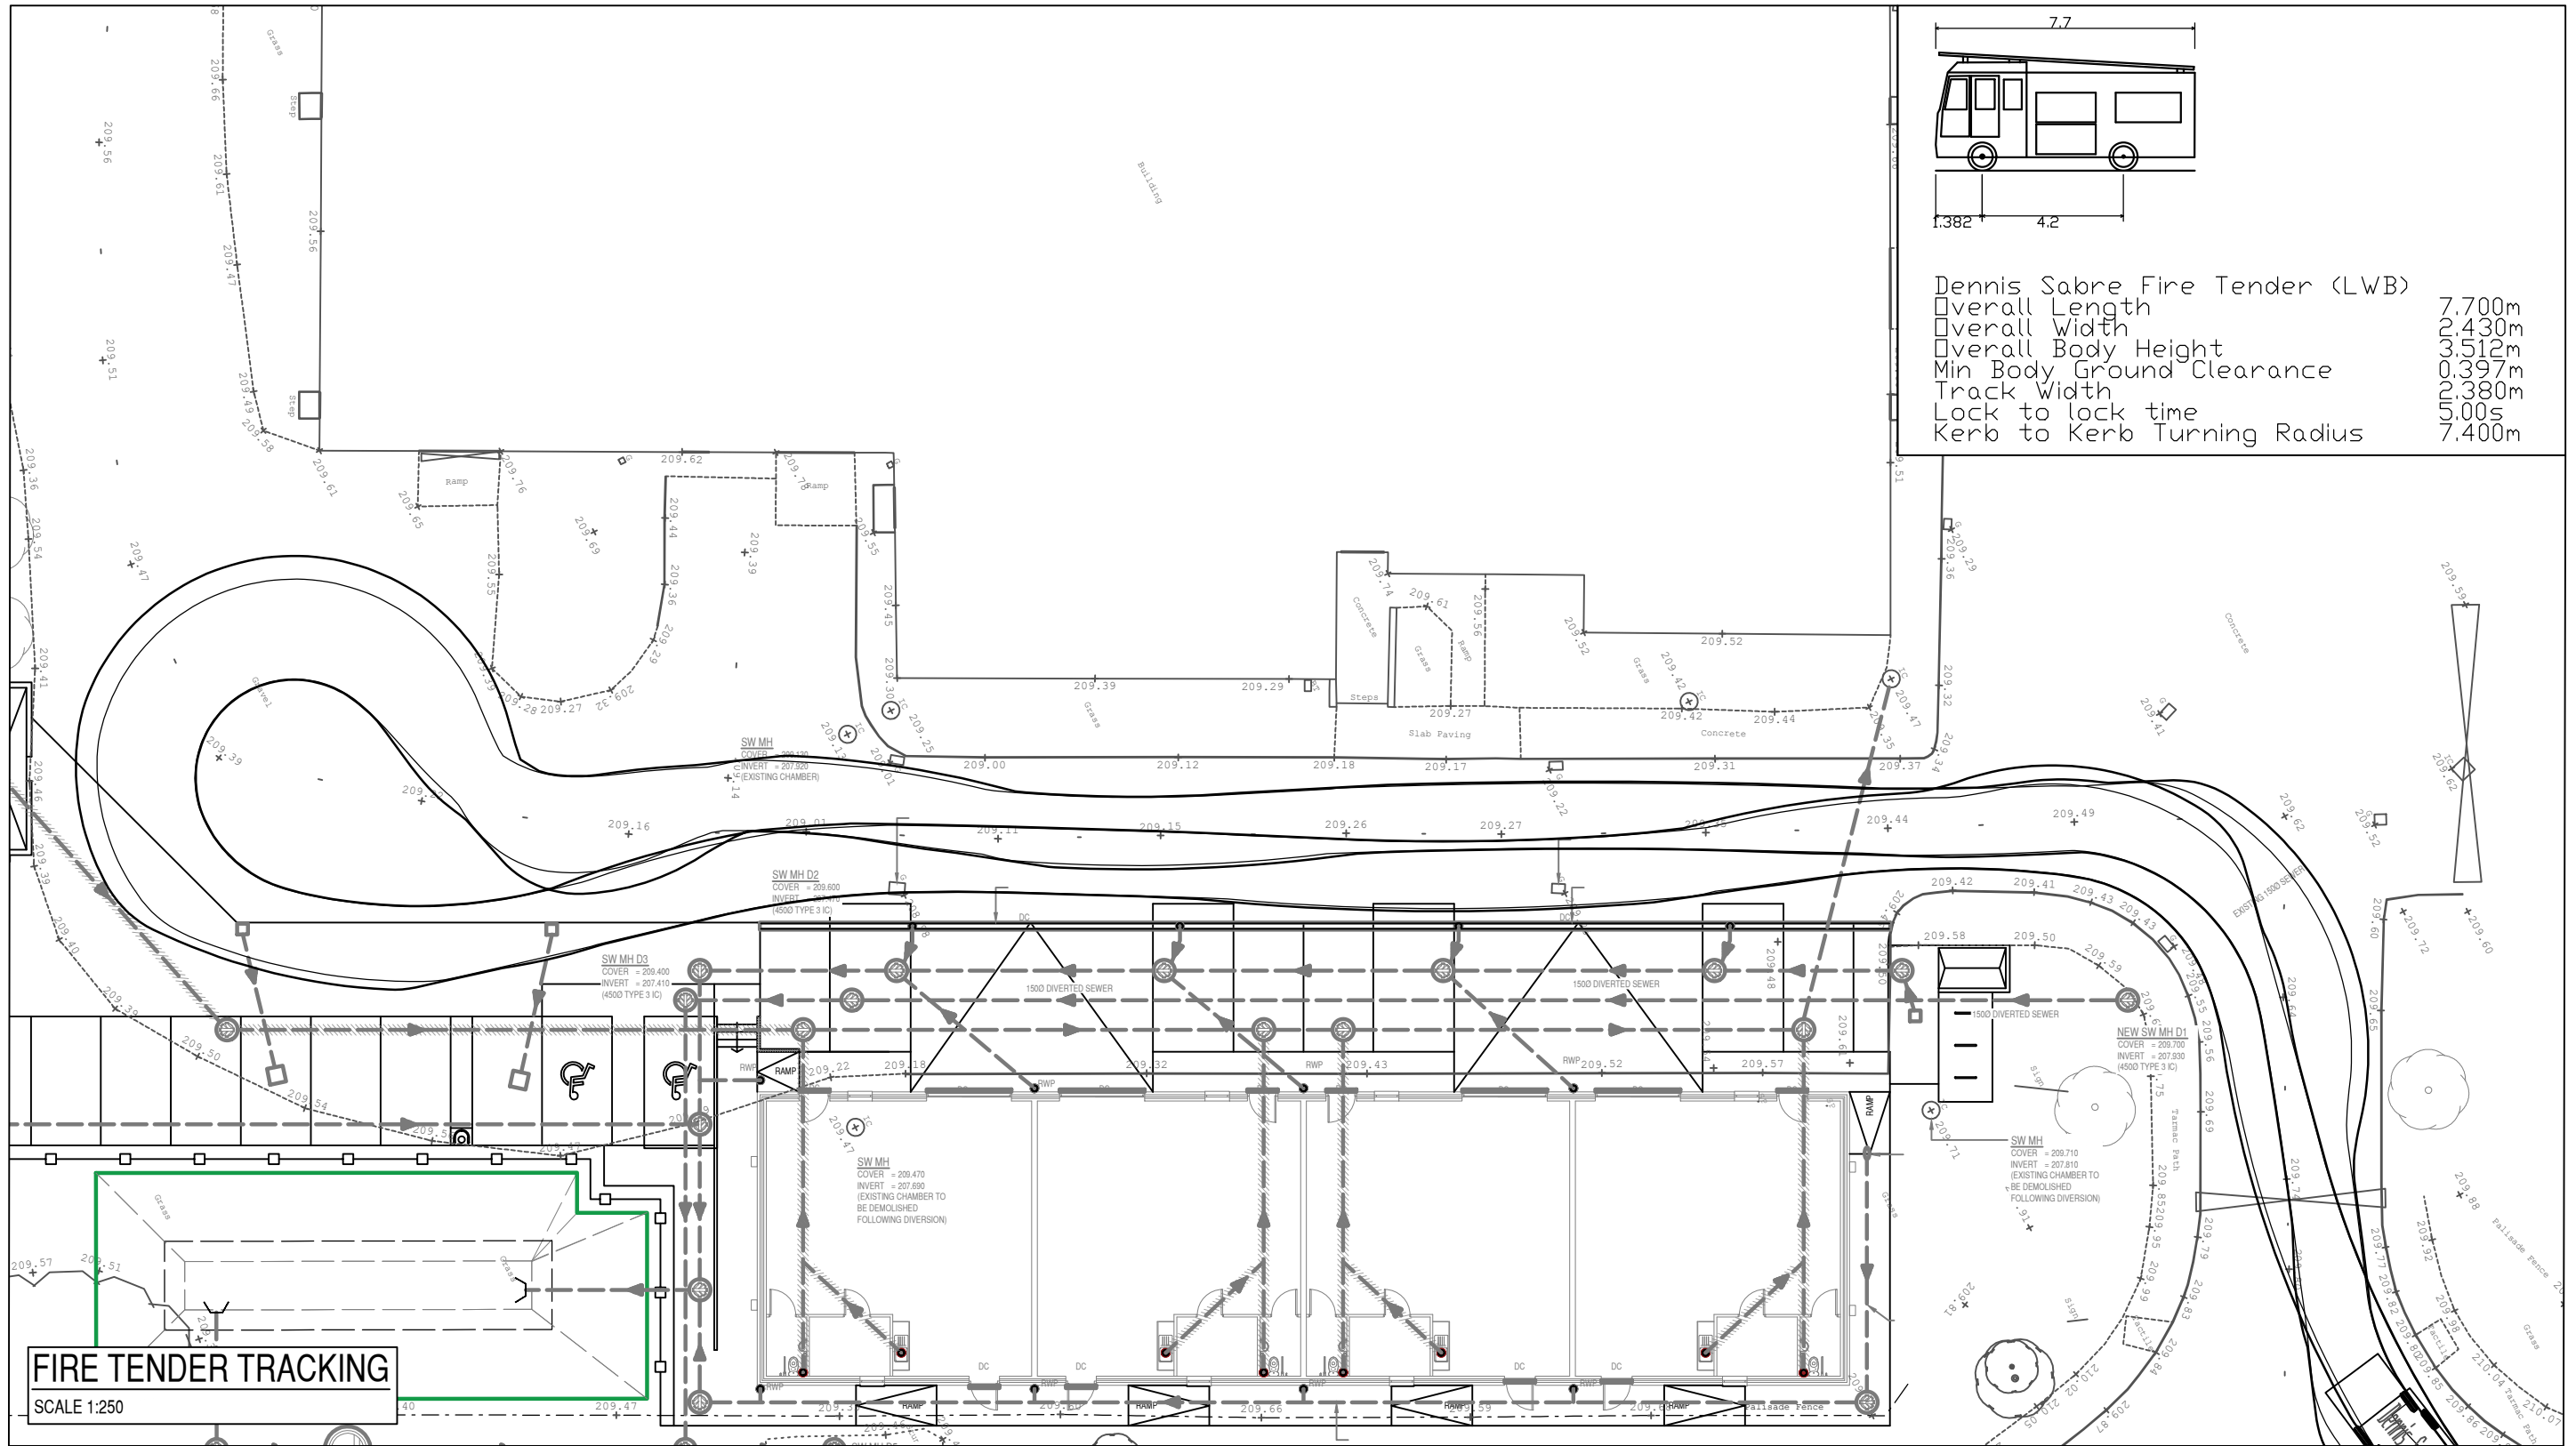


NOTE THE PROPERTY OF THIS DRAWING AND DESIGN IS VESTED IN BINGHAM HALL PARTNERSHIP LIMITED AND MUST NOT BE COPIED OR REPRODUCED IN ANY WAY WITHOUT THEIR WRITTEN CONSENT

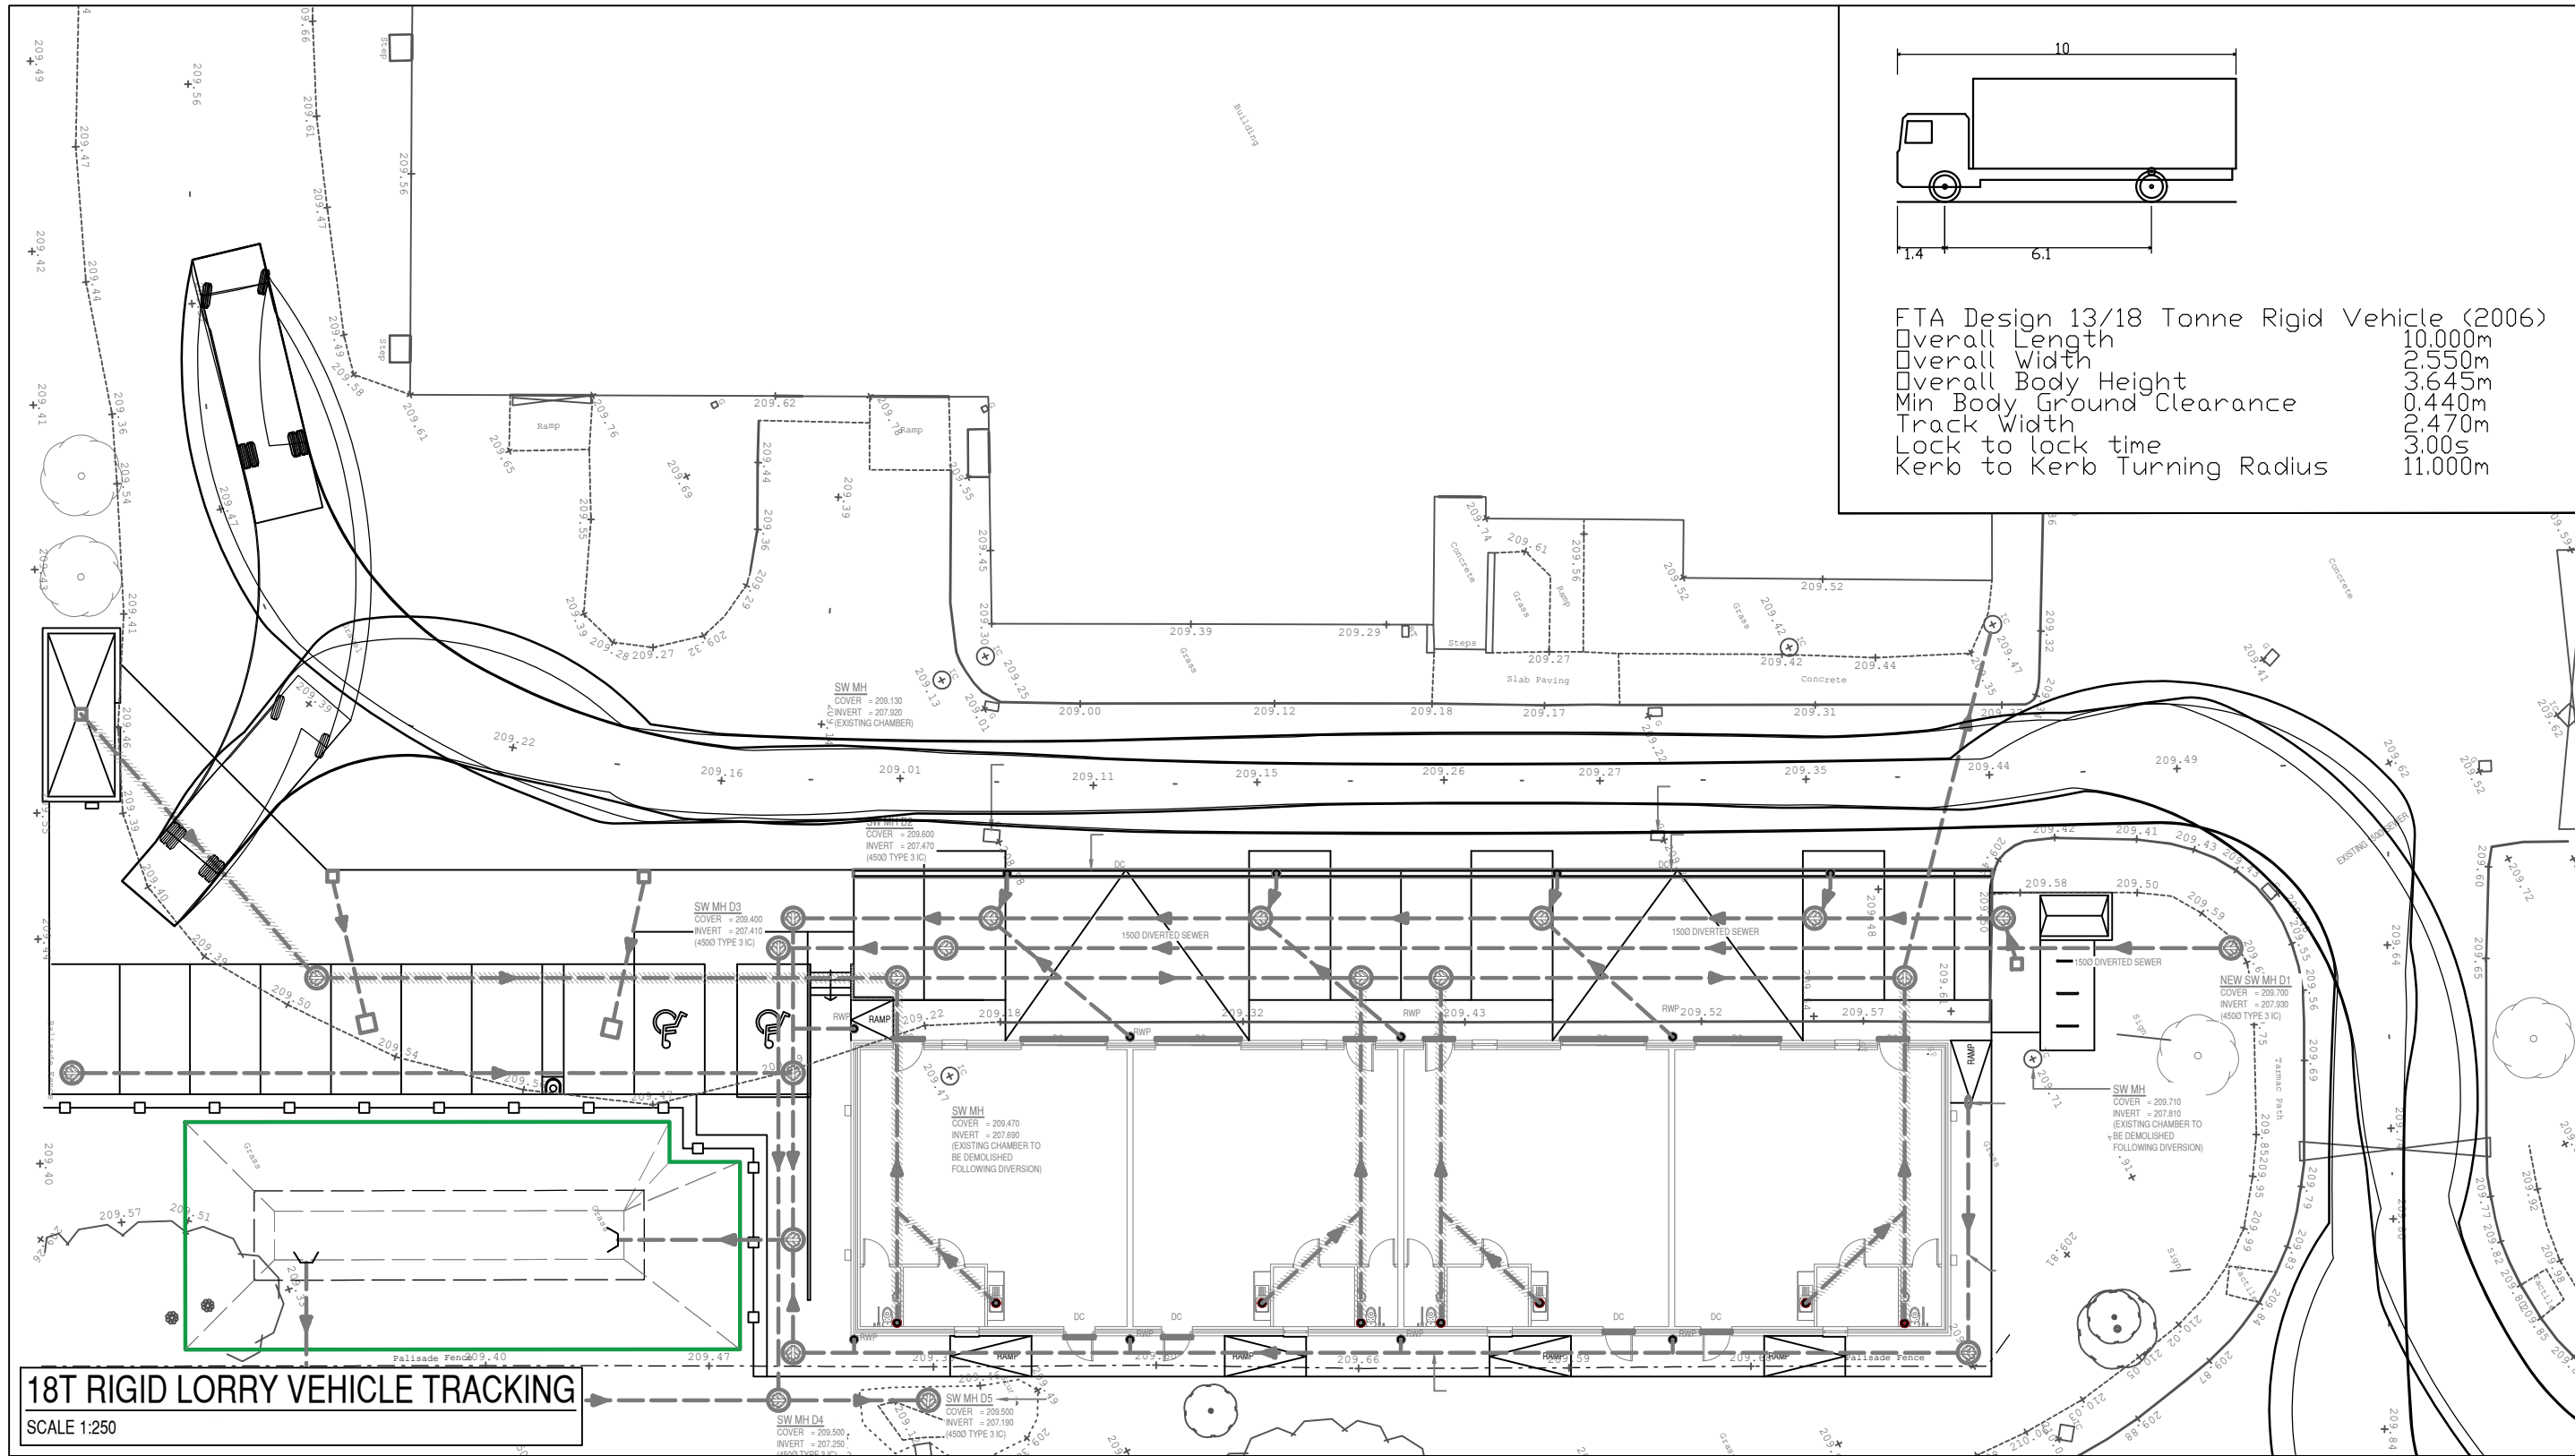

P04	JS	09/01/24	ARTICULATED LORRY REPLACED WITH RIGID LORRY
P03	JS	27/08/24	UPDATED TO LATEST SITE LAYOUT
P02	JS	24/07/24	VEHICLE TRACKS UPDATED TO LATEST LAYOUT
P01	JS	21/05/24	INITIAL ISSUE FOR COMMENT
Rev	By	Date	Revision

Bingham Hall

PARTNERSHIP LTD

Consulting Civil & Structural Engineers
5 Ty-Nant Court
Morgantown
Cardiff
CF15 8LW
Telephone (029) 2048 8588

Project Title		GLYNCORRWG INDUSTRIAL UNITS		
Drawing Title		VEHICLE TRACKING		
Drawing Status		INFORMATION		
Architect		EPT PARTNERSHIP		
Client		ANDREW SCOTT CONSTRUCTION LTD.		
Scale	Drawn	Drawing Size	Date	Checked
1:250	JS	A1	APRIL '24	DTH
Project No. - Originator - Volume - Level - Type - Role - Number				Rev
ISU - BHP - 02 - XX - DR - C - 60202				P04