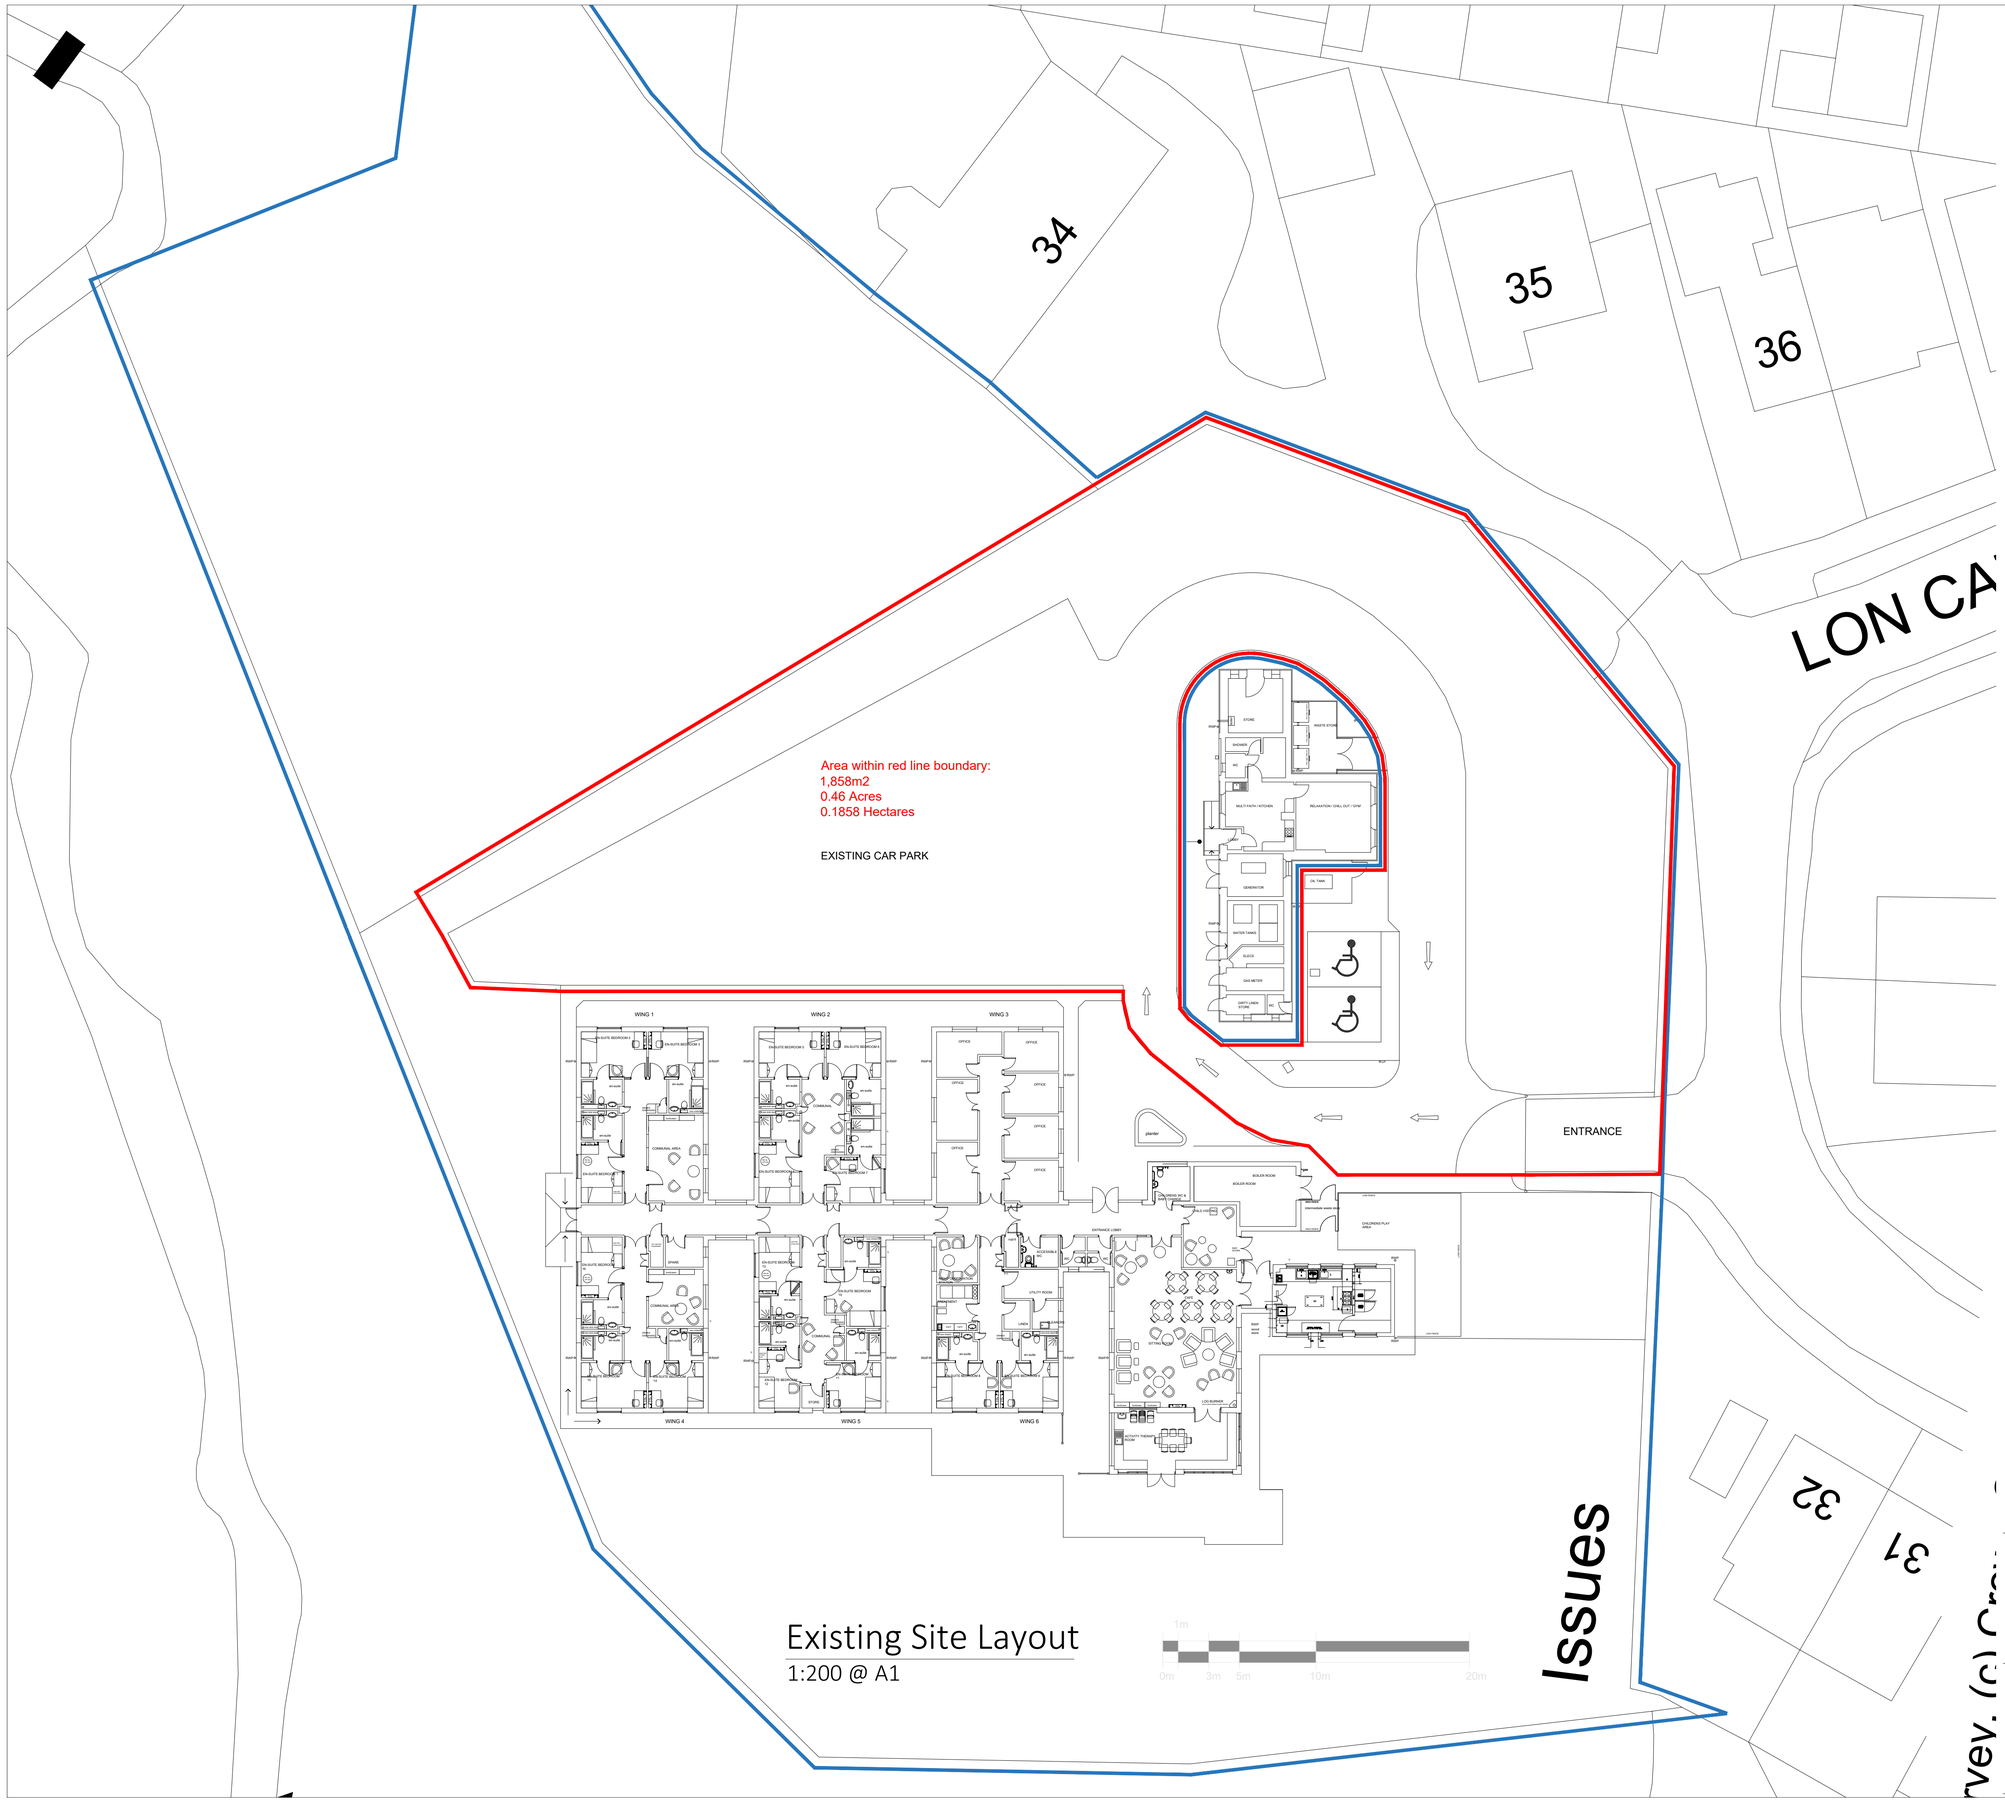

Existing Site Layout

1:200 @ A1

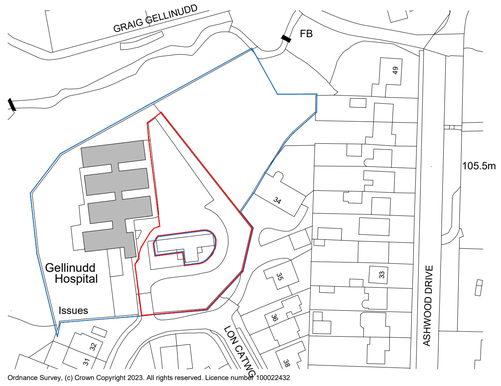

Site Location Plan

1:1250 @ A1

Revisions:

Rev	Date	Init	Description
-	231024	PH	First Issue
A	080324	PH	Site areas added
B	240321	PH	Red and blue line amendments for Planning Issue

HURLEY & DAVIES

12 Axis Court,
Riverside Business Park
Swansea, SA7 0AJ
TEL : 01792 791100
FAX : 01792 641110

206 High Street,
Blackwood, Caerphilly,
NP12 1AJ
TEL : 01495 225281

contactus@hurleyanddavies.co.uk
www.hurleyanddavies.co.uk

This drawing must not be scaled, figured dimensions and levels should be used. Any inaccuracies must be notified to the Contract Administrator.

THIS DRAWING IS COPYRIGHT

DRAWING STATUS.
Planning

Drawing No. HD5089.AR.01.00.099

Rev.

Client: SWP

Project: Gelli Nudd

Title: Existing Site / Location Plan - New Units

Scale: as shown

Date: 24/10/23

Drawn: PH

Checked: LH

Approved: