



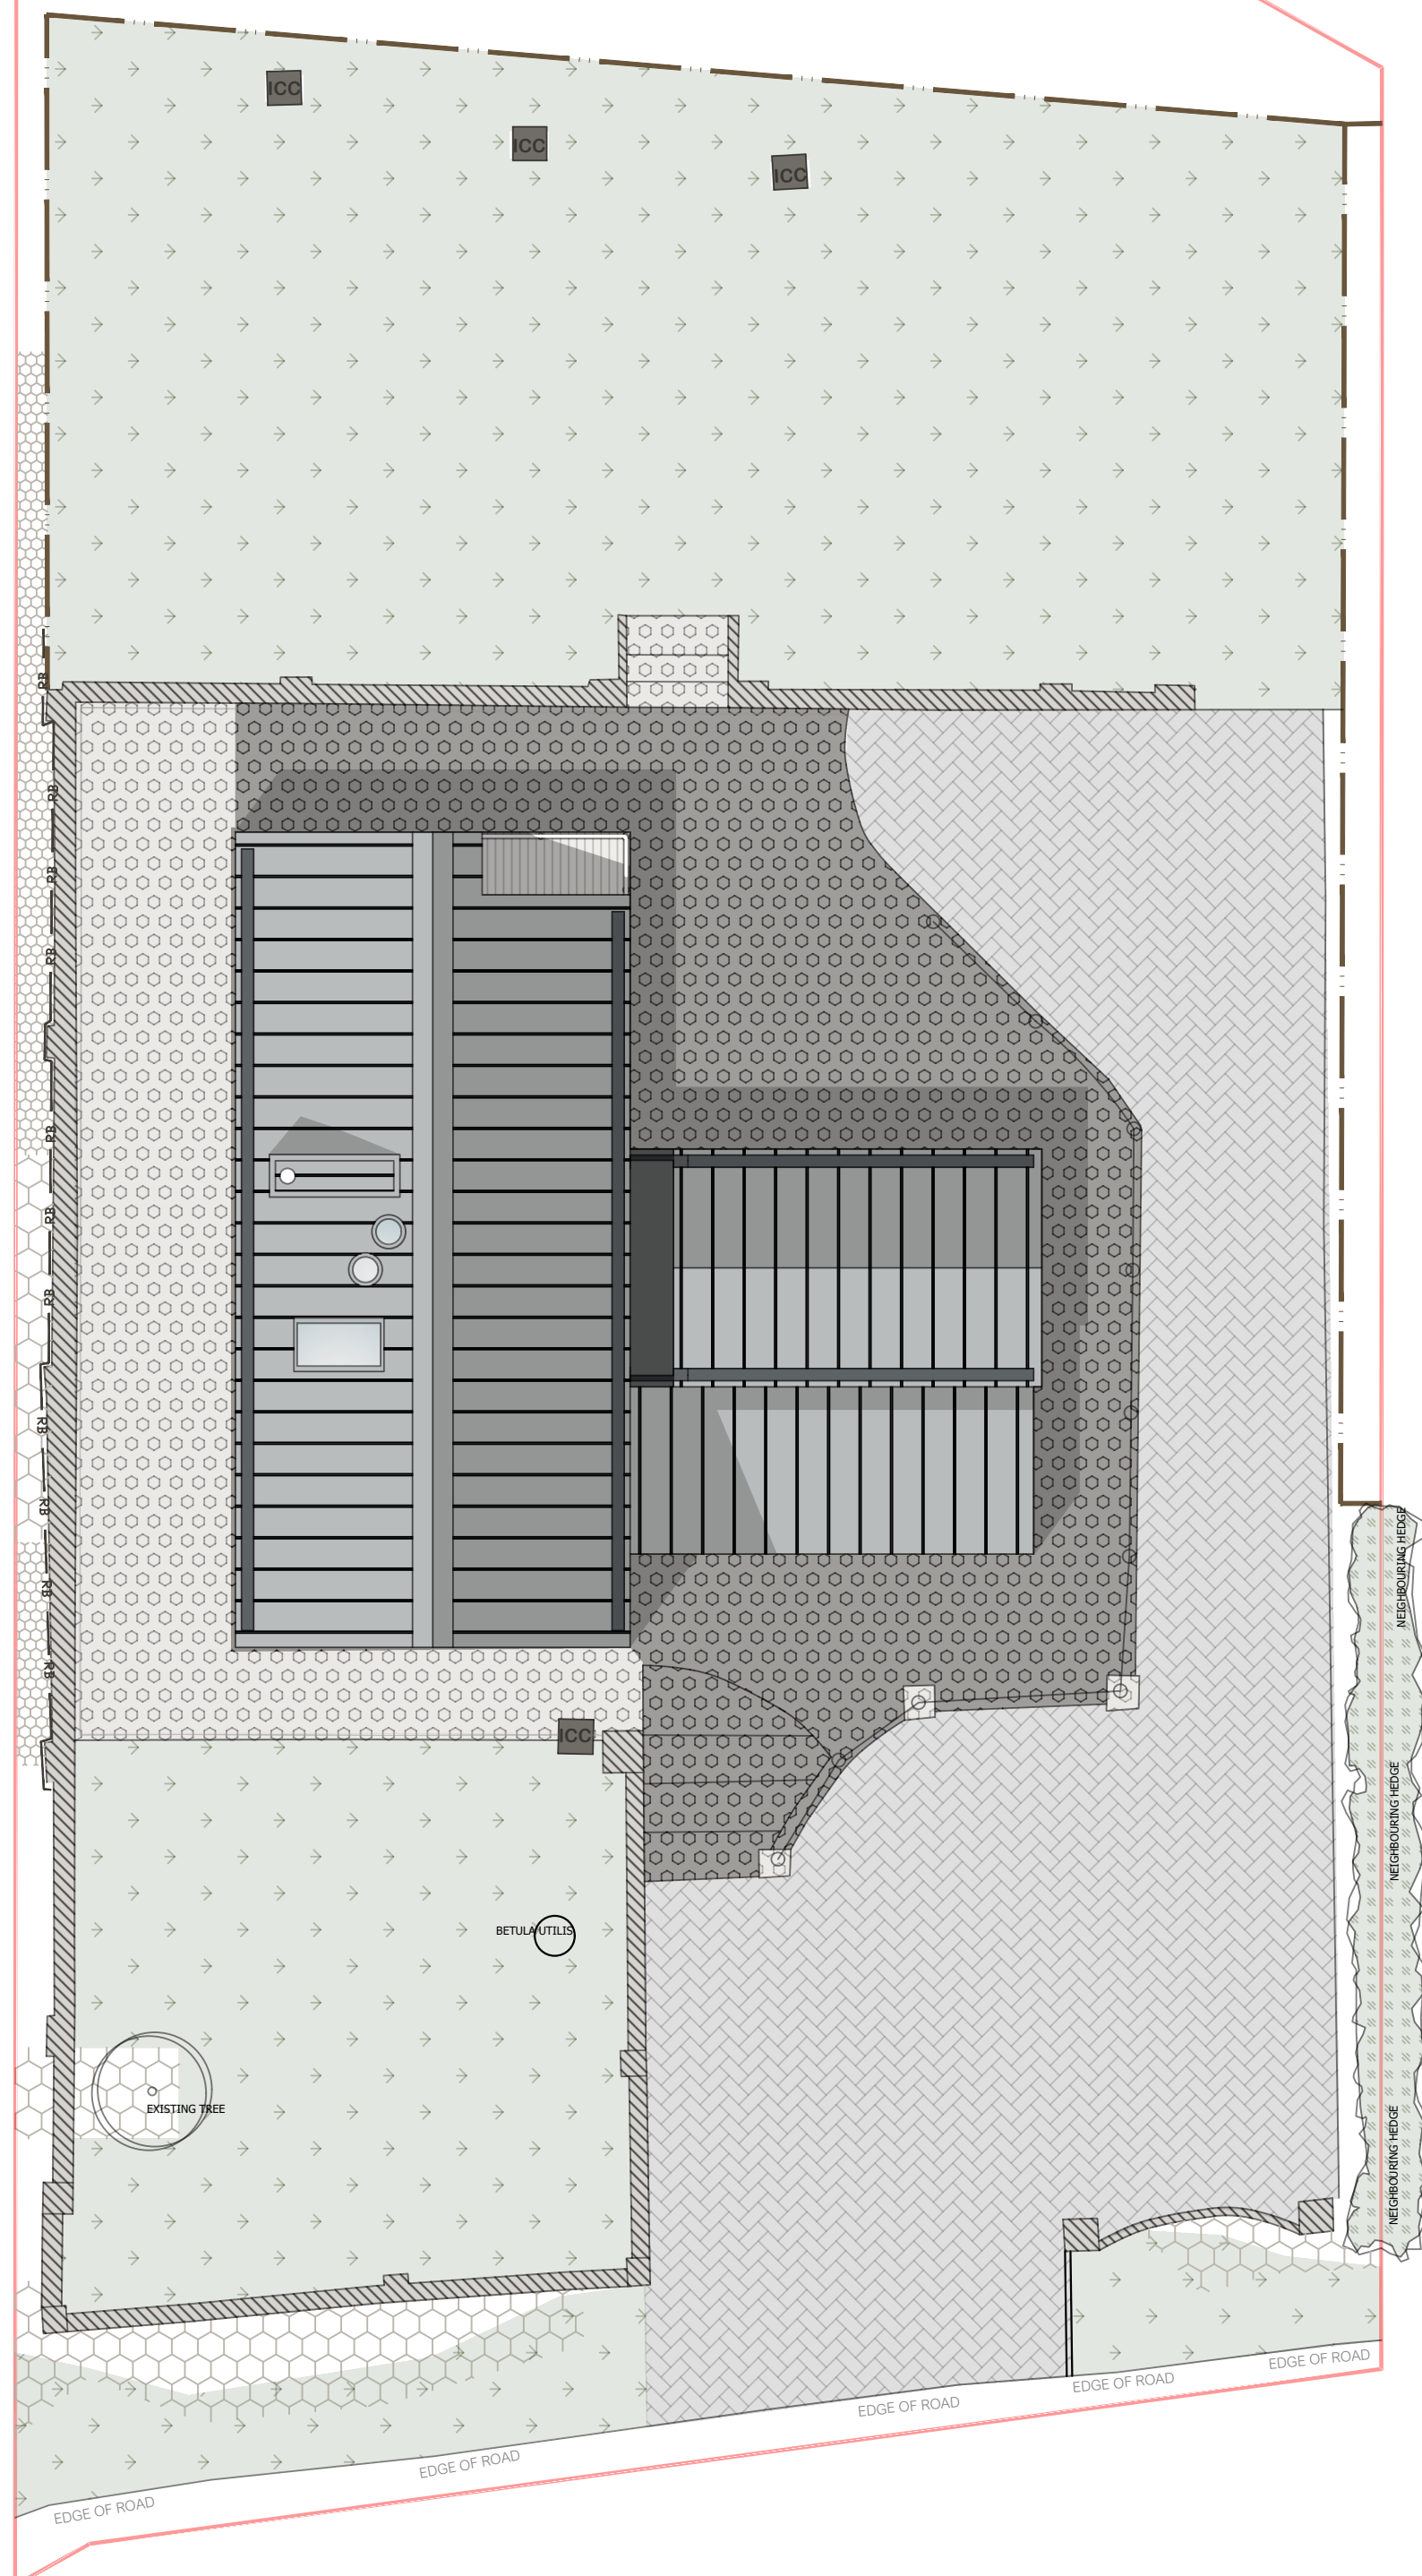

KEY

- PERMEABLE BLOCK PAVING (CHARCOAL STONE)
- PERMEABLE GREYWACKE PATIO
- IMPERMEABLE GREYWACKE PATIO
- AMENITY SEED MIX
- GREYWACKE RETAINING WALL
- CORNUS SANGUINEA - 16nr m²
- CORNUS SANGUINEA - 5nr m²
- 1.8m VERTICLE HIT AND MISS TIMBER FENCE
- ROOT BARRIER
- INSPECTION CHAMBER COVER

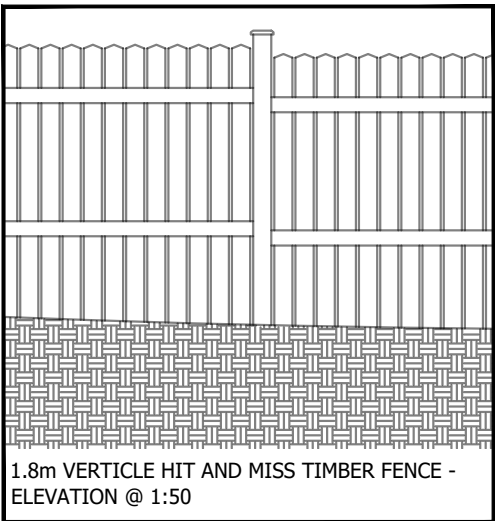

1.8m VERTICLE HIT AND MISS TIMBER FENCE - ELEVATION @ 1:50

Phoenix Sustainable Investments
Larkfleet House
Southfields Business Park
Falcon Way
Bourne
Lincolnshire PE10 0FF



Revisions:
P01 26.01.25 Fencing detail added. Drainage details removed.

Project + Client :
**nHOUSE4+
PLOT 21
PORT TALBOT
WALES**

Drawing Title :
**LANDSCAPING AND
BOUNDARY TREATMENT**

Job Number :
24-PT
Drawing No :
24-PT-04-01
Drawn By :
ar
Scale(s) :
1:100 @ A2
Date :
14.01.25

True Scale at 1:1 Printed on A3
0mm 10 20 30 40 50 60 70 80 90 100 110mm