



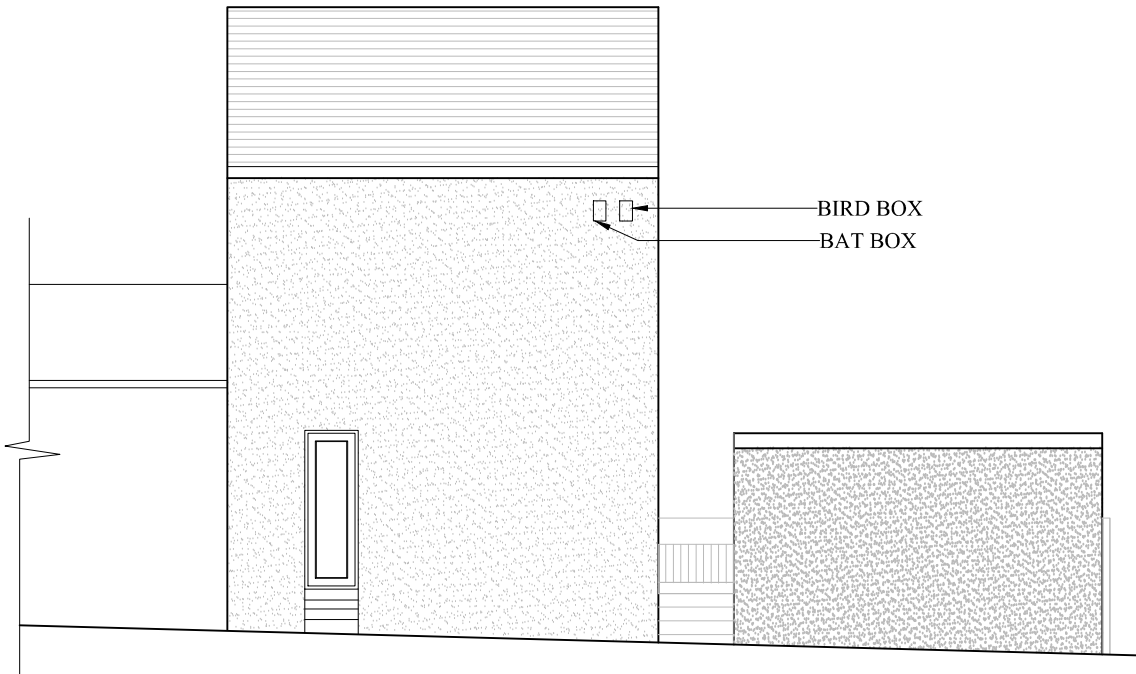

PROPOSED ELEVATION A

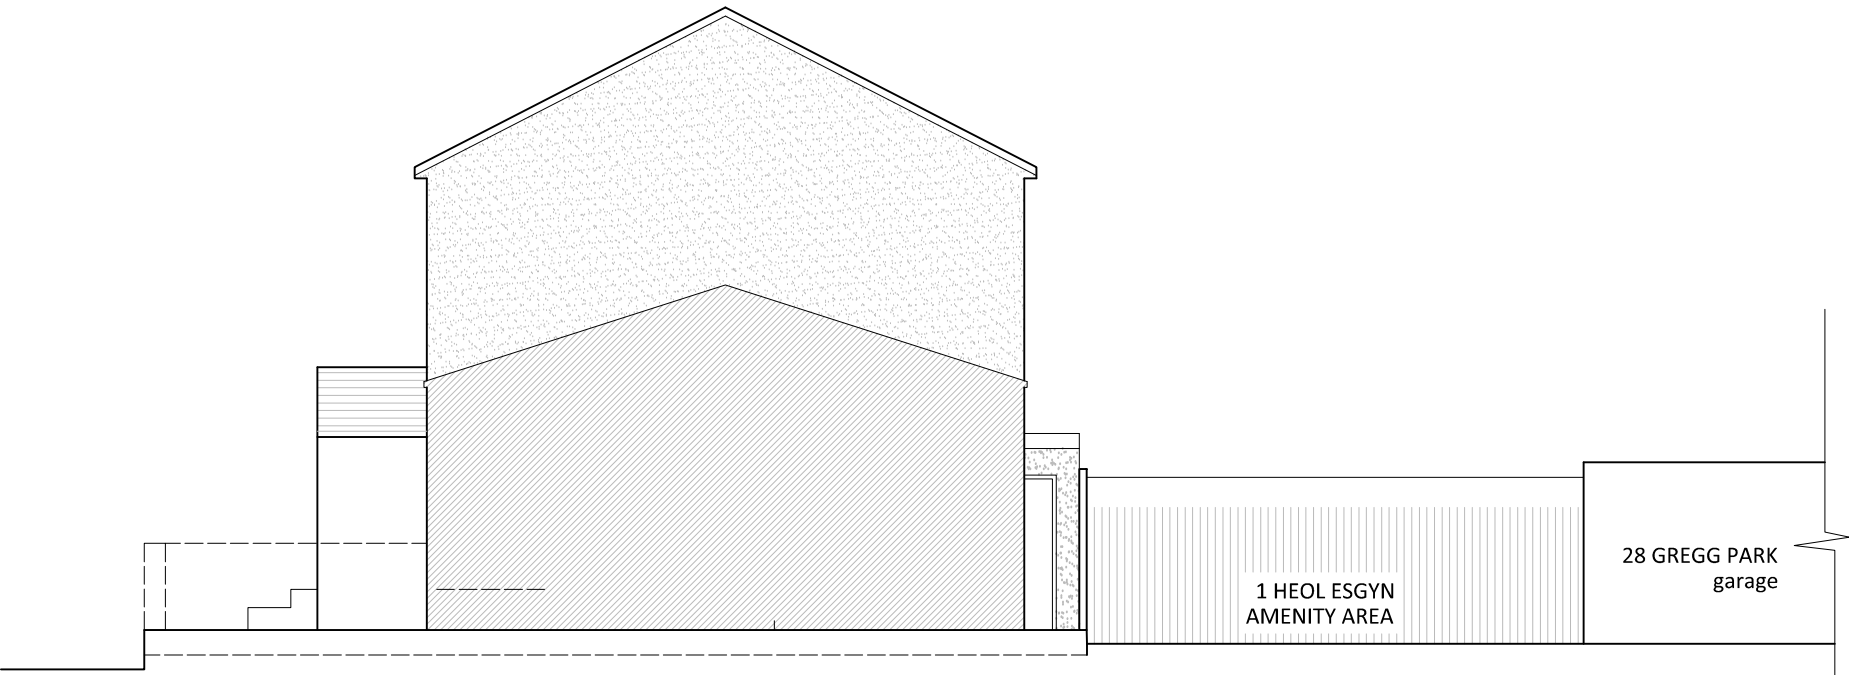


PROPOSED ELEVATION D



PROPOSED ELEVATION C



PROPOSED BAT BOX

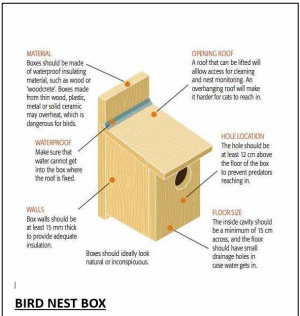

PROPOSED BIRD NEST BOX

© This drawing is copyright. Do not Scale. Contractor to check all dimensions on site and to report any discrepancies directly to the SO.				 SK DESIGNS 98A, Cleverwater Way, Llanidloes, Cardiff, CF23 4DU Tel: 029 20 761 950 Fax: 029 20 761 950 Email: info@skdesigns.org.uk
Date: JAN 2025				
Project: 1A HEOL ESGYN NEATH SA10 7LL				
Client:				
Description: PROPOSED ELEVATIONS		Job No:	Scale: 1:100 ON A3	
Dwg No: 202 R1		Drawn By: NZ		