



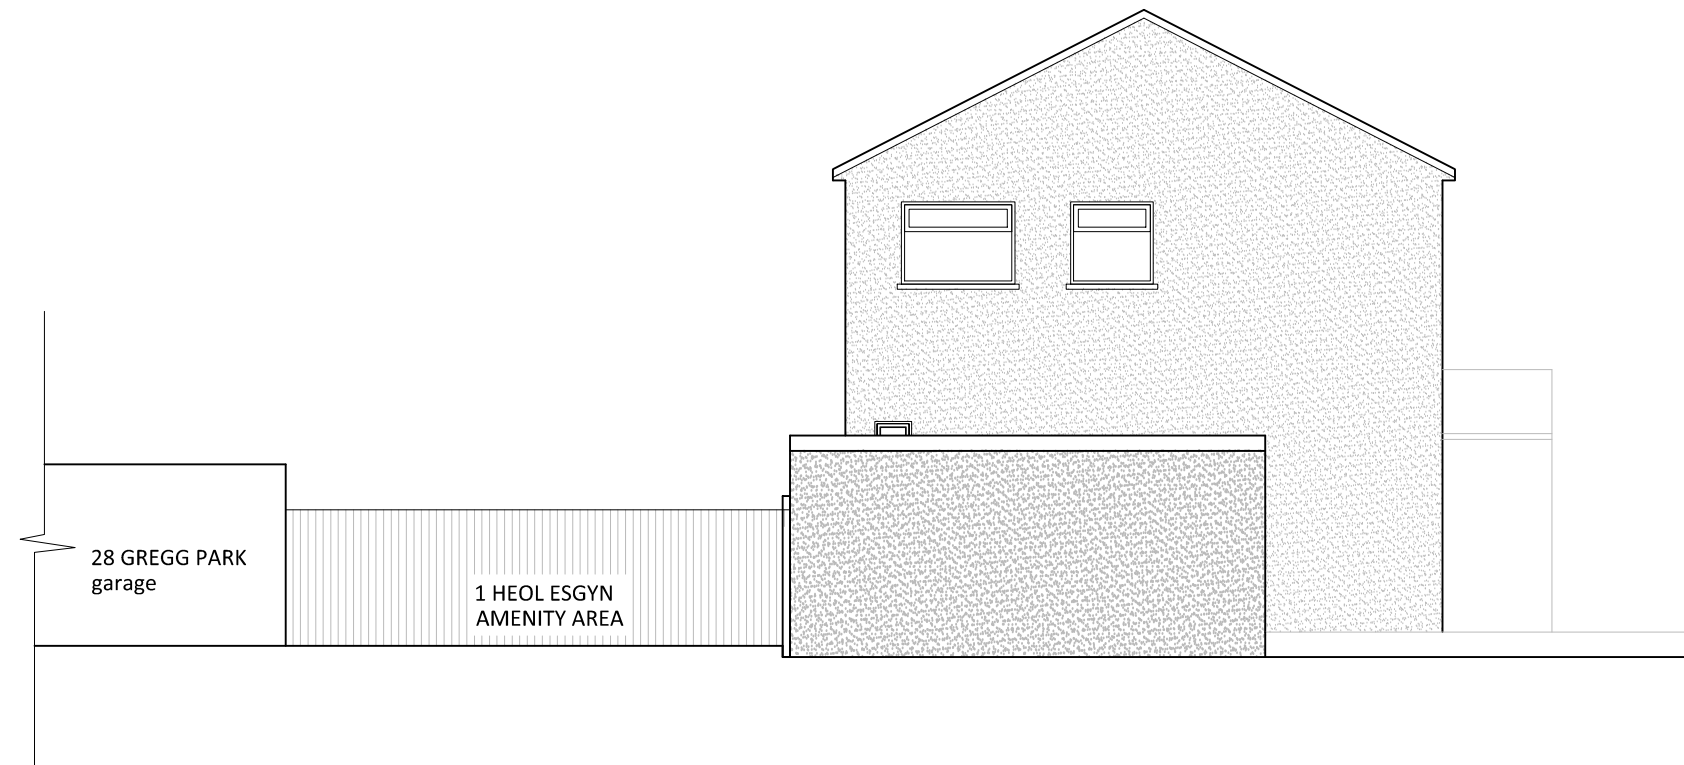

PROPOSED ELEVATION B
(with garage)

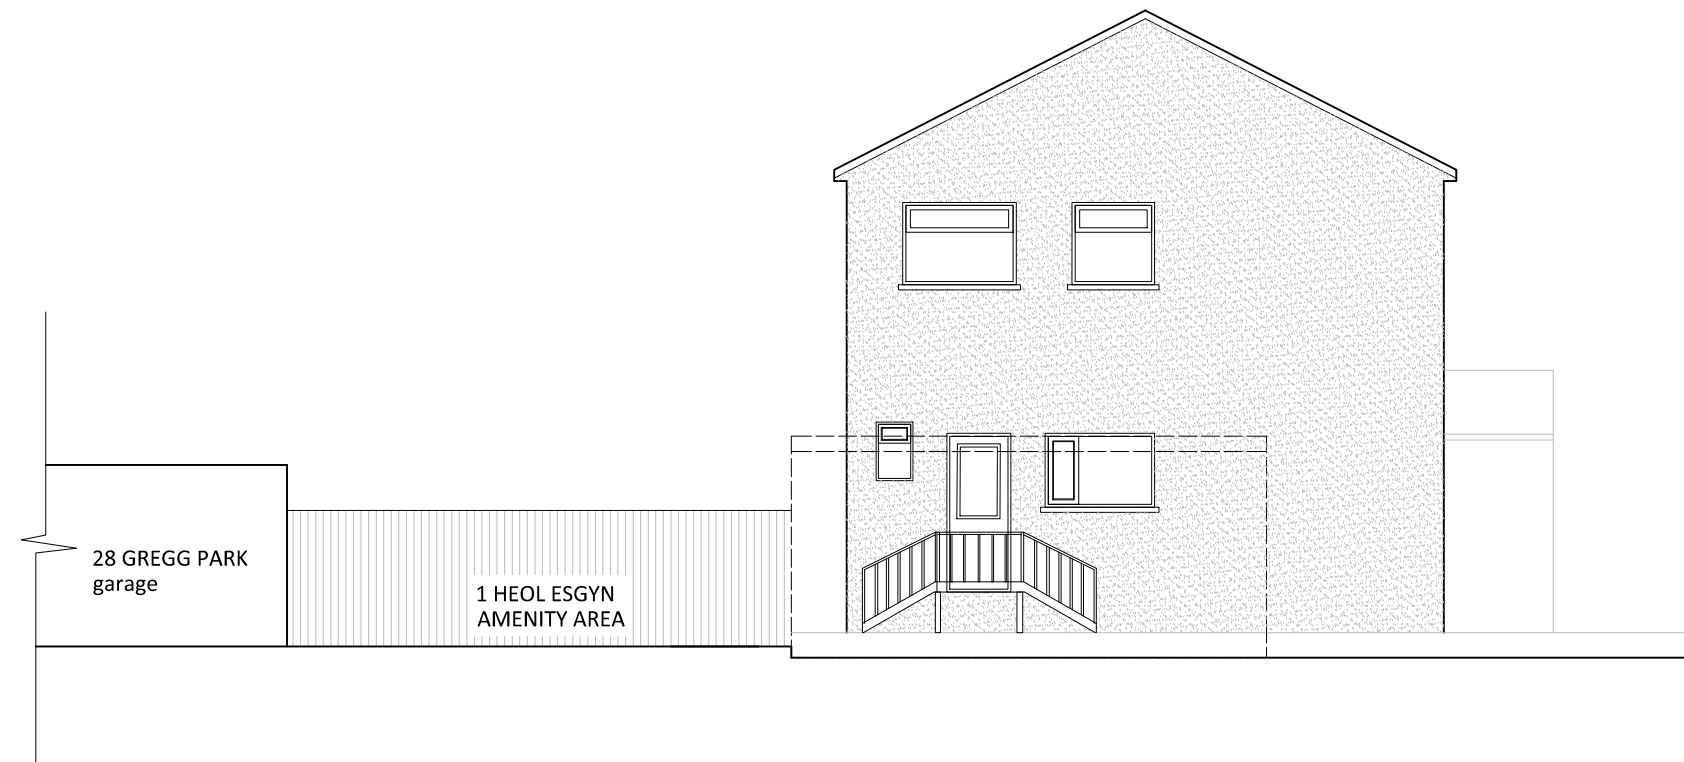

PROPOSED ELEVATION B

This drawing is copyright Do not Scale. Contractor to check all dimensions on site and to report any discrepancies directly to the SO.			 SK DESIGNS SK DESIGNS 98A, Clewwater Way, Llanidloes, Cardiff, CF23 4DU Tel: 029 20 761 950 Fax: 029 20 761 950 Email: info@skdesigns.org.uk	
Date: JAN 2025				
Project: 1A HEOL ESGYN NEATH SA10 7LL				
Client:				
Description: PROPOSED ELEVATIONS				
Job No:		Scale: 1:100 ON A3		
Dwg No: 203 R1		Drawn By: NZ		