


Project Change of Use No 66 Forge Rd.

Pt. talbot from Dentist to dwelling

House.

Scale 1:100.

Drawing No 2

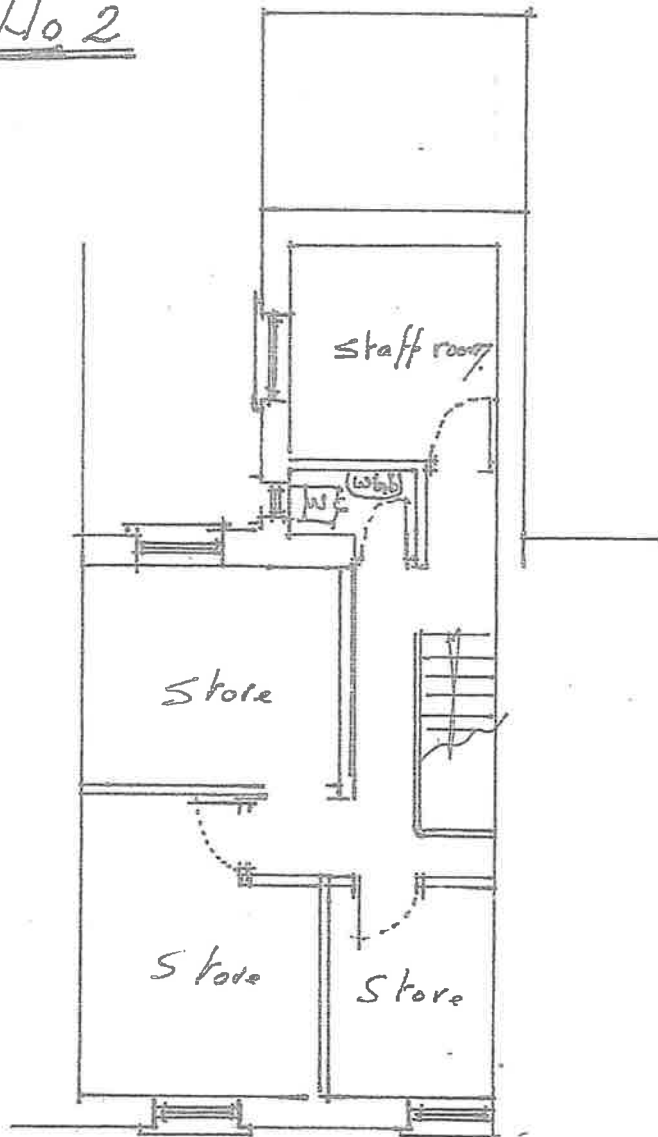

first floor Existing