


Project Change of Use No 66 Forge Rd.

Pt talbot from Dentist to dwelling

House.

Scale 1:100.

drawing No 4

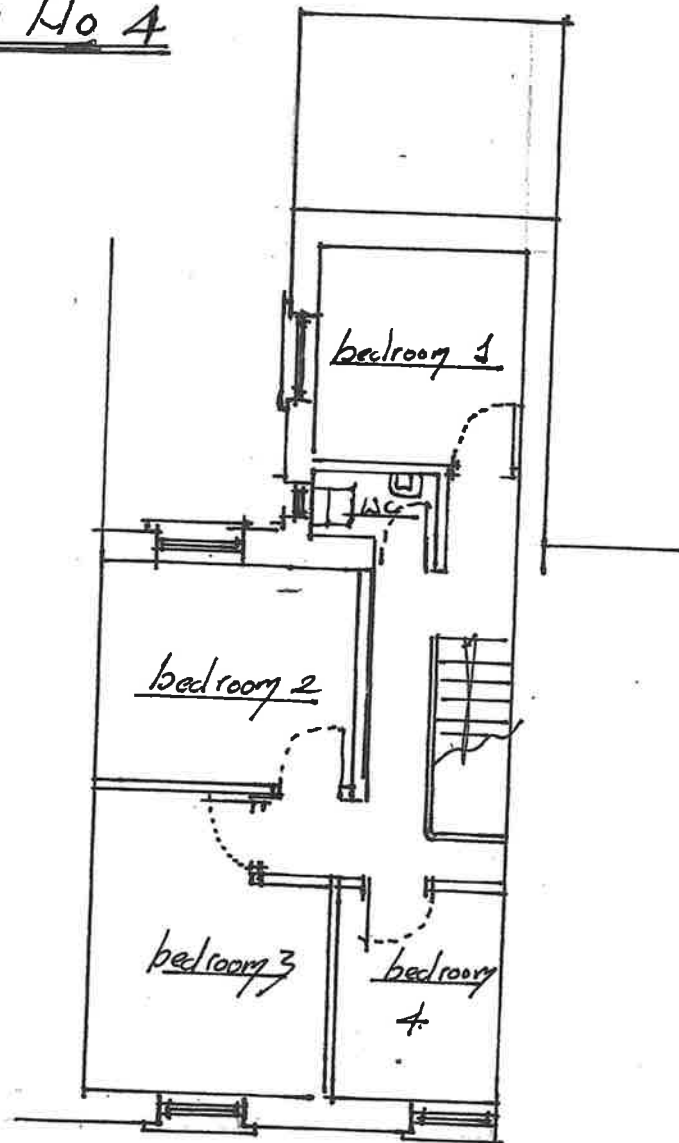

first floor proposed.