


Project Change of Use No 66 Forge Rd
Pr talbot.

from dentist to dwelling house

Drawing No. 1

Scale 1:100

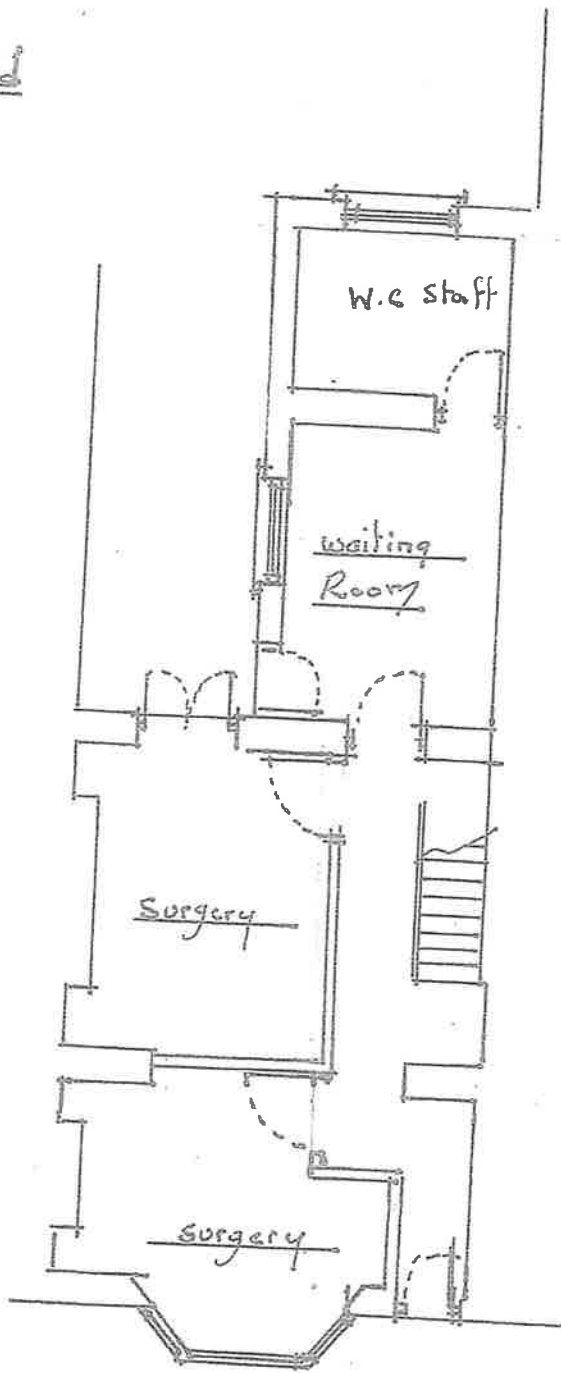

Ground Floor Existing.