


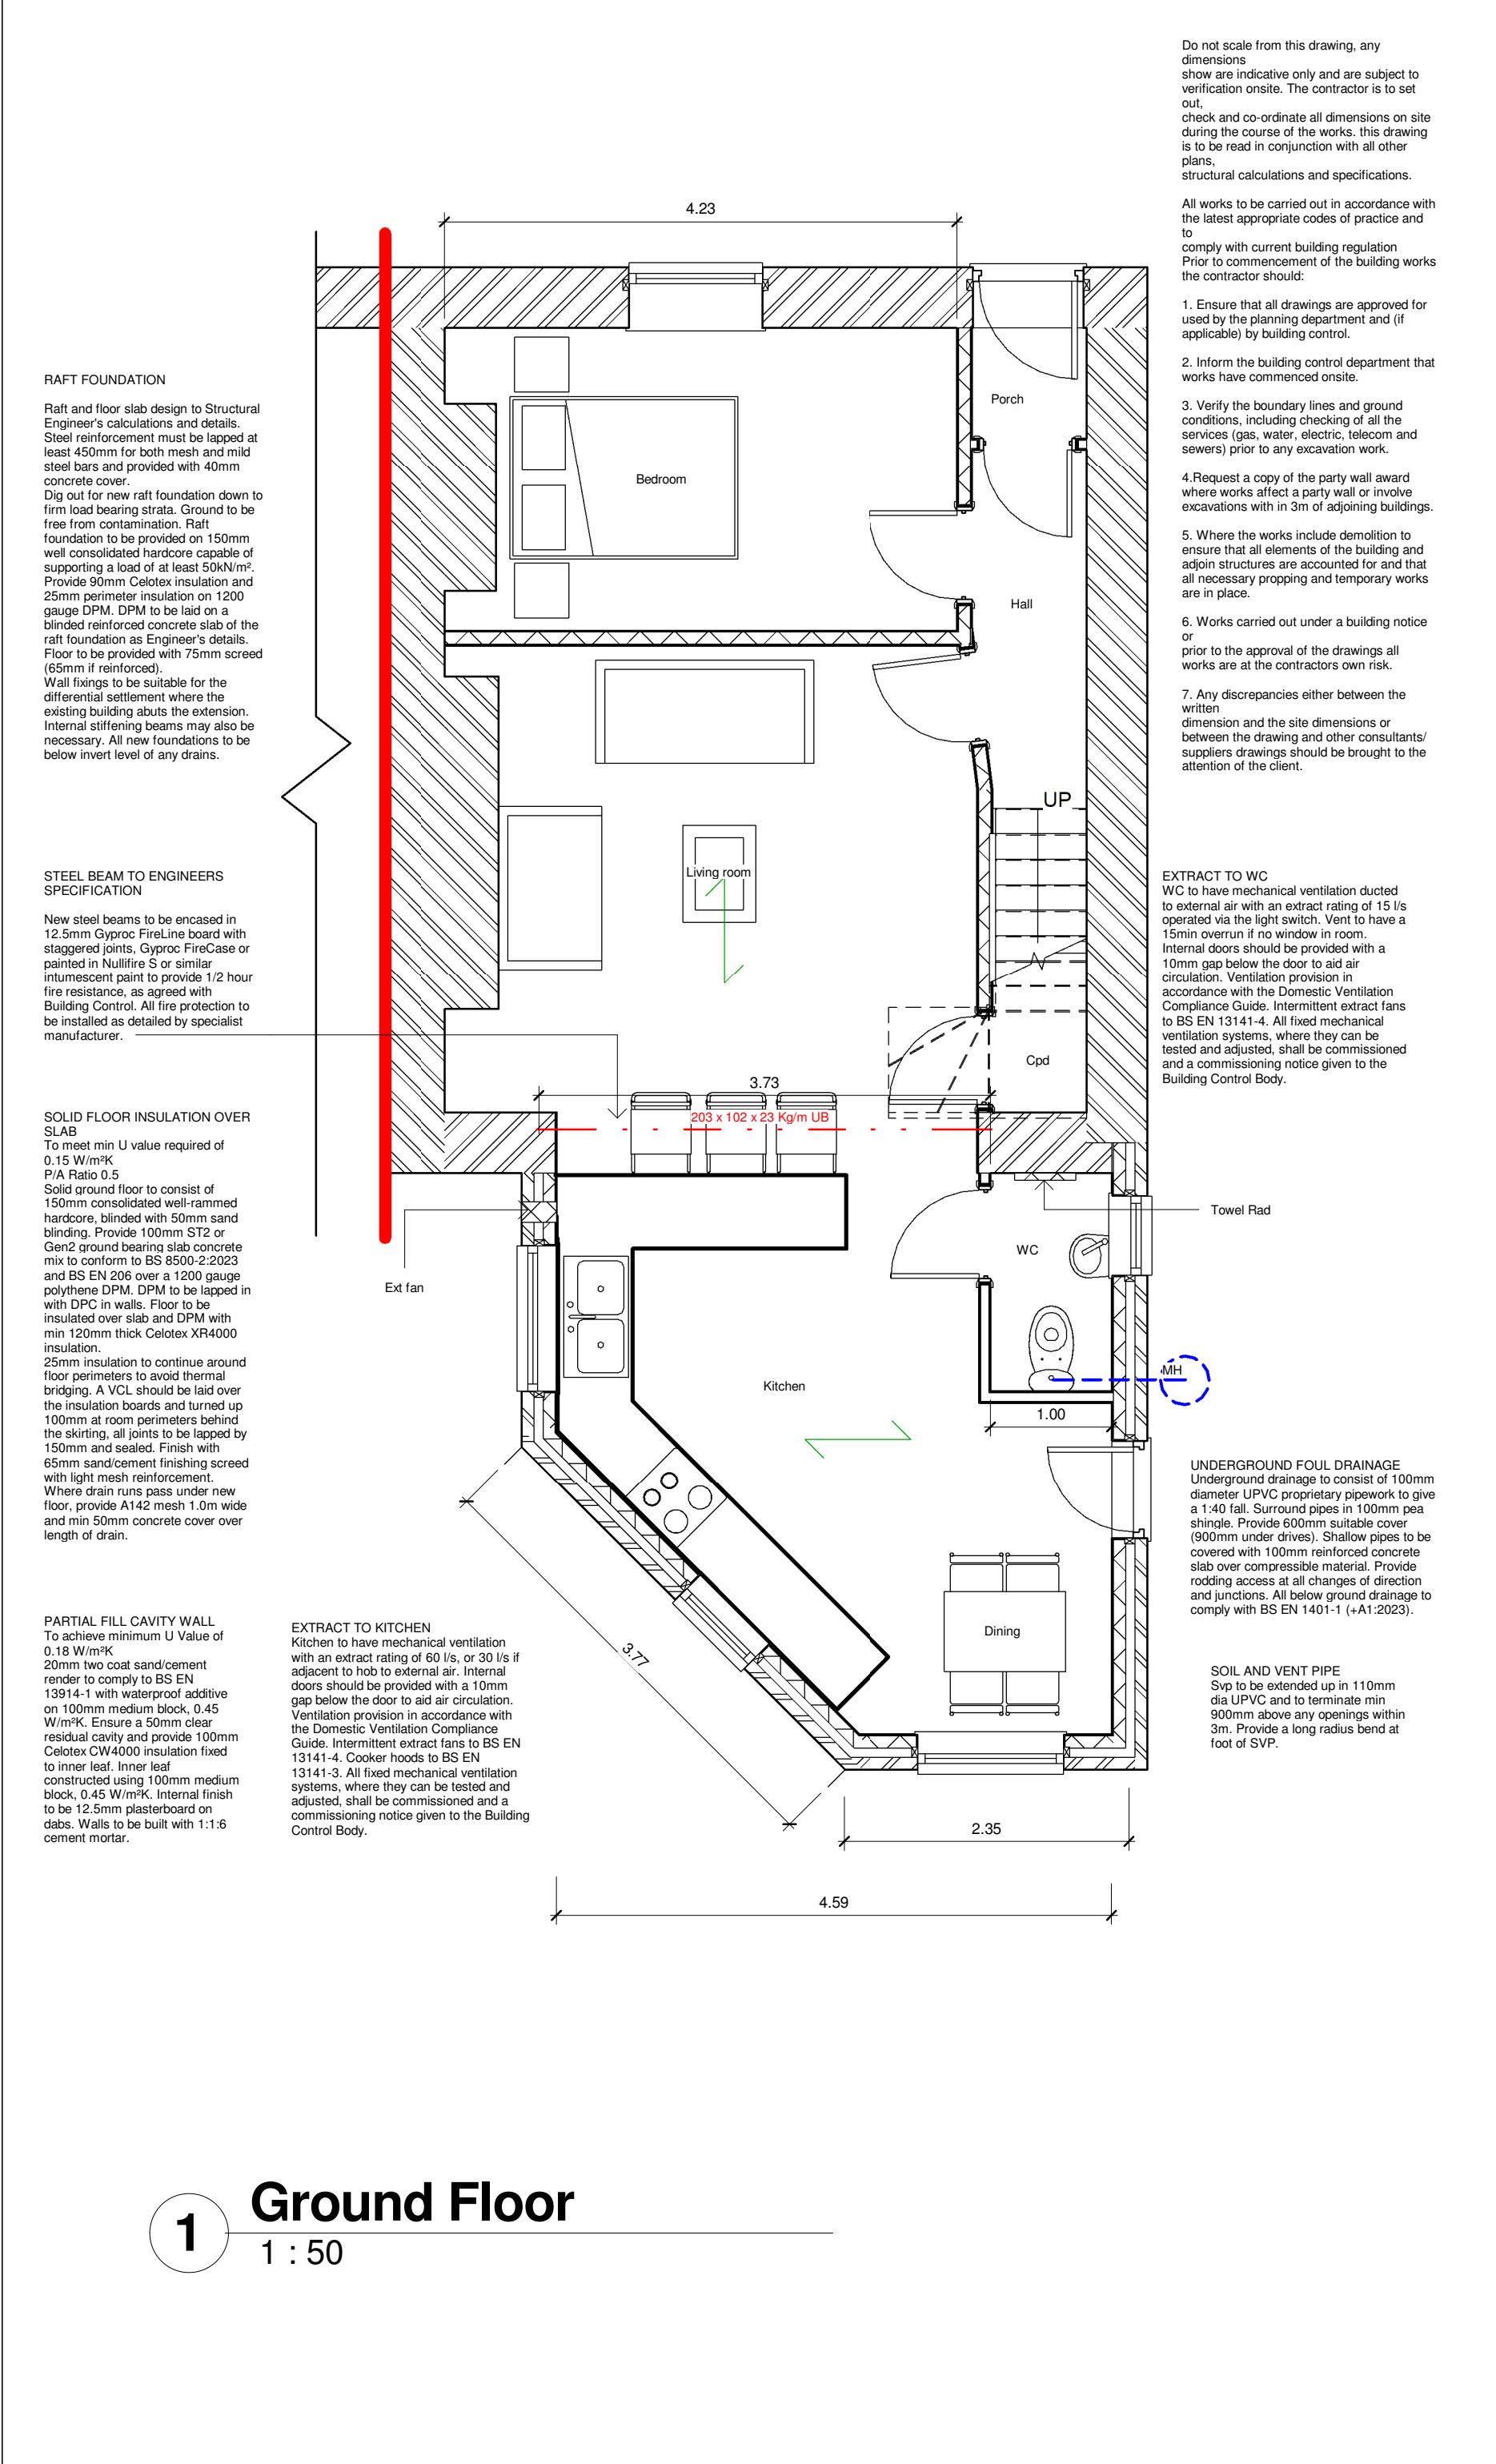

 www.ccs-solutions.co.uk COMPLETE AND FUNCTIONAL		PROJECT 77 Giants Grave Rd		CLIENT Adeola Mentee		Date		Project number		Scale (@ A3)	
						28/09/2023		28092023		1 : 50	
						Drawn by		DRAWING NUMBER		REV	
						CCS		A303		B	
Checked by				Client							
SHEET		Proposed Ground Floor									
CODE		STATUS		SUITABILITY DESCRIPTION		PURPOSE OF ISSUE					