


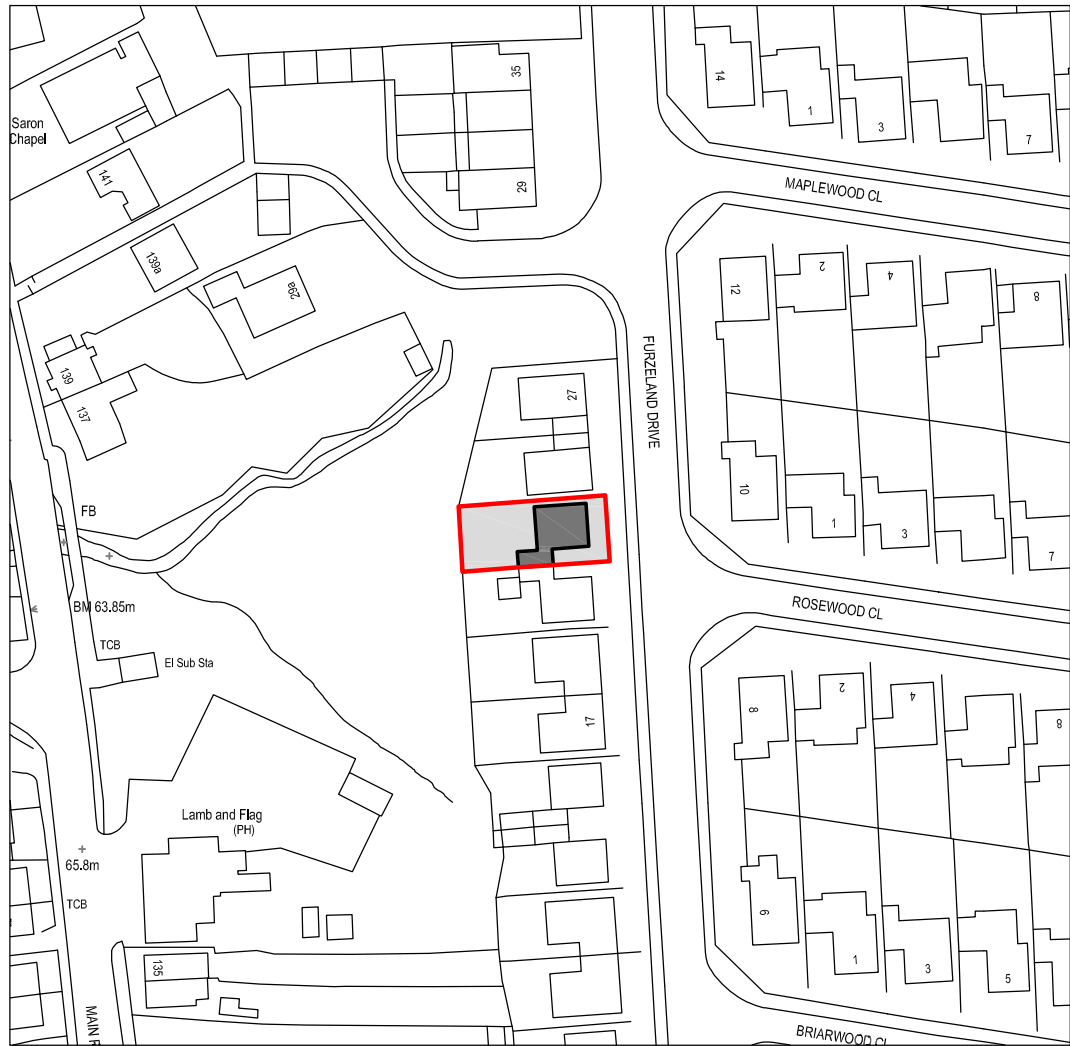

Reproduced from an Ordnance Survey map with the permission of the
 Controller of Her Majesty's Stationary Office.
 ©Crown Copyright. All rights reserved.



SITE LOCATION PLAN
 Scale 1:1250

 Cwm Planning & Design Ltd. (Civil, Structural & Architectural)	Client: Mr. Louis Pannell 23 Furzeland Drive, Bryncoch, SA10 7UF	Project Title: PROPOSED SINGLE STOREY REAR EXTENSION	General Notes: 1. Do not scale from this drawing, take figured dimensions only. 2. Dimensions are in millimeters unless otherwise stated.		Drawing Title: SITE LOCATION PLAN	
			Drawing Issue: PLANNING		Drawing No: CPD-001	Revision:
					Date: 23-01-2024	Revised:
					Scale(s): 1:1250	Paper Size: A4