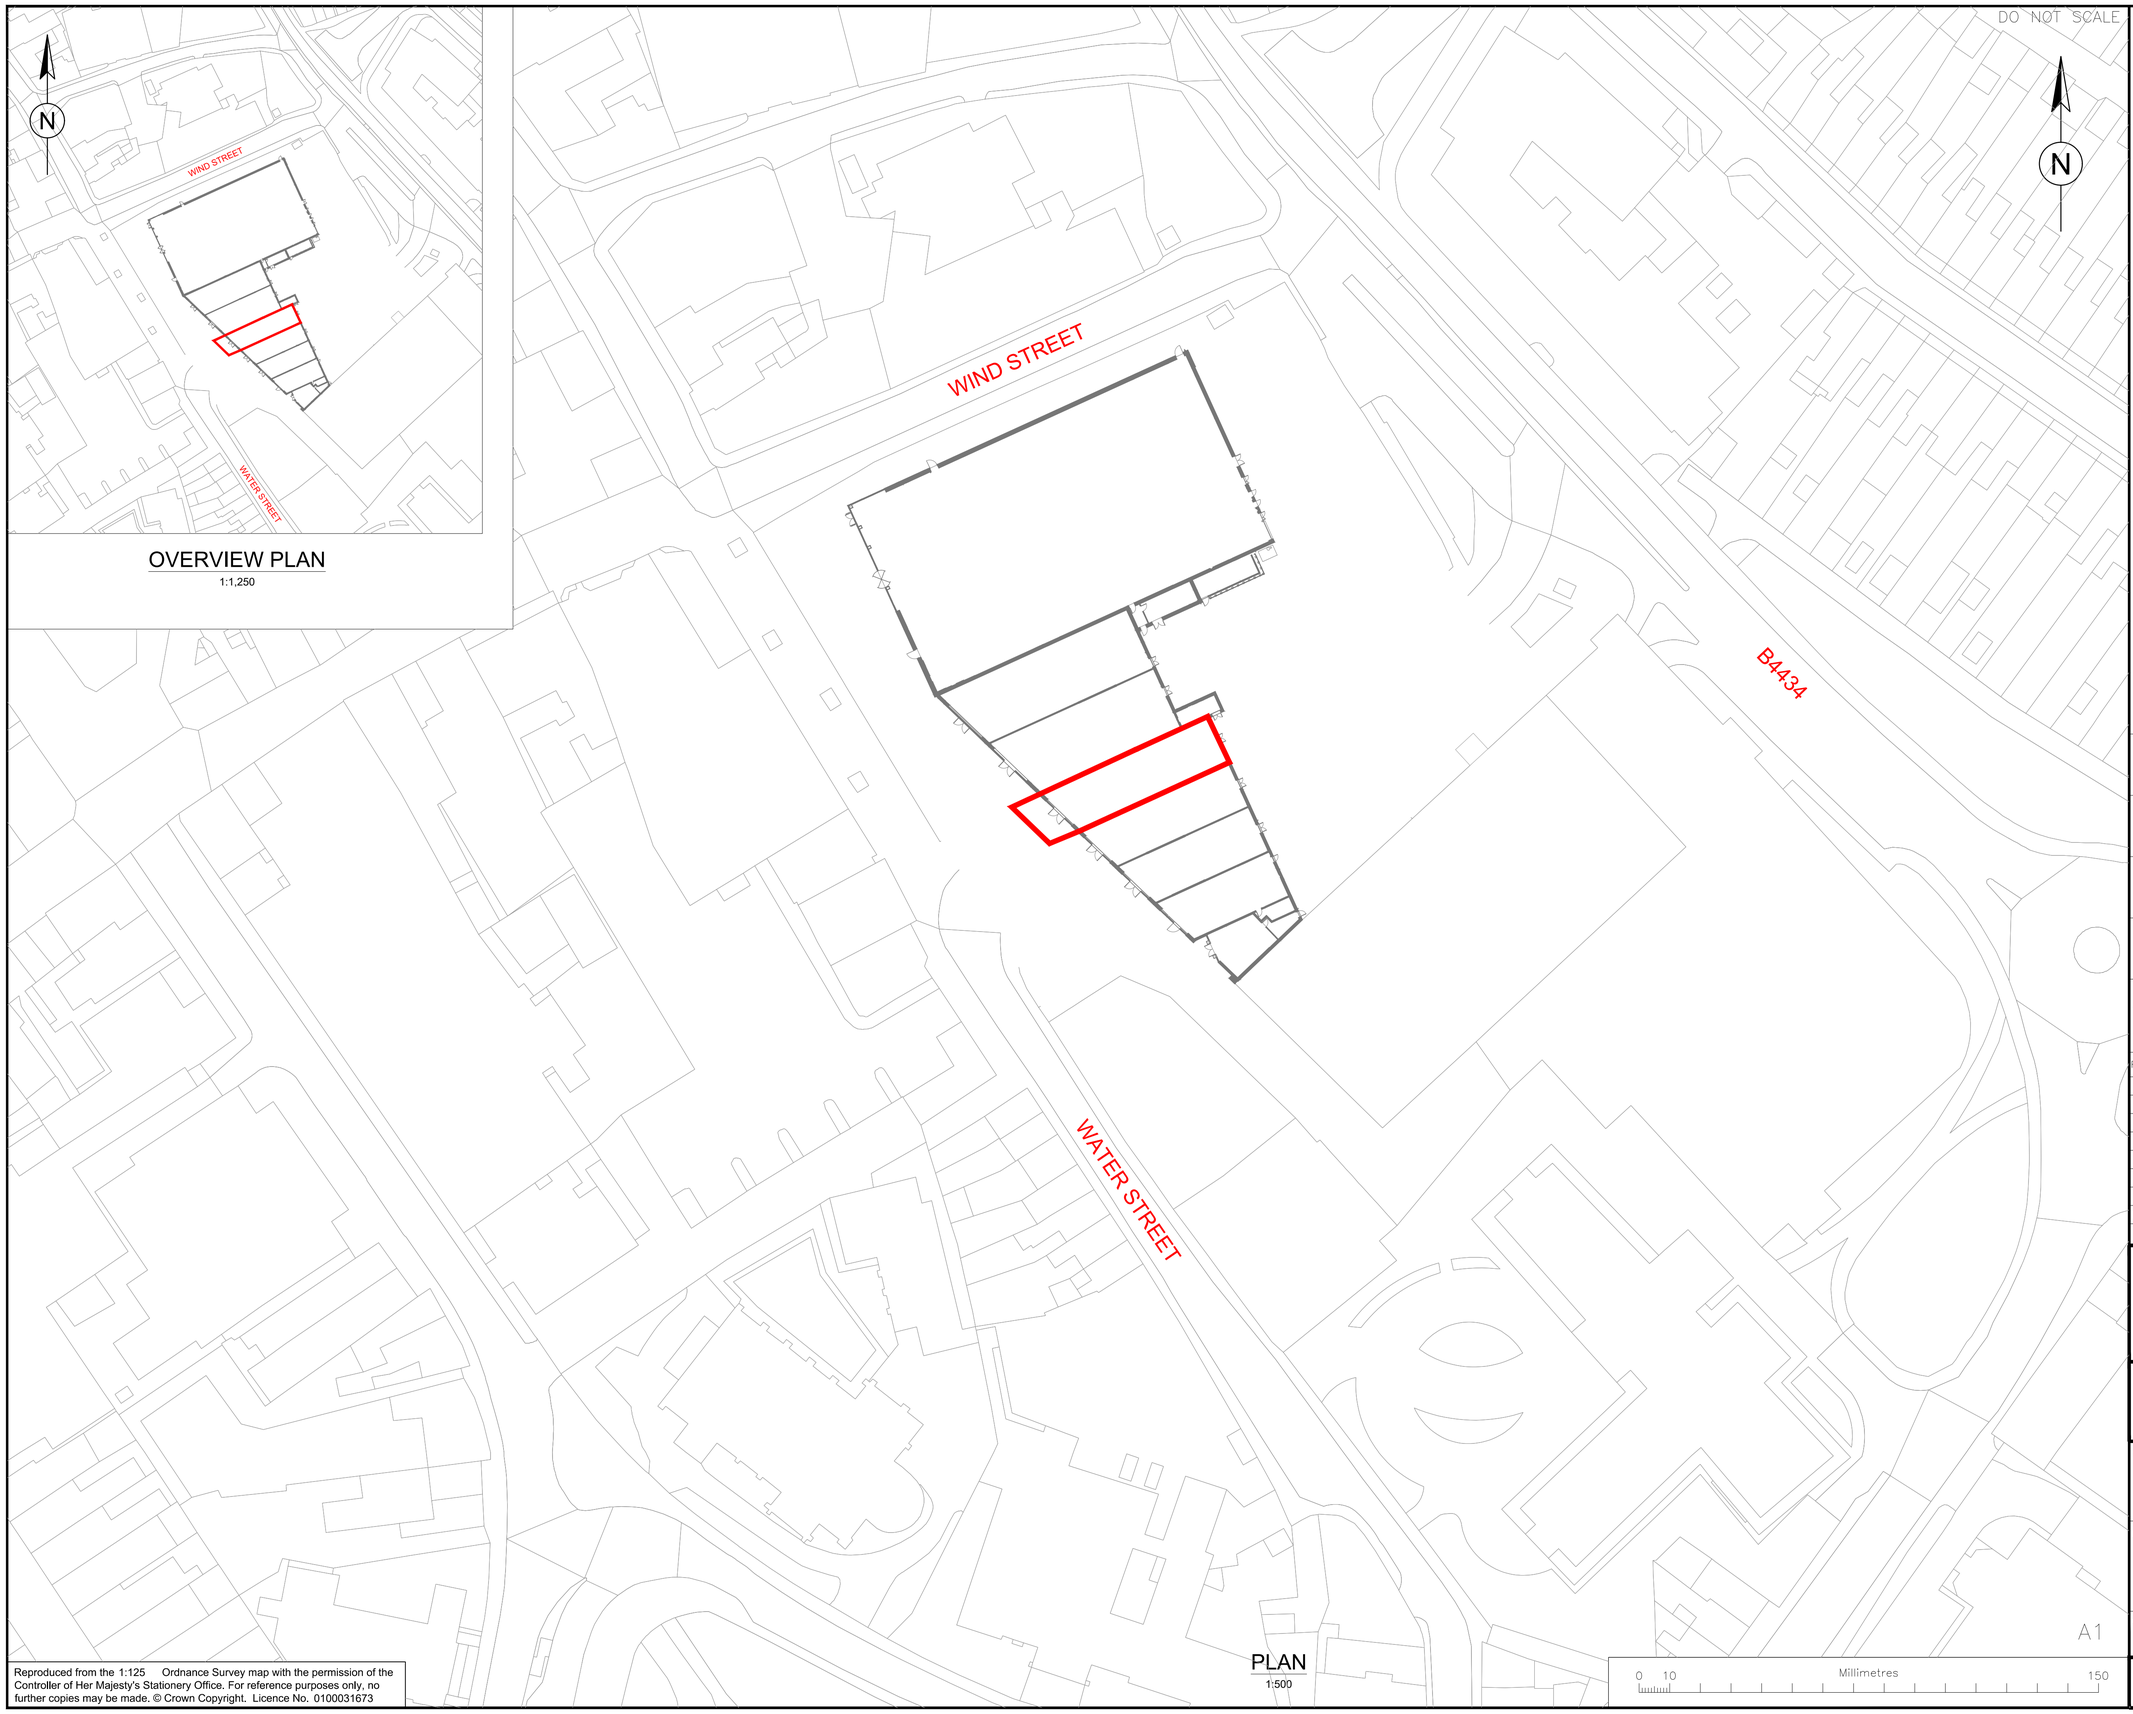

Reproduced from the 1:125 Ordnance Survey map with the permission of the Controller of Her Majesty's Stationery Office. For reference purposes only, no further copies may be made. © Crown Copyright. Licence No. 0100031673

LEGEND

PROPOSED SITE BOUNDARY

Rev.	Description	By	Date	Chk'd	Auth
A	ISSUE FOR PLANNING	R.T.J.	31.01.25	J.D.	J.D.

Purpose of issue	Rev	Date	Authorised
PLANNING	A	31.01.25	J.D.

Client

JAMES DAVIES

Project title

UNIT 3
FAIRFIELD WAY
NEATH

Drawing title

SITE LOCATION PLAN

Original Scale	Drawn	Checked	Authorised
AS SHOWN	R.T.J. Date 31.01.25	J.D. Date 31.01.25	J.D. Date 31.01.25

Drawing Number: JD - DR - 0001

Rev: A