



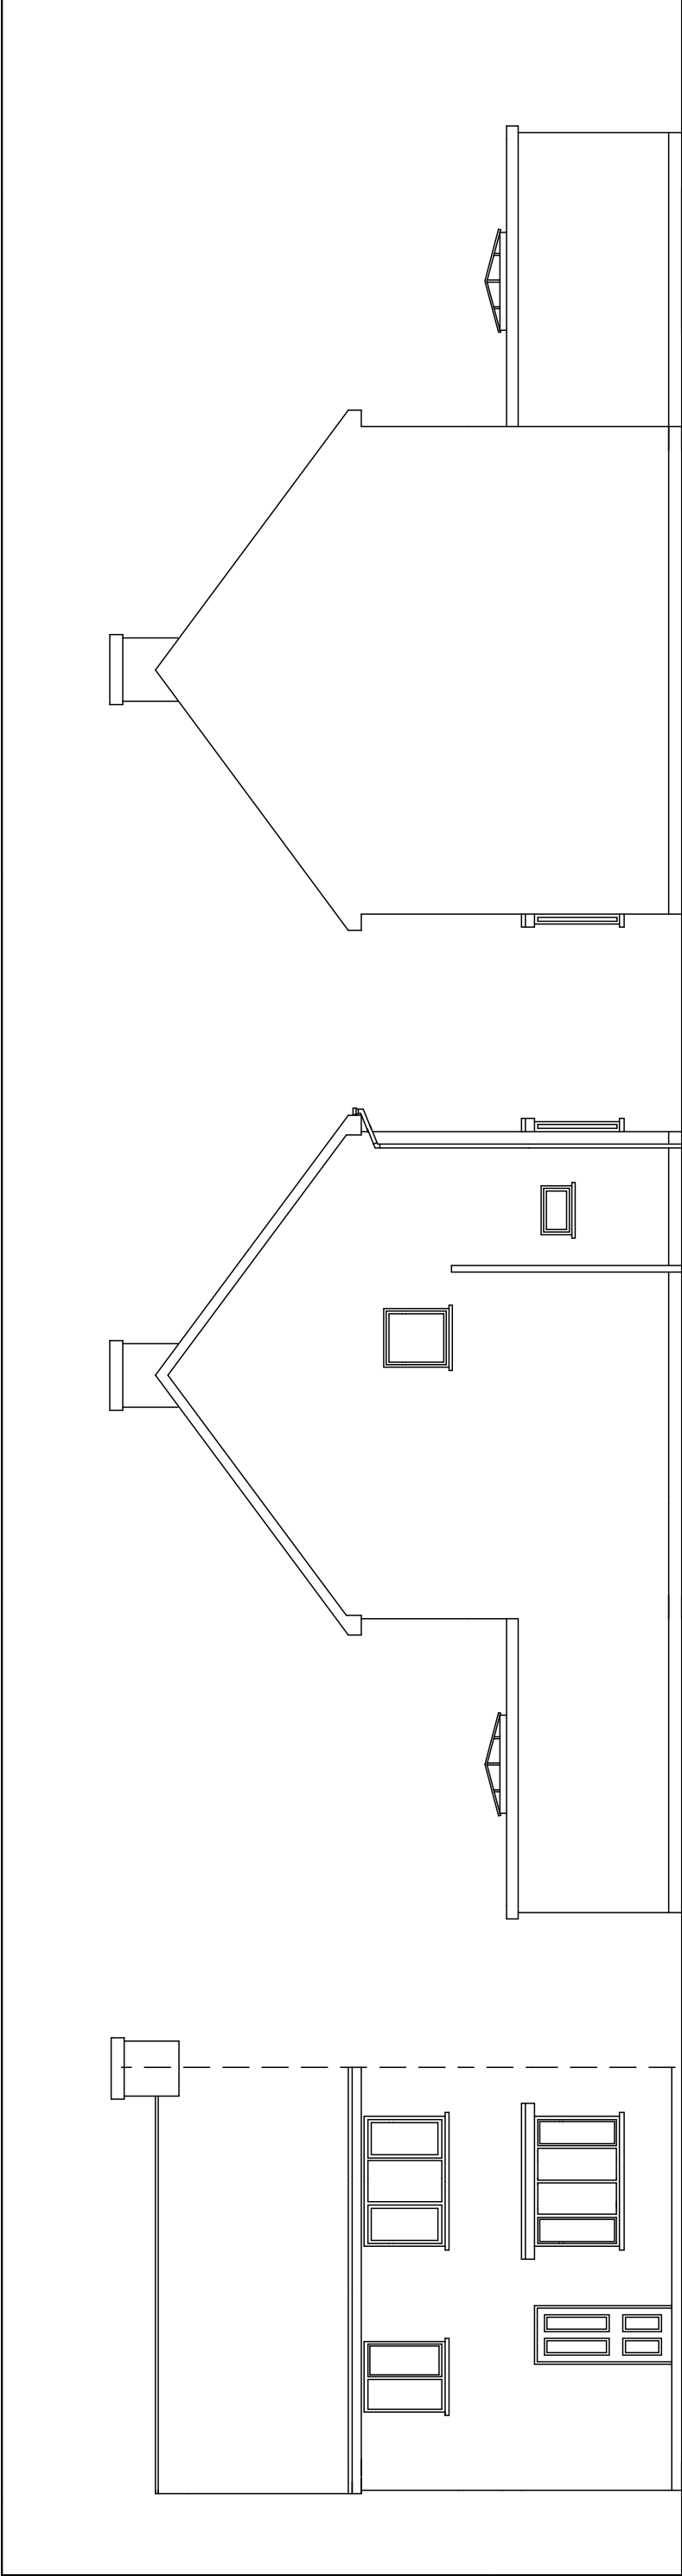

EXISTING
FRONT and SIDE ELEVATIONS

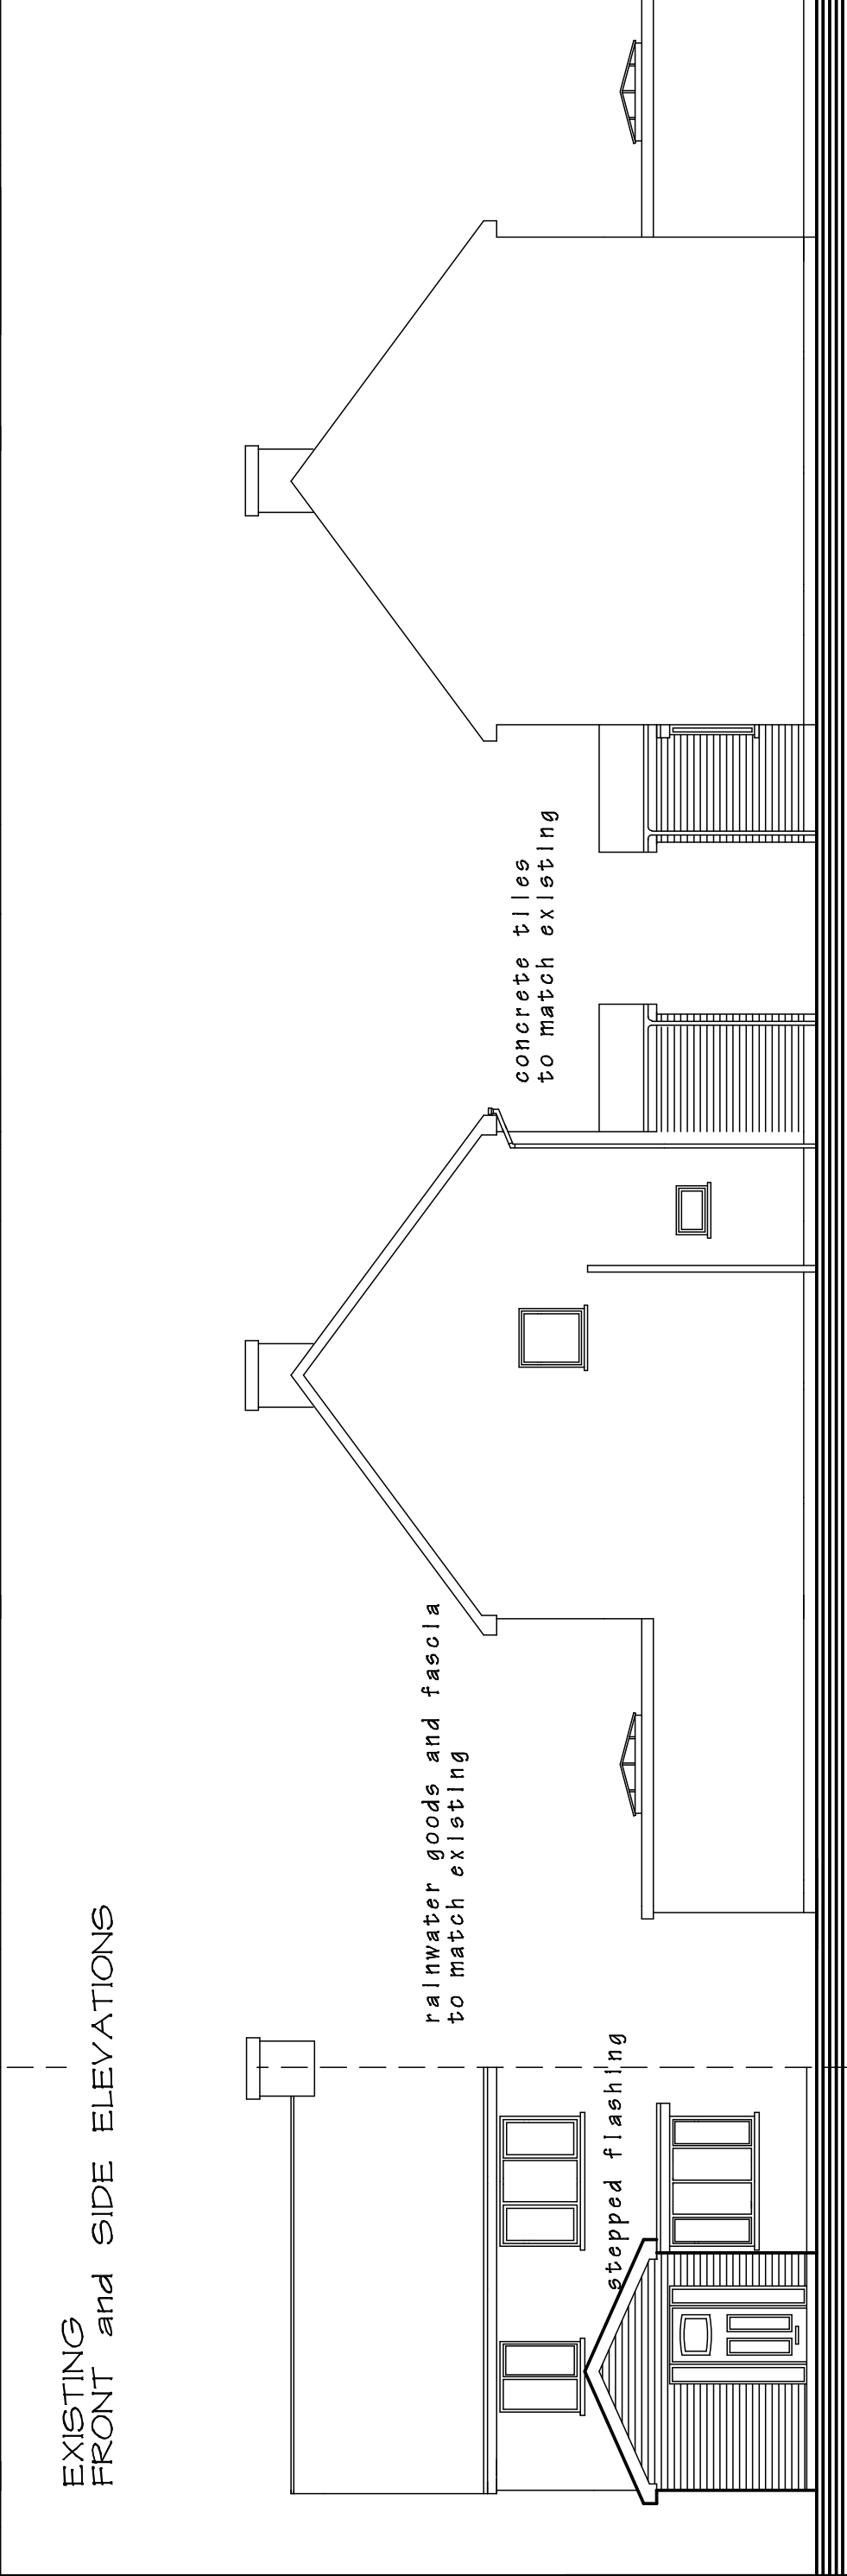

upv door and screen
to match existing

facing brickwork

PROPOSED
FRONT and SIDE ELEVATIONS

PROPOSED EXTENSION AT 41 DYLAN CRES.
LITTLE WARREN, PORT TALBOT.SA12 6BW.

DRAWING TITLE

EXISTING and PROPOSED ELEVATIONS REV A

SCALE 1 to 100 @ A3	DATE February 2025.	DRAWING No. 2022/03
------------------------	------------------------	------------------------

DO NOT SCALE DRAWING. FIGURED DIMENSIONS ONLY TO BE USED.
DISCREPANCIES TO BE REPORTED IMMEDIATELY.