




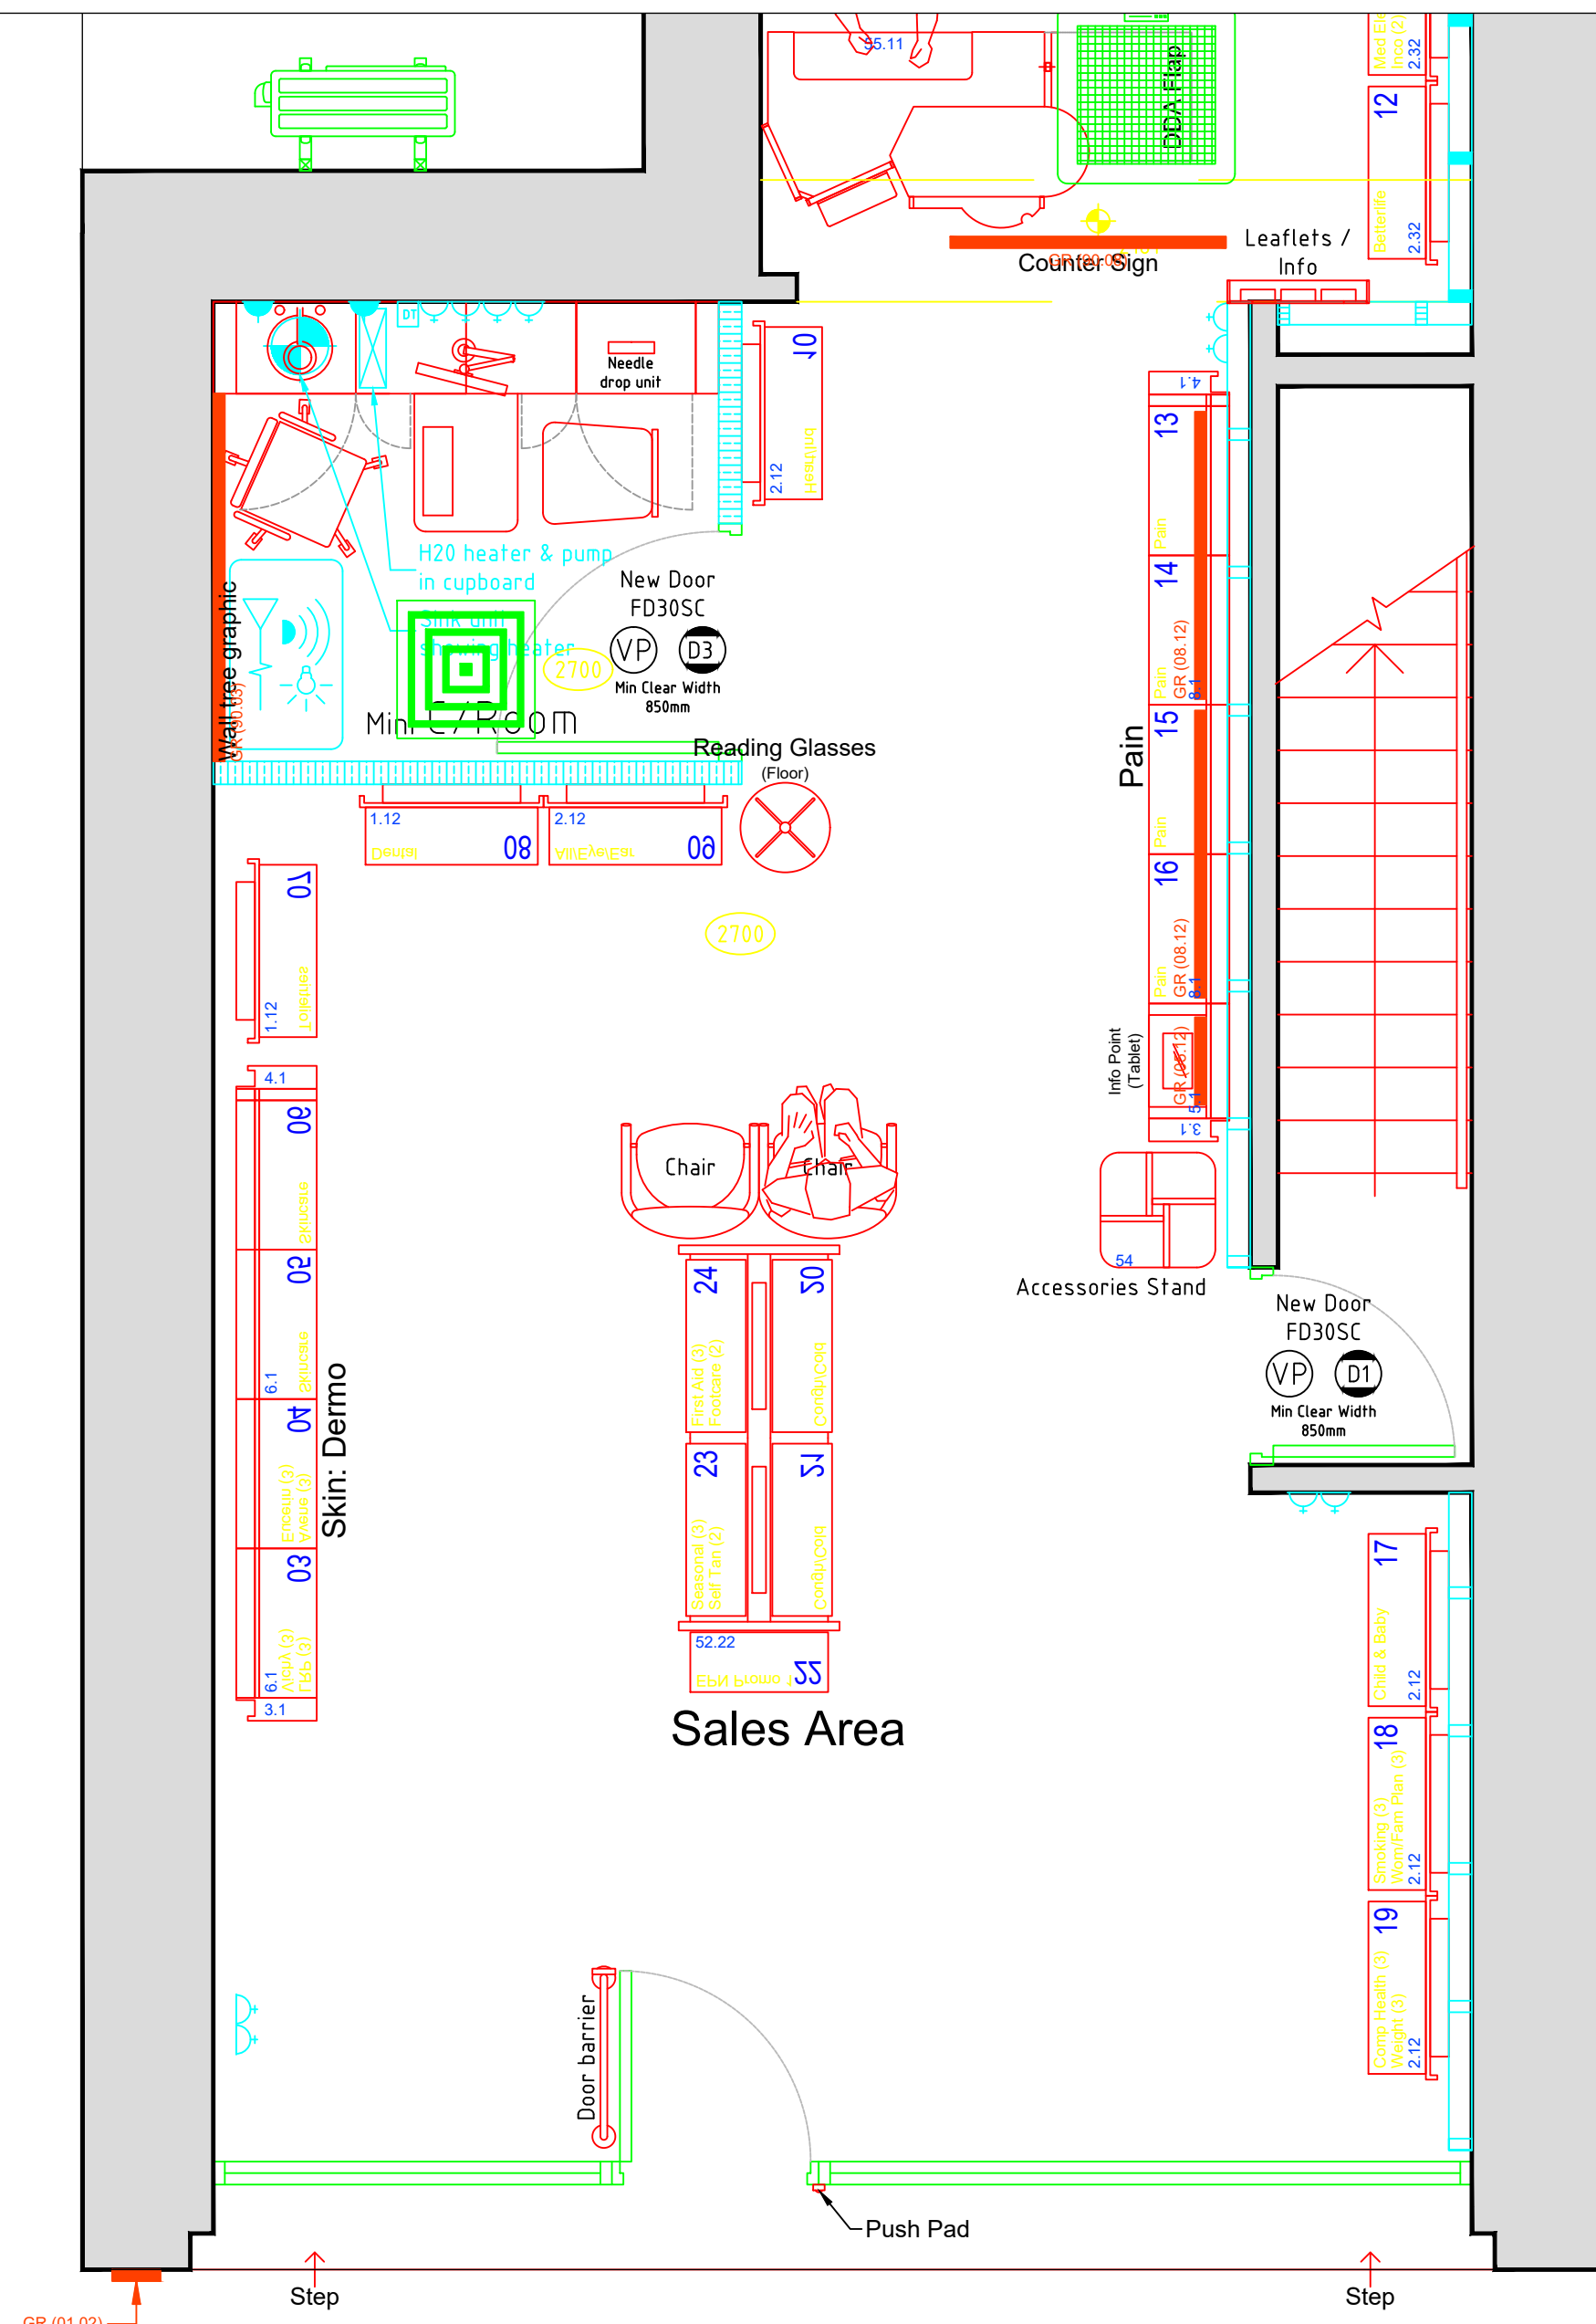


EXISTING PLAN VIEW

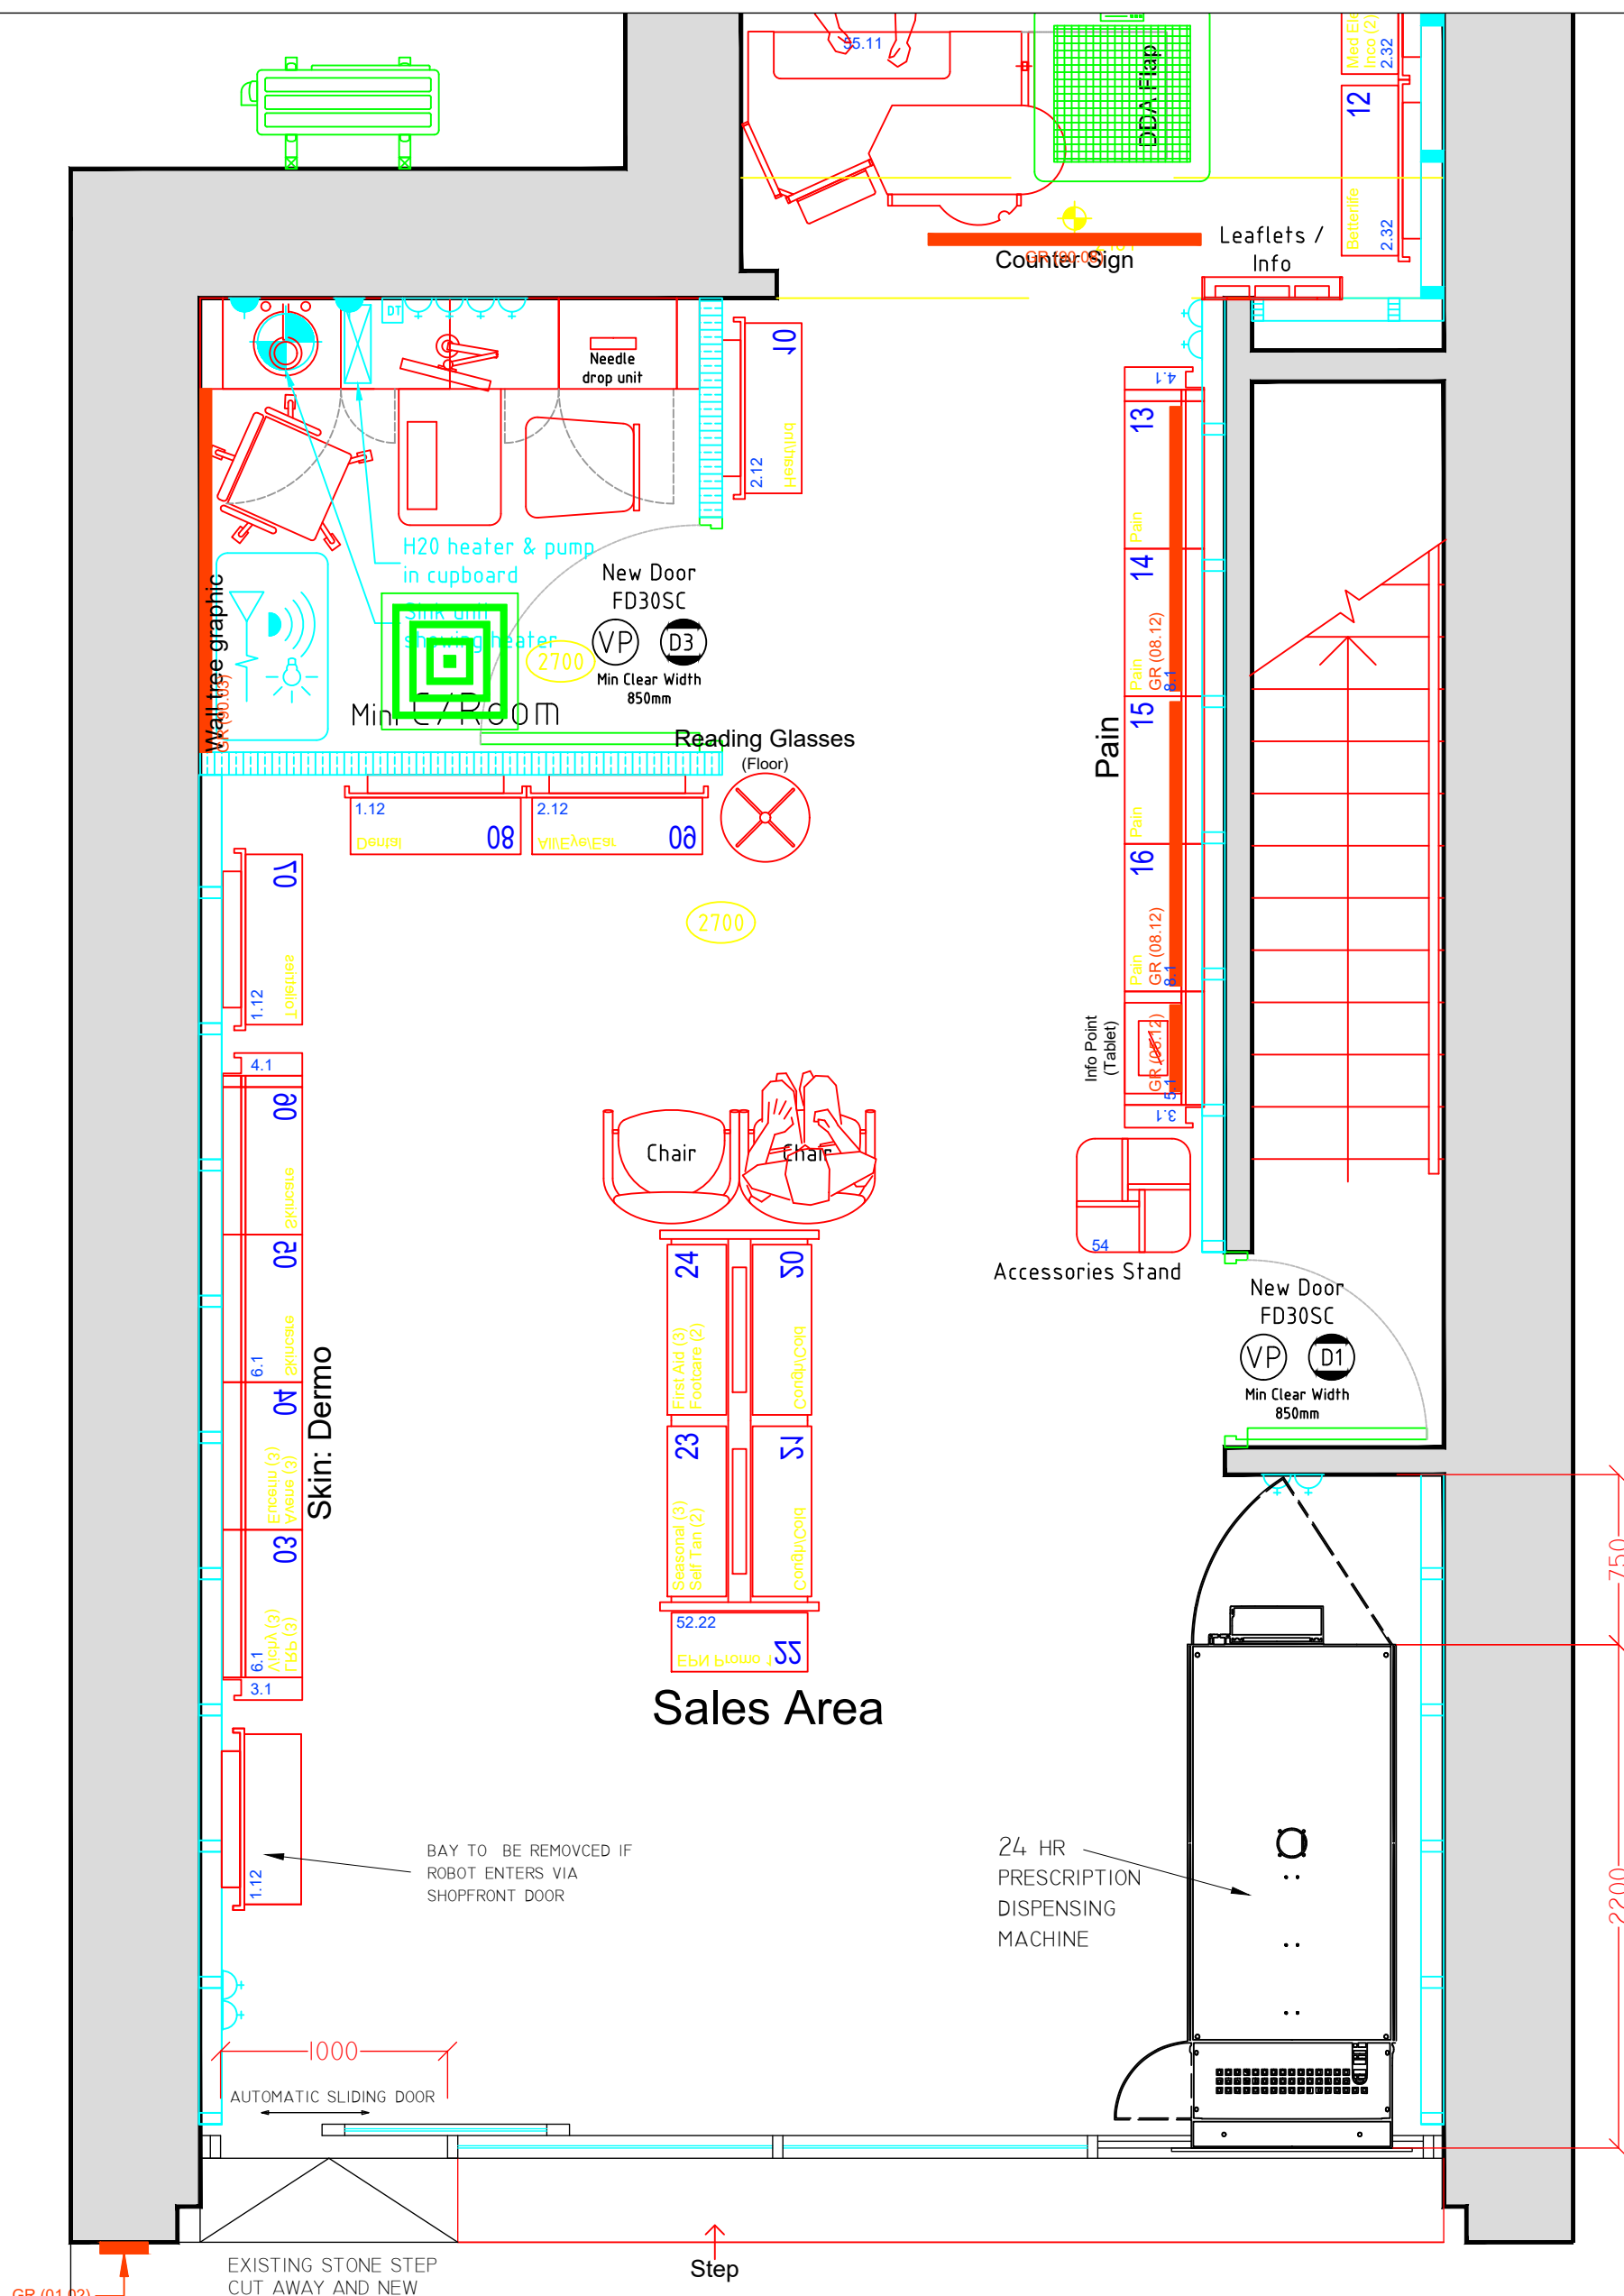

PROPOSED PLAN VIEW OF NEW SHOPFRONT

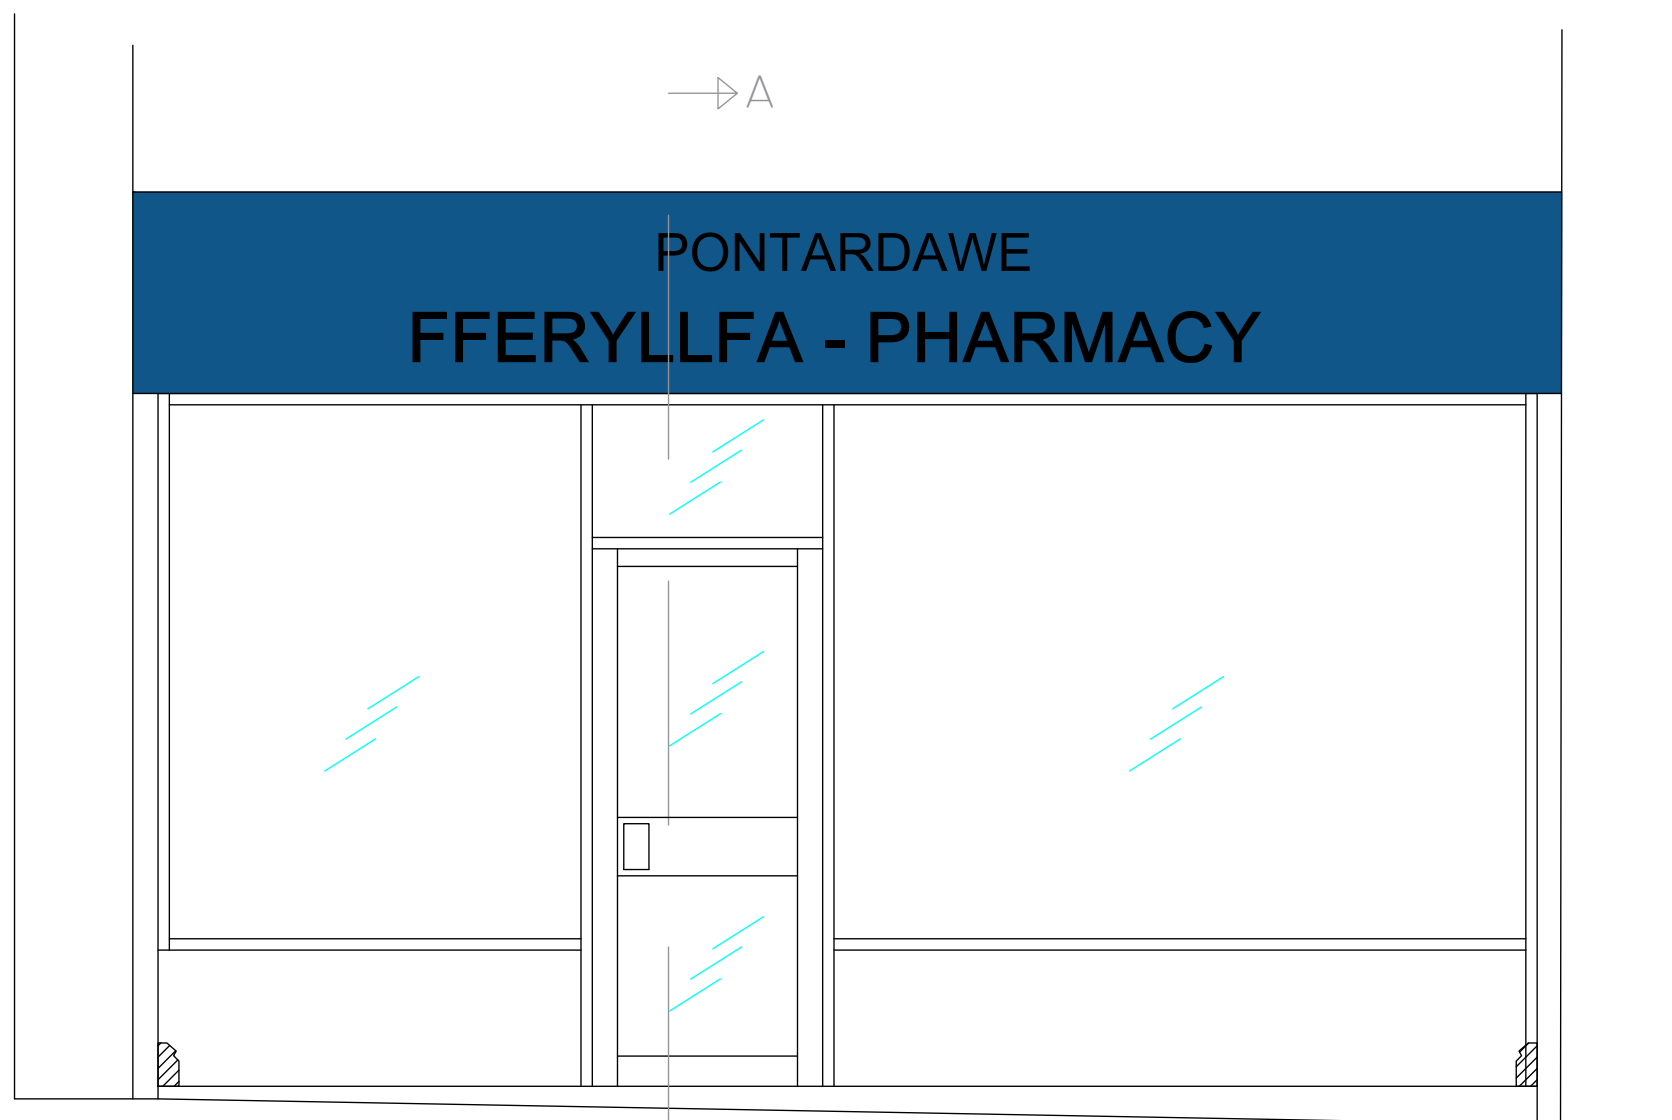

EXISTING ELEVATION

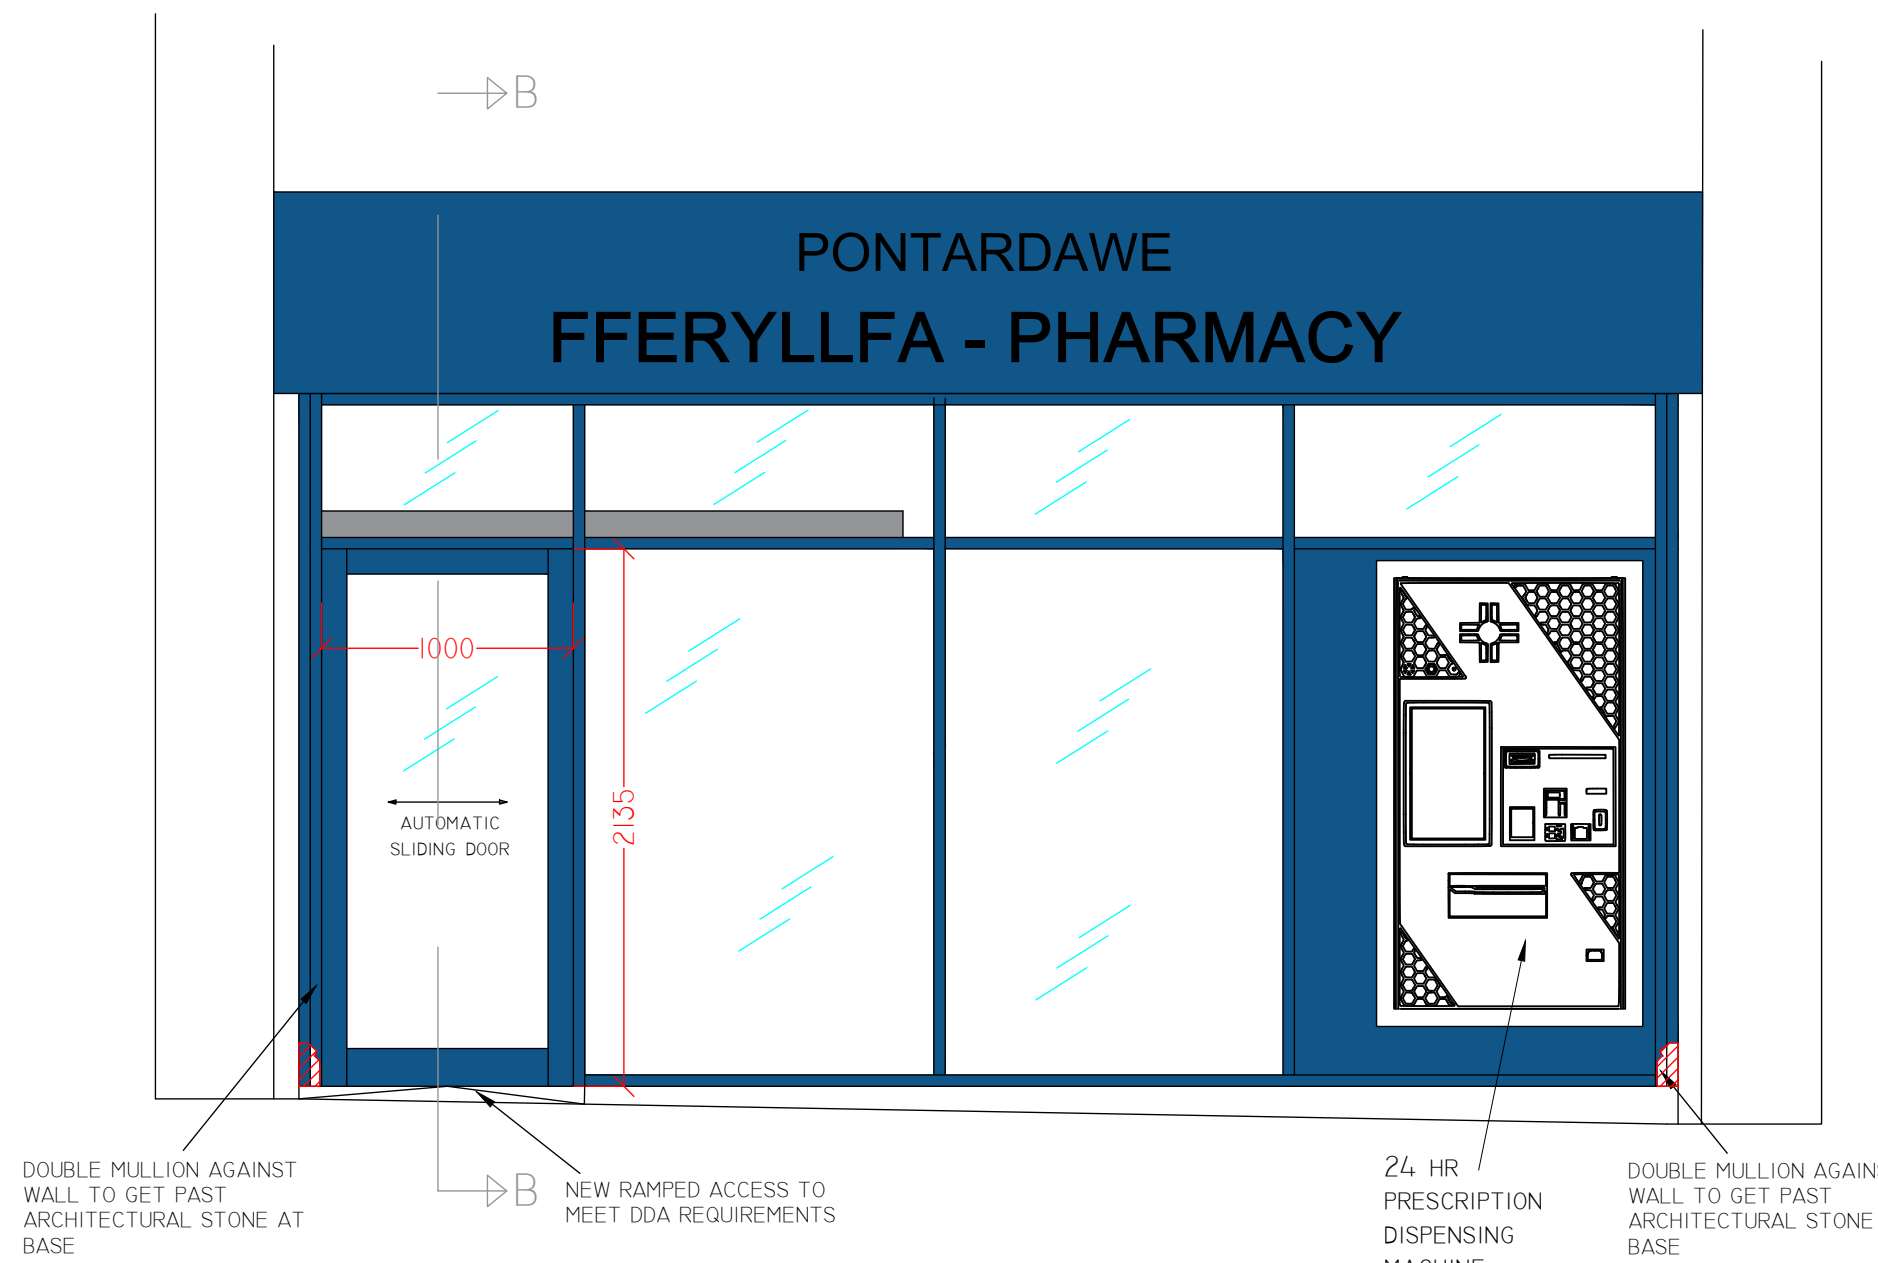

PROPOSED ELEVATION OF NEW SHOPFRONT COMPLETE WITH COLLECTION MACHINE




EXISTING PHOTO



FINISHED PHOTO 001



FINISHED PHOTO 002

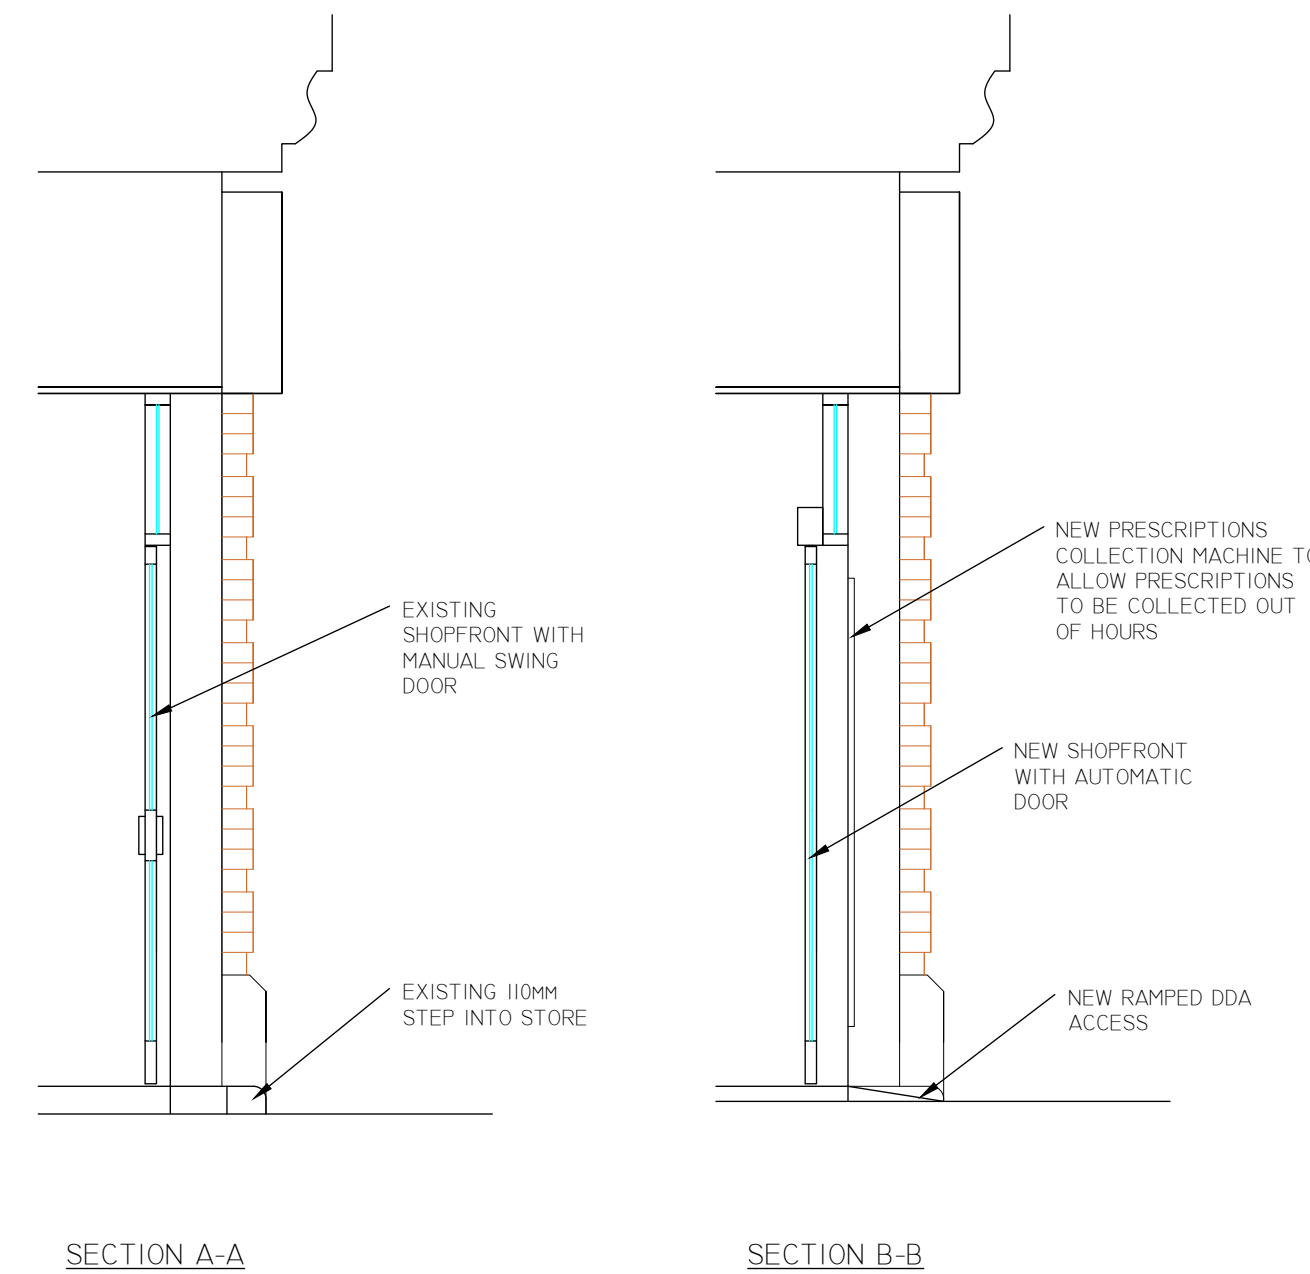

BLACK CIRCLE
● Pharmacy Design & Build

5 Darcy Business Park
Llandarcy
Neath
SA10 6EJ

T: 01792 617817
E: info@blackcircledesign.com
W: www.blackcircledesign.com

site address Pontardawe Pharmacy
62 Herbert Street, Pontardawe,
Swansea, SA8 4ED

drawing title New Shopfront

scale 1:50 (A1)	date 7th Feb 2025	dwg no. BC PP SF002
--------------------	----------------------	------------------------

COPYRIGHT
This drawing and all the design work contained within remain the sole property of Black Circle Retail Design Ltd. and must not be reproduced or copied without prior written permission.