


NOTES

1. All dimensions are in millimetres unless otherwise stated.

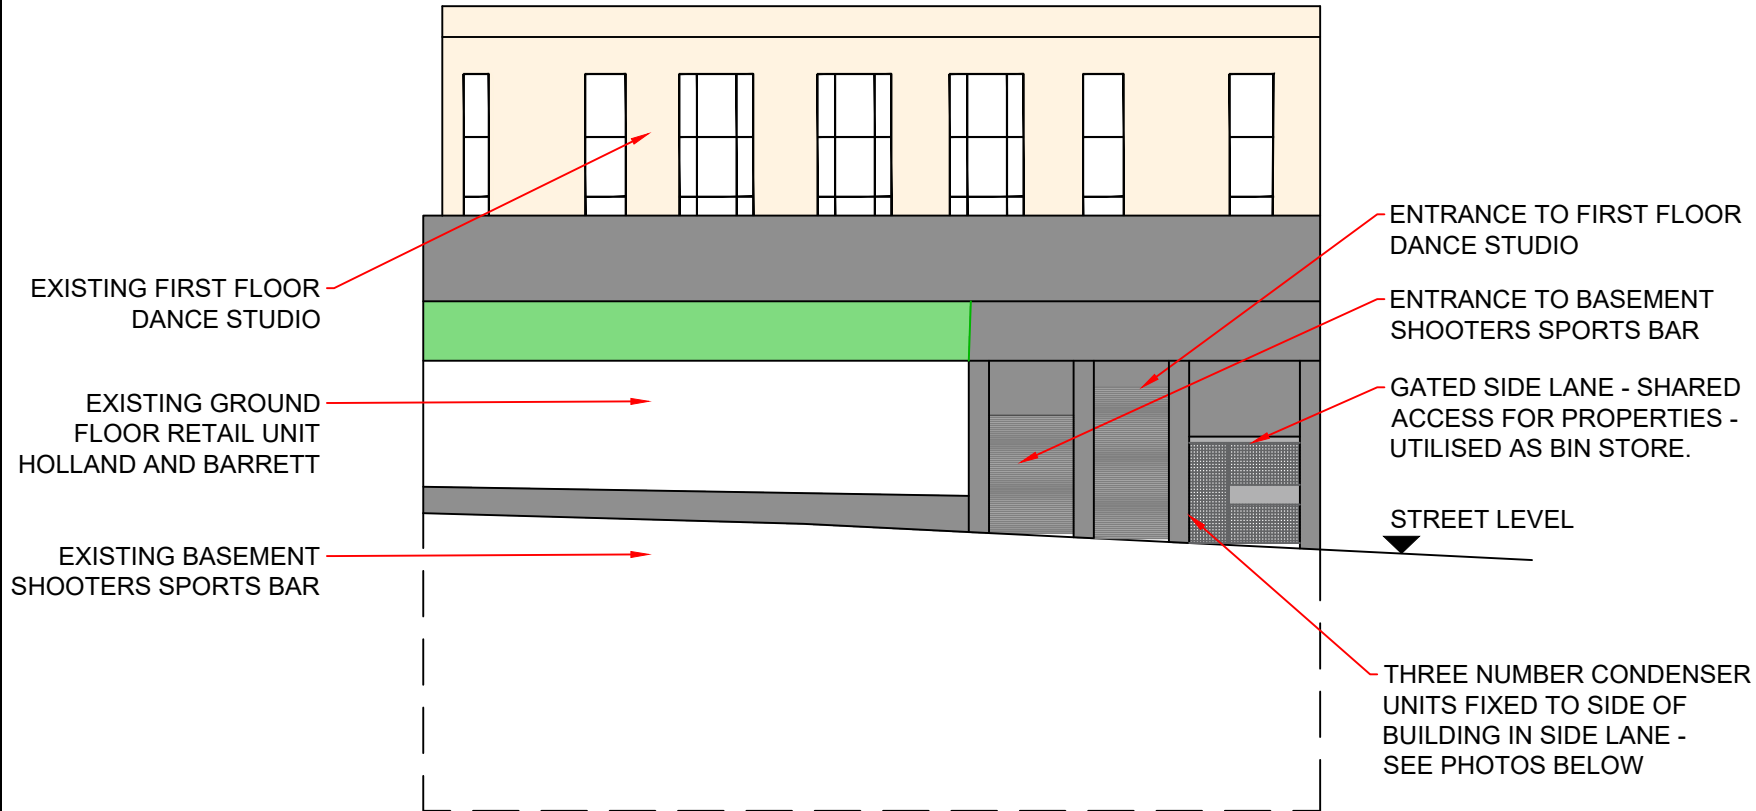


PROPOSED ELEVATION FROM NEW STREET NEATH

EXISTING CONDENSERS FOR OTHER BUSINESSES

CONDENSERS FOR SHOOTERS SPORTS BAR



VIEW OF CONDENSERS FROM SIDE LANE

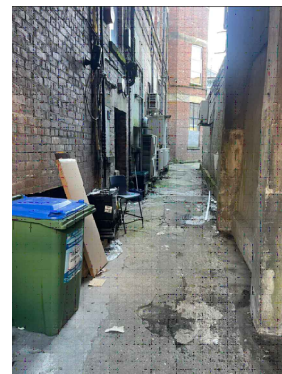

VIEW OF CONDENSERS FROM GATE TO NEW ST (GATE OPEN)



VIEW OF CONDENSERS FROM LANE LOOKING TOWARDS NEW ST

EXISTING CONDENSERS FOR OTHER BUSINESSES

CONDENSERS FOR SHOOTERS SPORTS BAR

SHOOTERS SPORTS BAR
PROPOSED ELEVATION
FROM NEW ST

SCALE: 1:100