




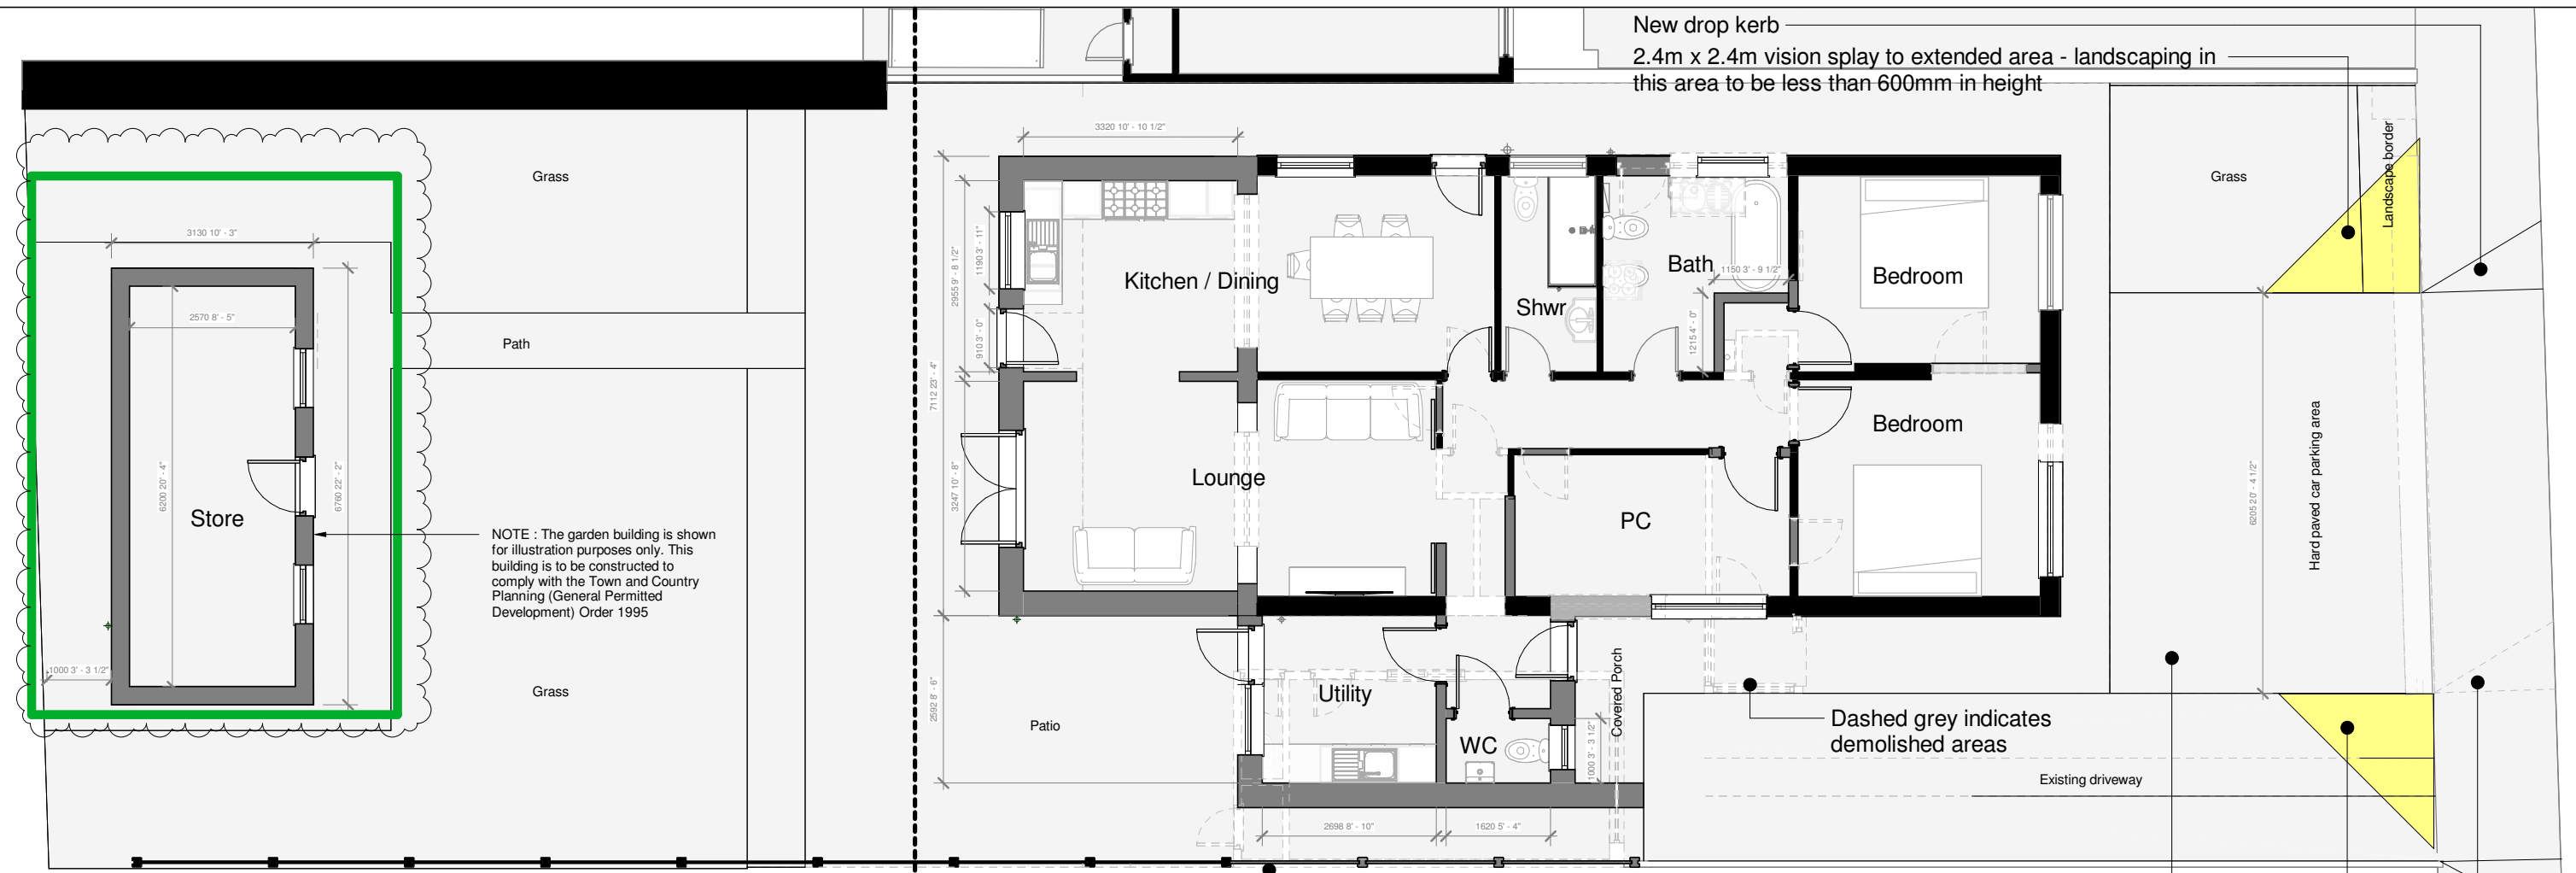


PROP GROUND FLOOR
1 : 100

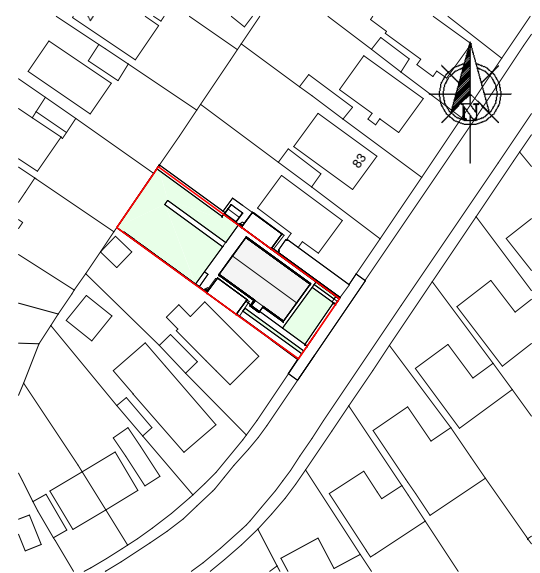


LOCATION PLAN
1 : 1250

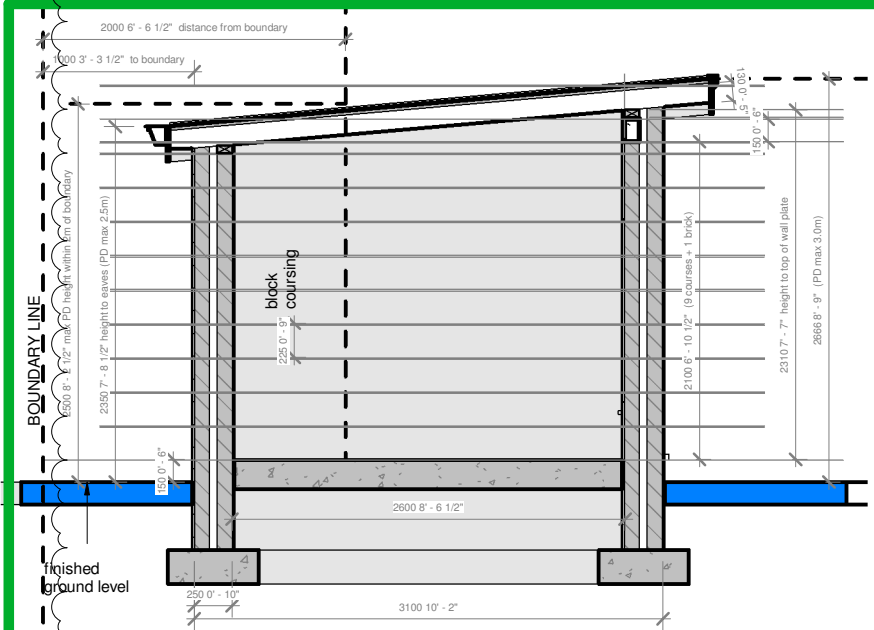

GARDEN STORE SECTION
1 : 50

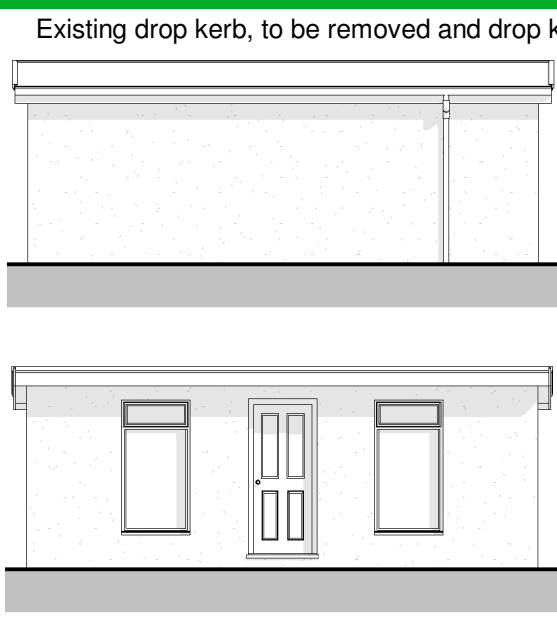

FRONT STORE
1 : 100

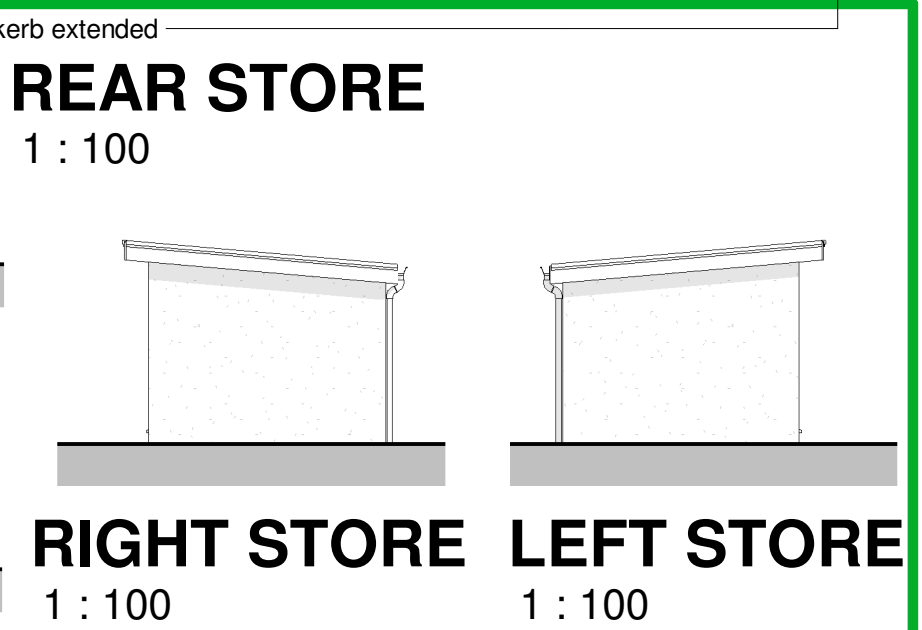

REAR STORE
1 : 100

RIGHT STORE
1 : 100

LEFT STORE
1 : 100

Rev	Description	Date
A	-	09-12-24
B	Garden store altered	14-0-25