


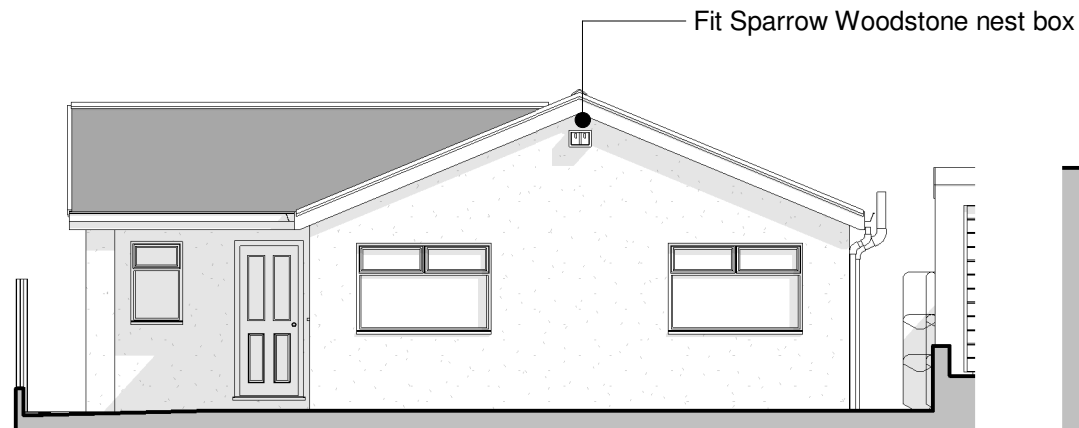


PROP FRONT

1 : 100




PROP REAR

1 : 100

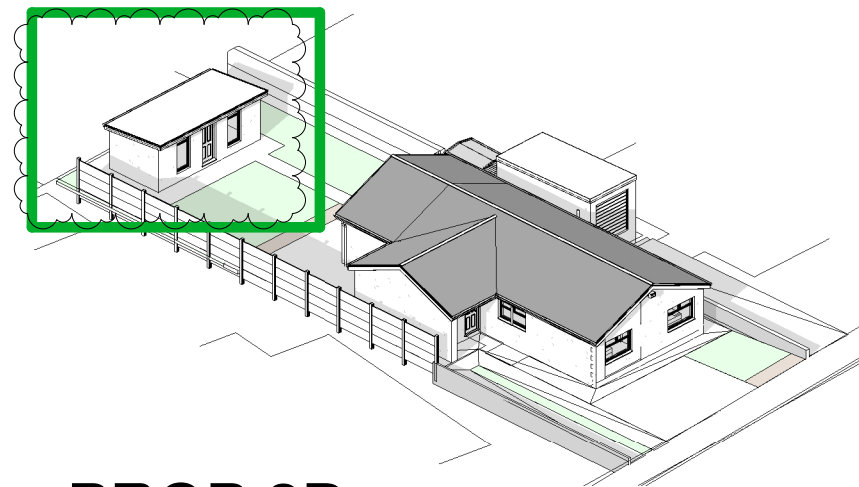


PROP 3D

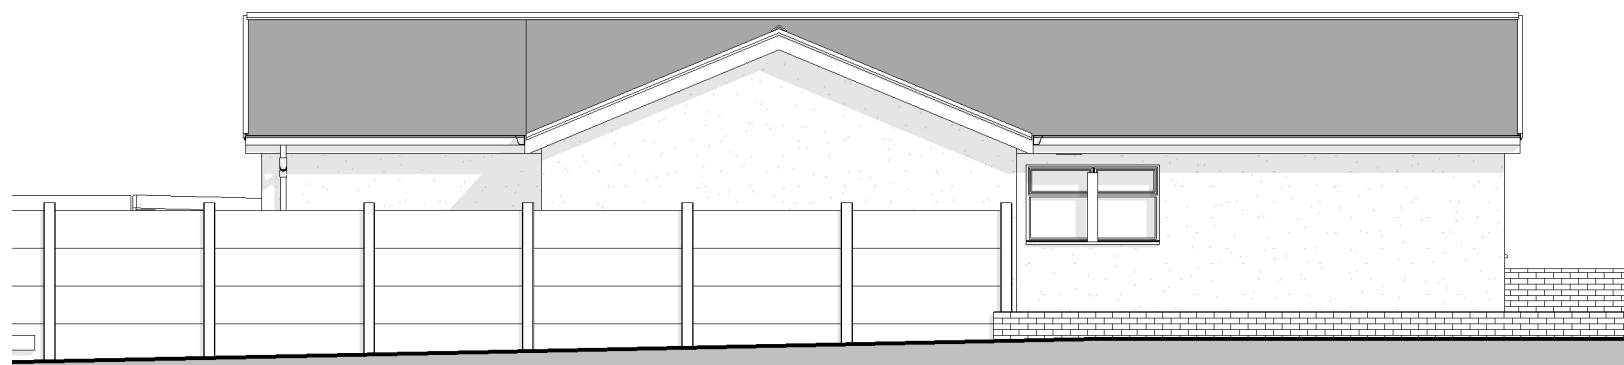

PROP LEFT

1 : 100

Re-render remaining exposed walls of existing property to match new extensions using smooth cement sand render - masonry paint

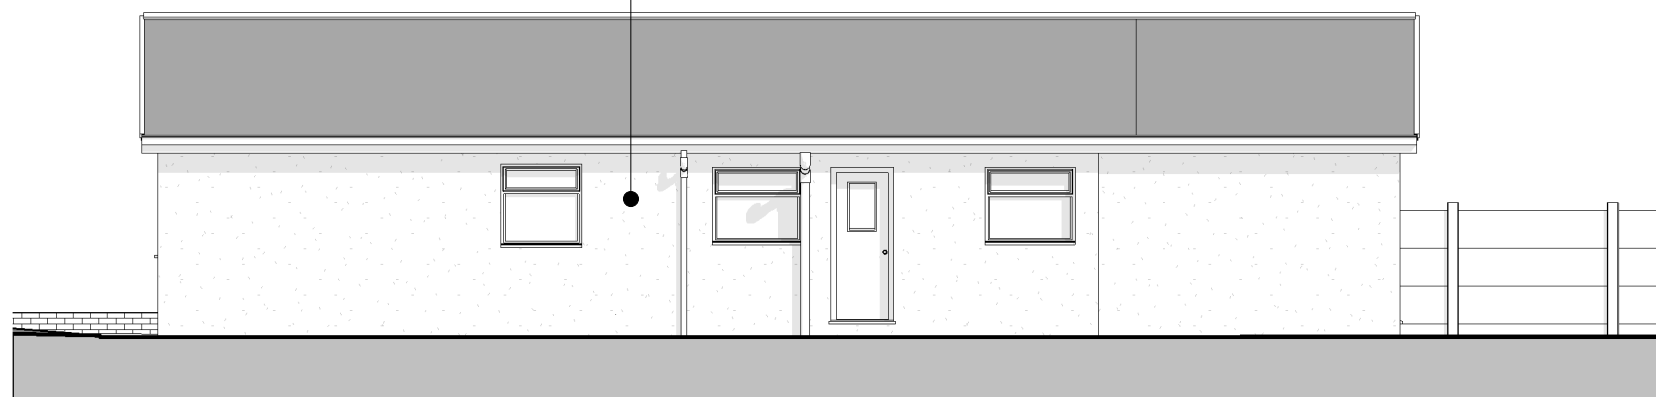

PROP RIGHT

1 : 100

Walls
Render – Smooth masonry paint
Windows/Doors – PVC white
Weatherboards / RWG's – PVC white
Roof (House) – Concrete tile, colour and profile to match existing
Roof (Store) – Single ply rubber or fibreglass – colour grey



SITE PLAN

1 : 250

Rev	Description	Date
A	-	09-12-24
B	Garden store altered	14-0-25