



1 : 100

PROPOSED FRONT




1 : 100

PROPOSED LEFT SIDE




1 : 100

PROPOSED REAR

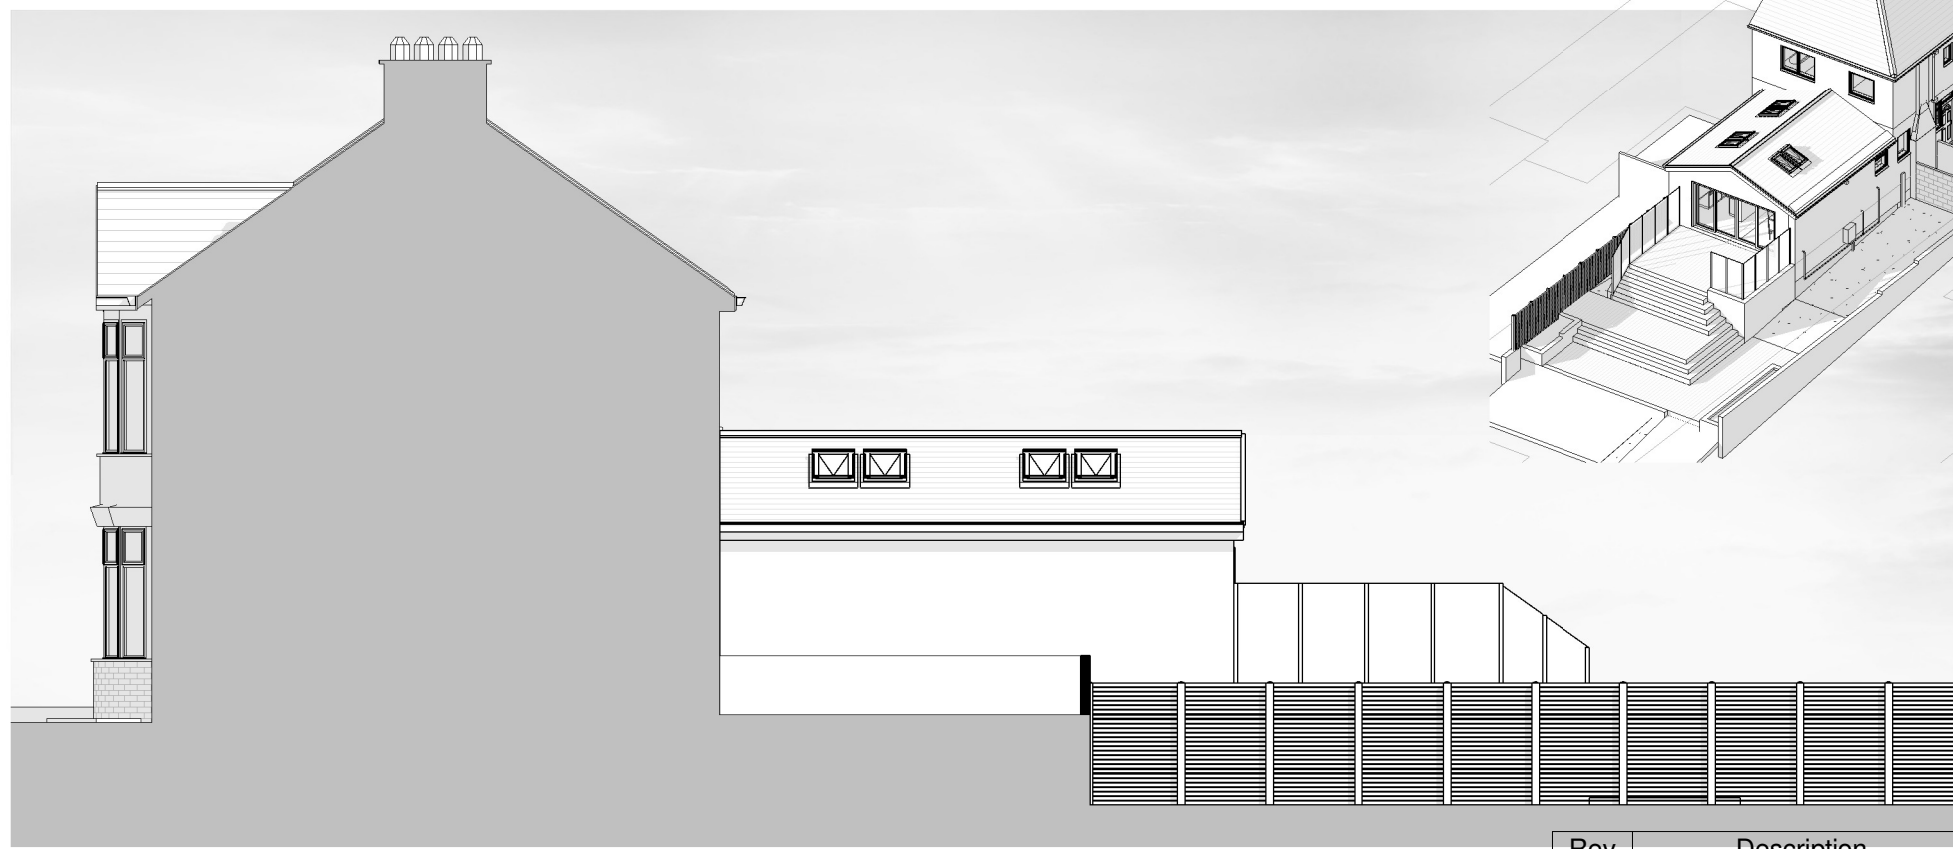

1 : 100

PROPOSED RIGHT

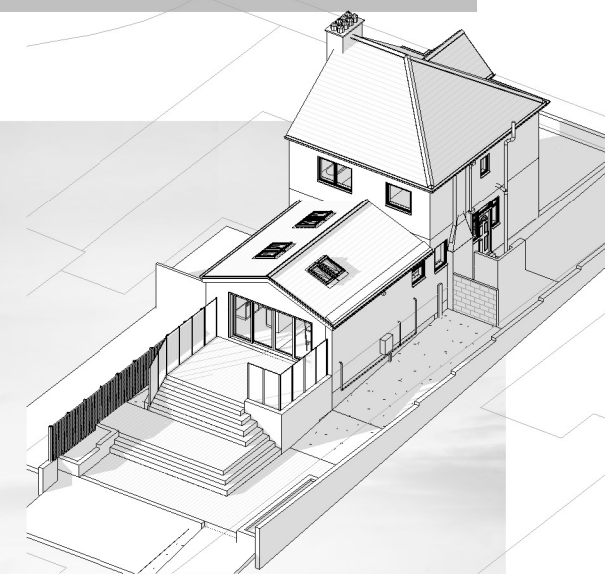

Rev	Description	Date
B	Deck screening changed to opaque glass instead of timber	14-02-25