


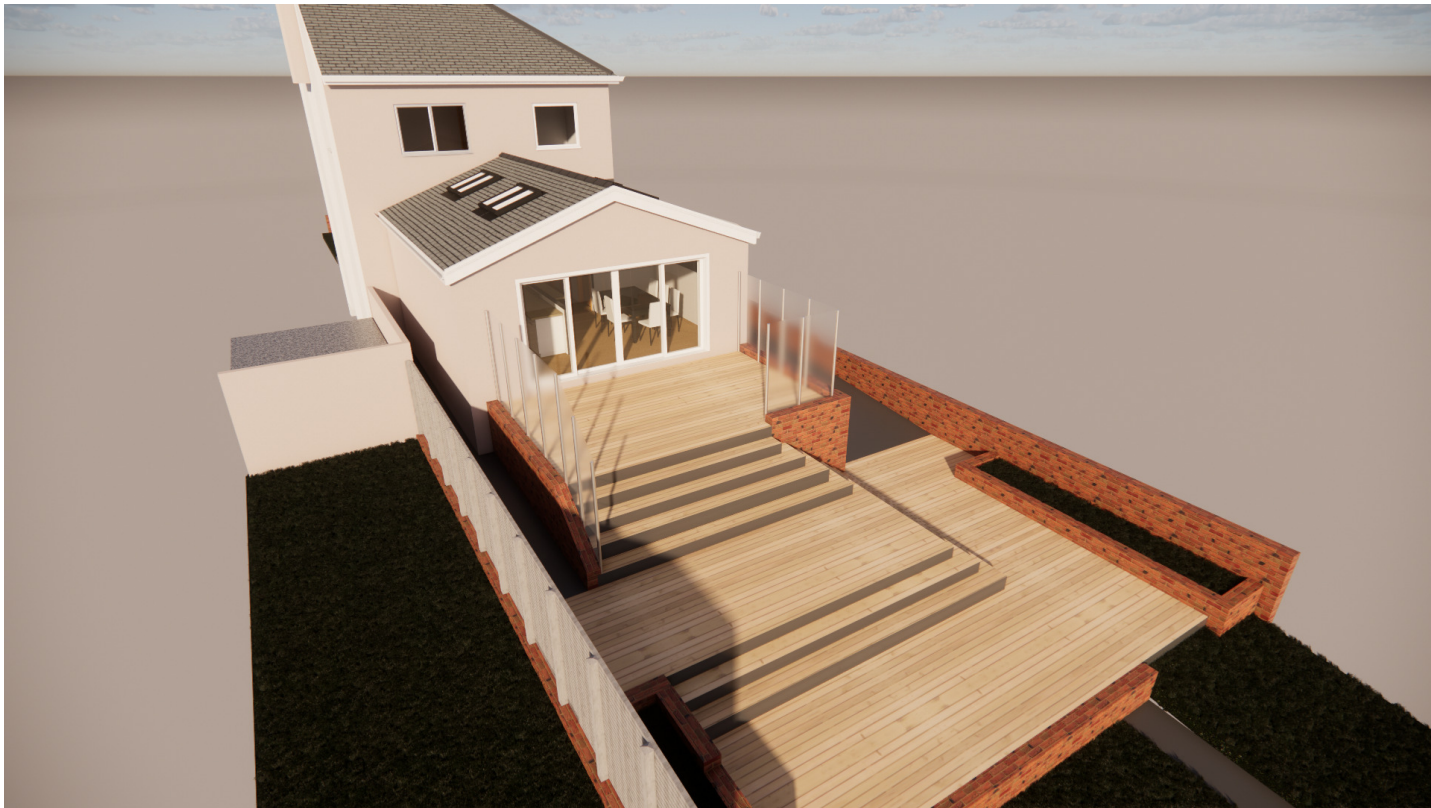

Rev	Description	Date
B	Deck screening changed to opaque glass instead of timber	14-02-25