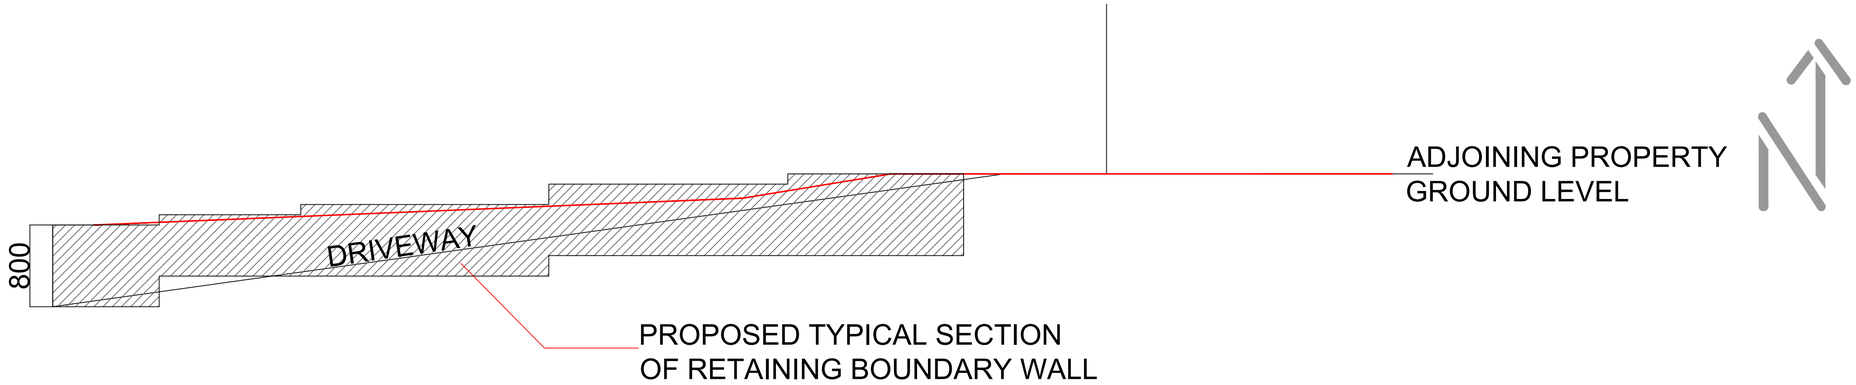

PROPOSED SECTION THROUGH ADJOINING WALL
1 : 3 0

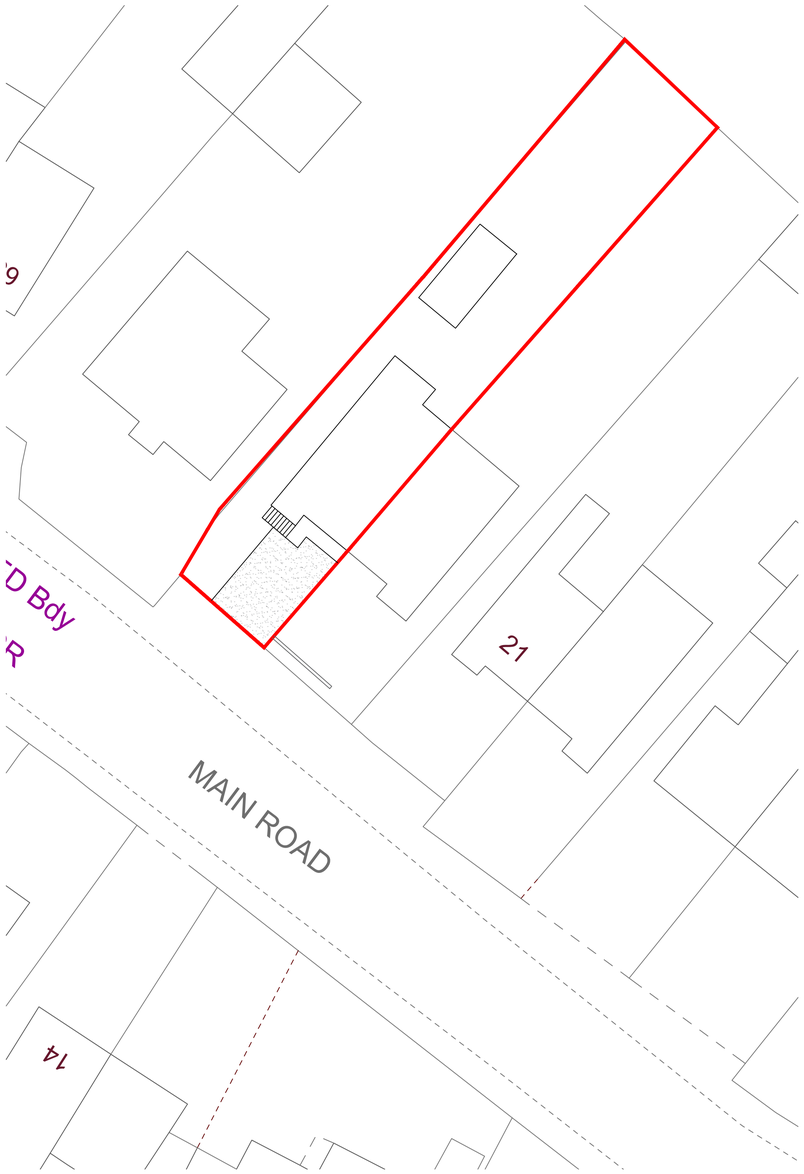

EXISTING SITE PLAN
1 : 2 0 0

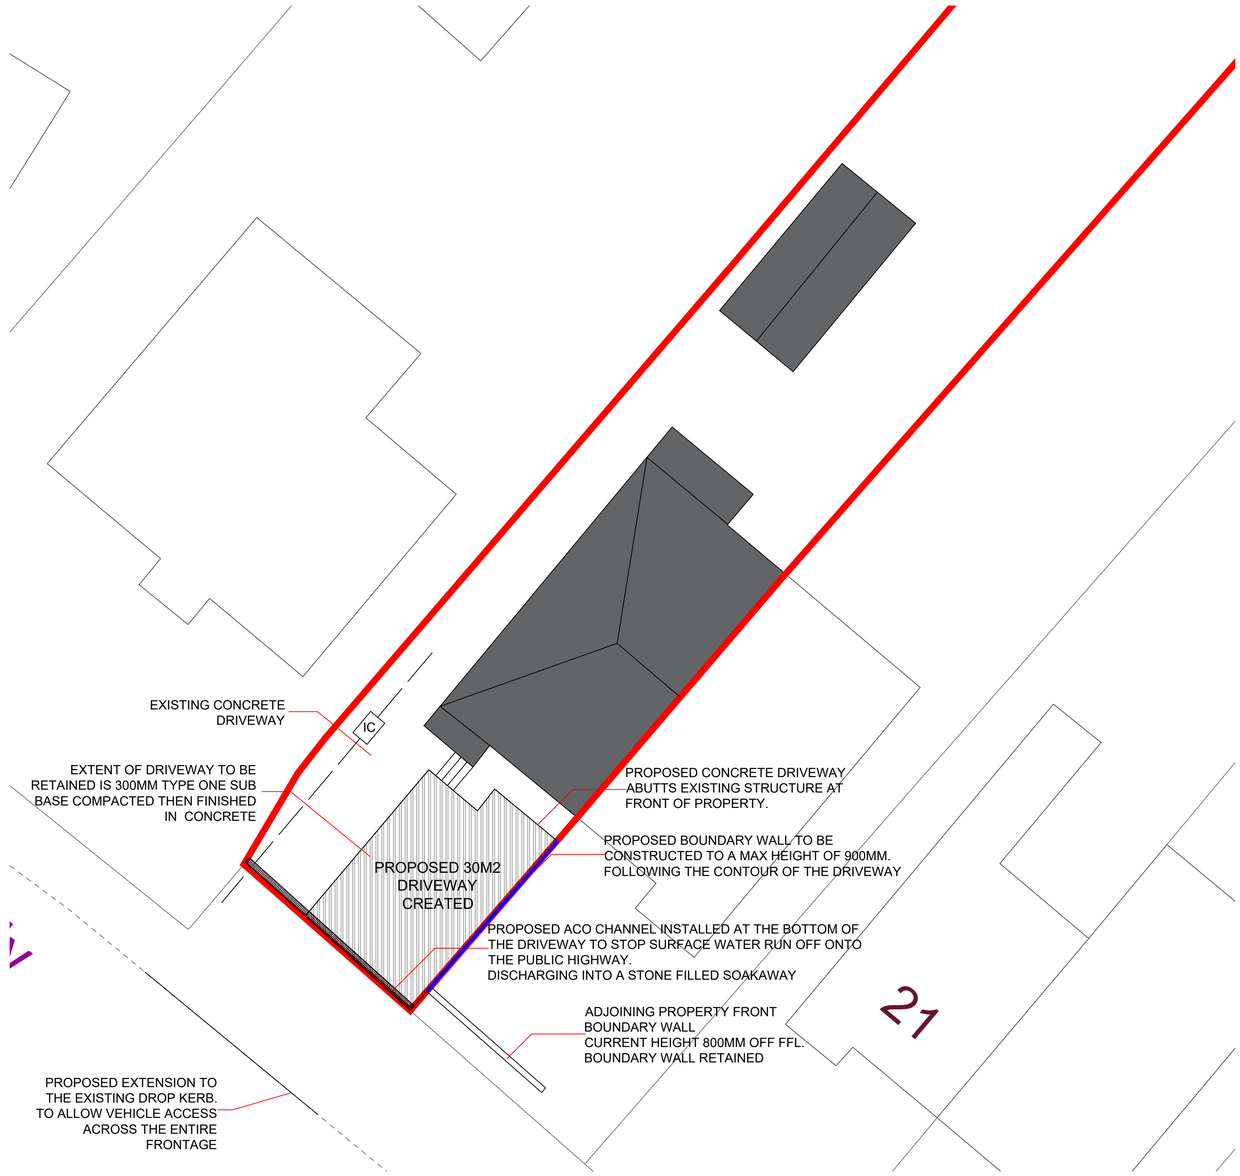

PROPOSED SITE PLAN
1 : 1 0 0

S U R B A N
D E S I G N

PROJECT :
PROPOSED DRIVEWAY EXTENSION AT
25 MAIN ROAD, BRYNCOCH, NEATH

CLIENT :
MR J HICKMAN

REVISIONS :

No	REVISION	DATE	BY
A	Minor Amendment	04/02/25	MM

NOTES :
- Do not scale from this drawing take figured dimensions only.
- Dimensions are in millimeters unless otherwise stated.
- All dimensions to be checked on site.

STAGE :
PLANNING

DRAWING TITLE :
EXISTING & PROPOSED BLOCK PLAN

JOB NUMBER :
24-033

DRAWING NUMBER (REV) :
D02

SCALE :
"AS DRAWN"

A1

DRAWN BY (DATE) : MM (09/24)
CHECKED BY (DATE) : MM (09/24)
APPROVED BY (DATE) : MM (09/24)

EMAIL :
hello@surbandesign.com