


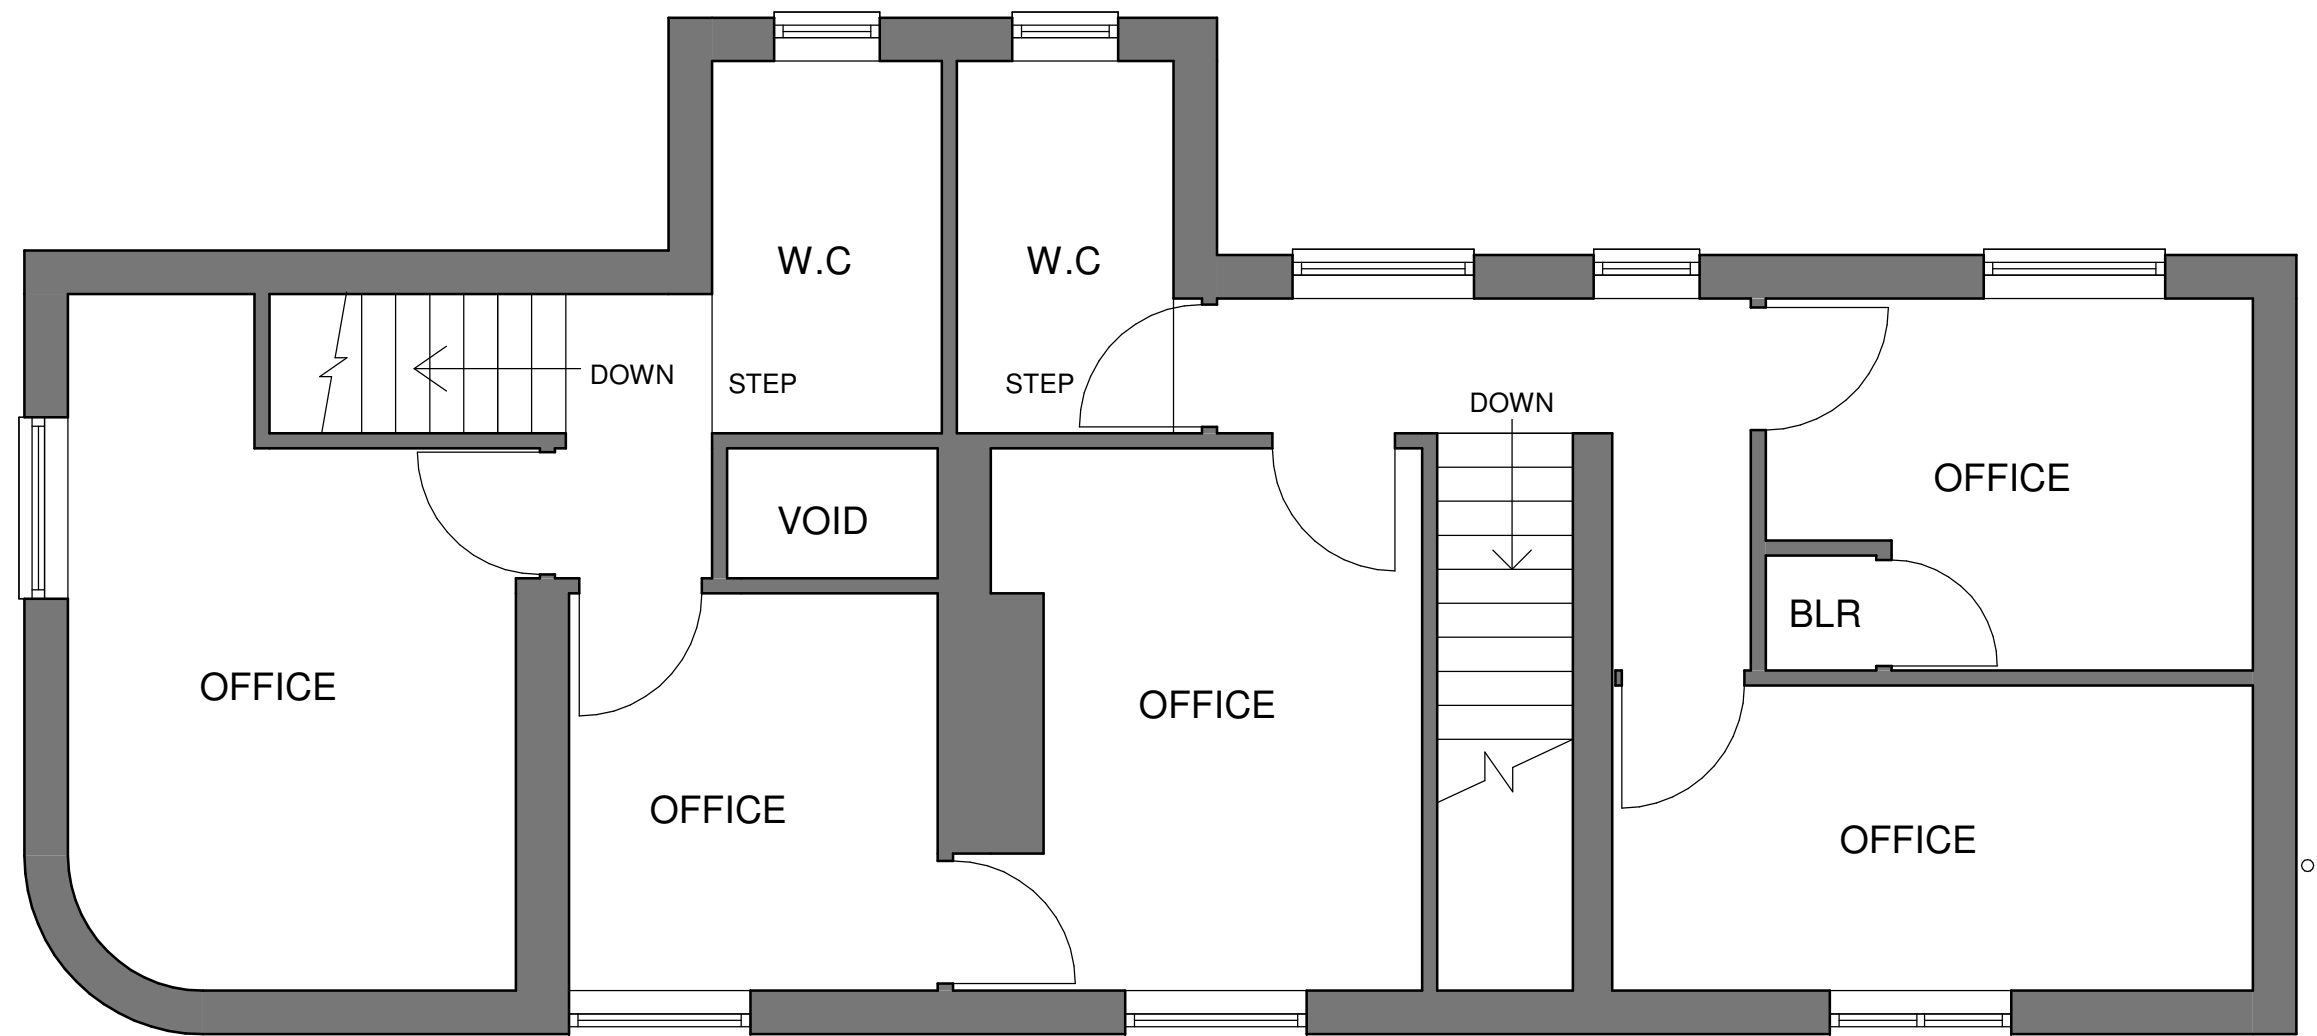

1- Existing First Floor Offices

1 : 50

A.J. Design Associates



CHARTERED PRACTICE
Specialists in Architectural Design, Surveying
& Building Engineering

Andrew Jones BSc(Hons), MIA, MBEng, C. Build E.
**Architectural Design Consultant &
Chartered Building Engineer**
Tel: 01446 678422 . Mob 07855-331128
E-Mail: ajdesignassociates@gmail.com

THE STUDIO, Whips Bungalow,
Llandough, Cowbridge,
Vale of Glamorgan, CF71 7LR

*This drawing and the works
are the copyright of AJ
Design Associates and may
not be amended or
reproduced without written
permission. No liability
will be accepted for
amendments made by a third
party.*

No.	Description	Date

PROJECT	TBC			CLIENT	Rhys Jones		
SHEET	Existing First Floor			Date	13.01.25	Project number	1786
				Scale (@ A3)	1 : 50	DRAWING NUMBER	A102
				Drawn by	NR	REV	
				Checked by	AJ		