


ALL NEW WINDOWS TO
BE EMERGENCY EXIT

INTRODUCE NEW VELUX
WINDOW FOR
ADDITIONAL LIGHT

BLOCK UP
EXISTING WINDOW

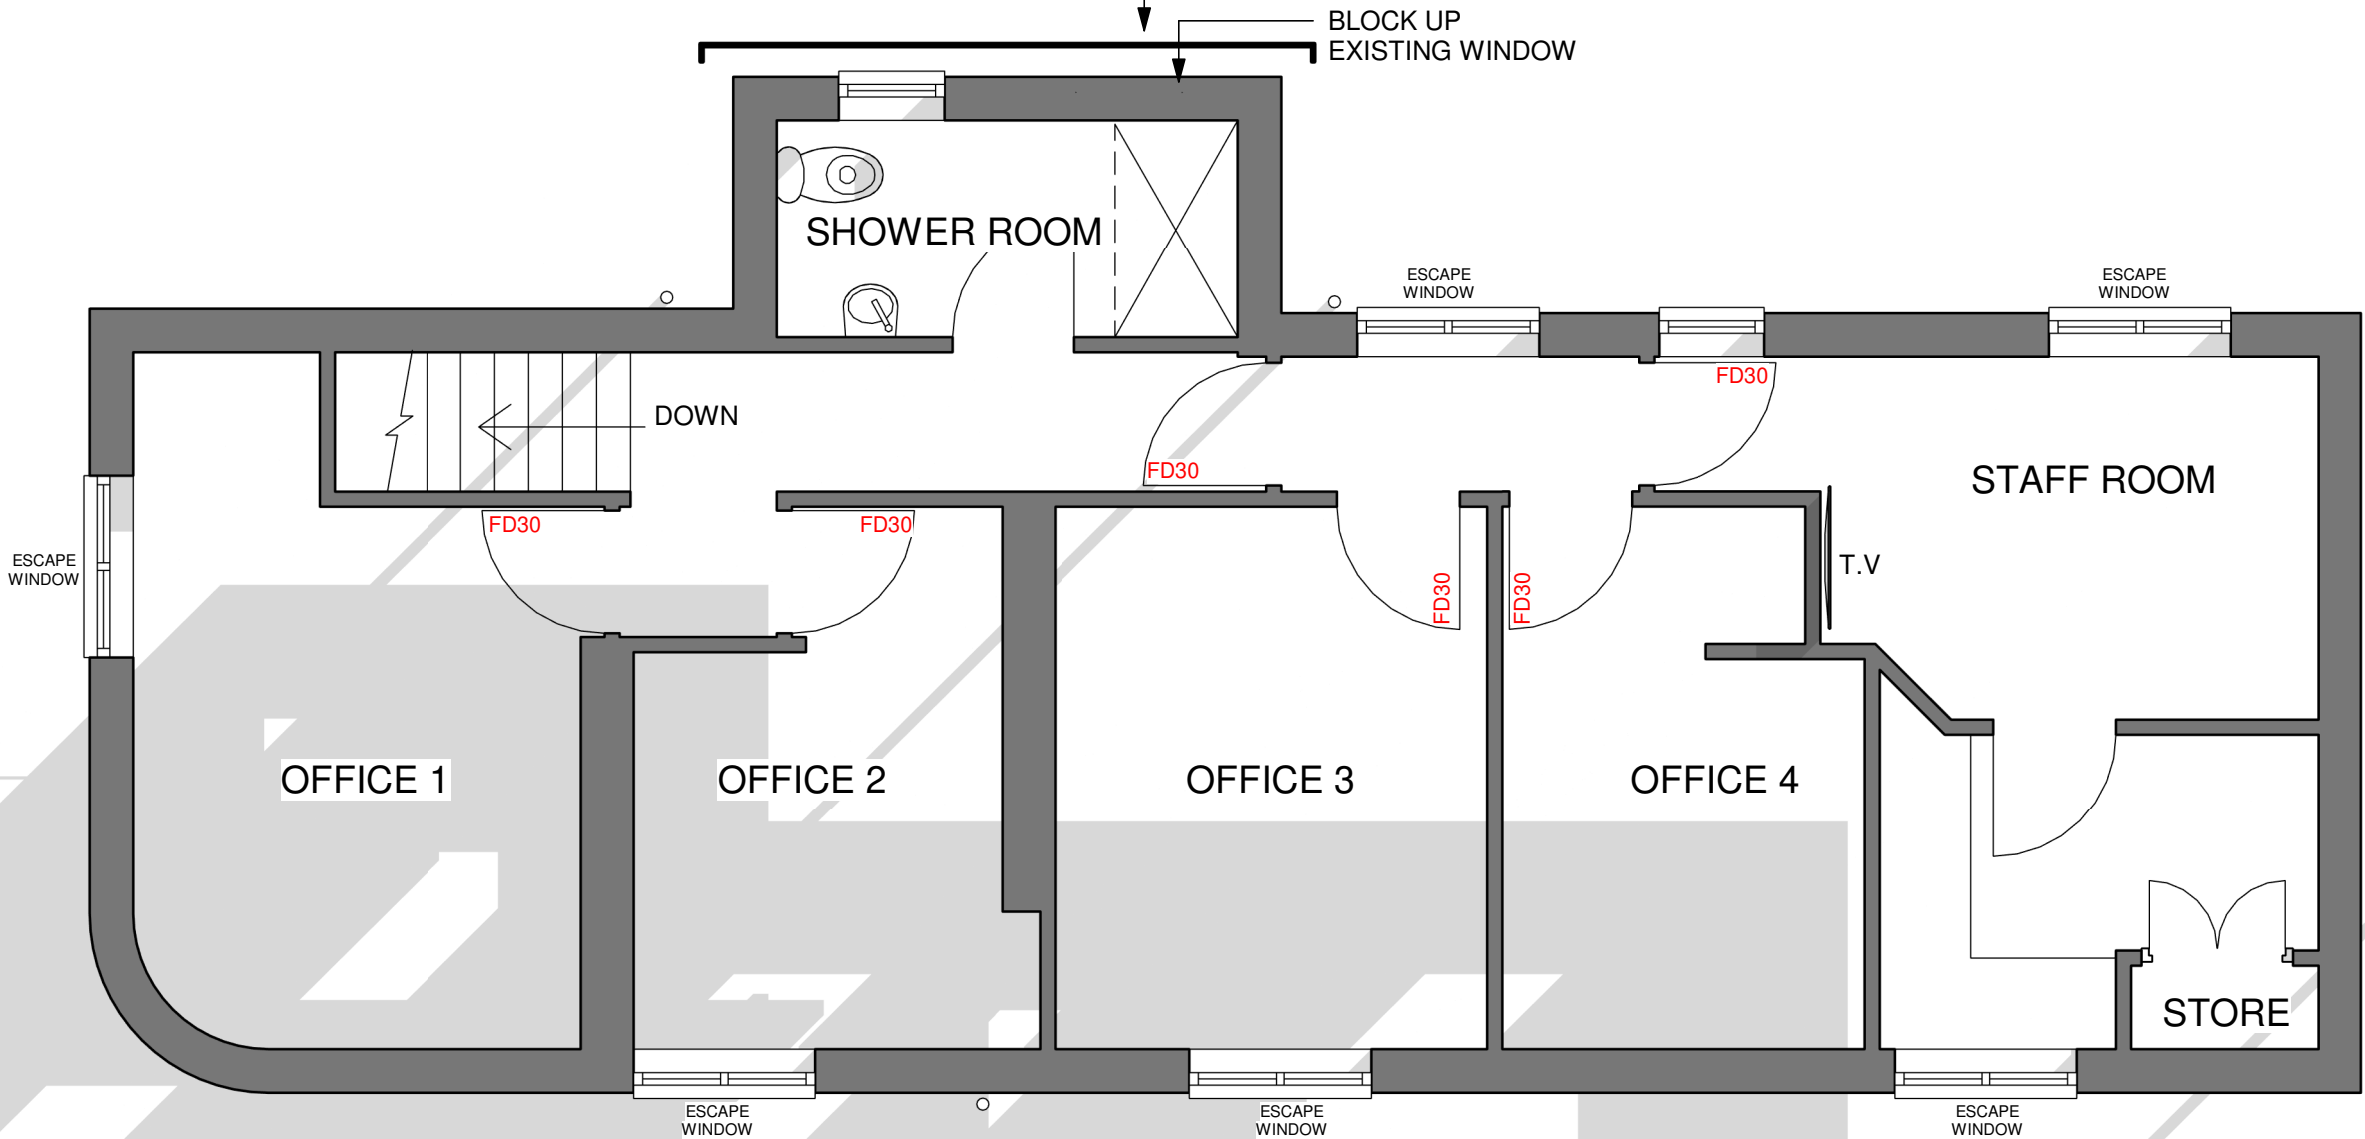

1- Proposed First Floor - Offices

1 : 50

A.J. Design Associates

CHARTERED PRACTICE
Specialists in Architectural Design, Surveying
& Building Engineering

Andrew Jones BSc(Hons), MIA, MBEng, C. Build E.
**Architectural Design Consultant &
Chartered Building Engineer**
Tel: 01446 678422 . Mob 07855-331128
E-Mail: ajdesignassociates@gmail.com

THE STUDIO, Whips Bungalow,
Llandough, Cowbridge,
Vale of Glamorgan, CF71 7LR

*This drawing and the works
are the copyright of AJ
Design Associates and may
not be amended or
reproduced without written
permission. No liability
will be accepted for
amendments made by a third
party.*

No.	Description	Date

PROJECT		CLIENT		
TBC		Rhys Jones		
SHEET		Date	Project number	Scale (@ A3)
Proposed First Floor		13.01.25	1786	1 : 50
		Drawn by NR	DRAWING NUMBER	
		Checked by AJ	A106	
				REV