ALL DIMENSIONS SHOWN ARE TO STRUCTURE ONLY

COPYRIGHT SEAGREY DESIGN LTD 2024

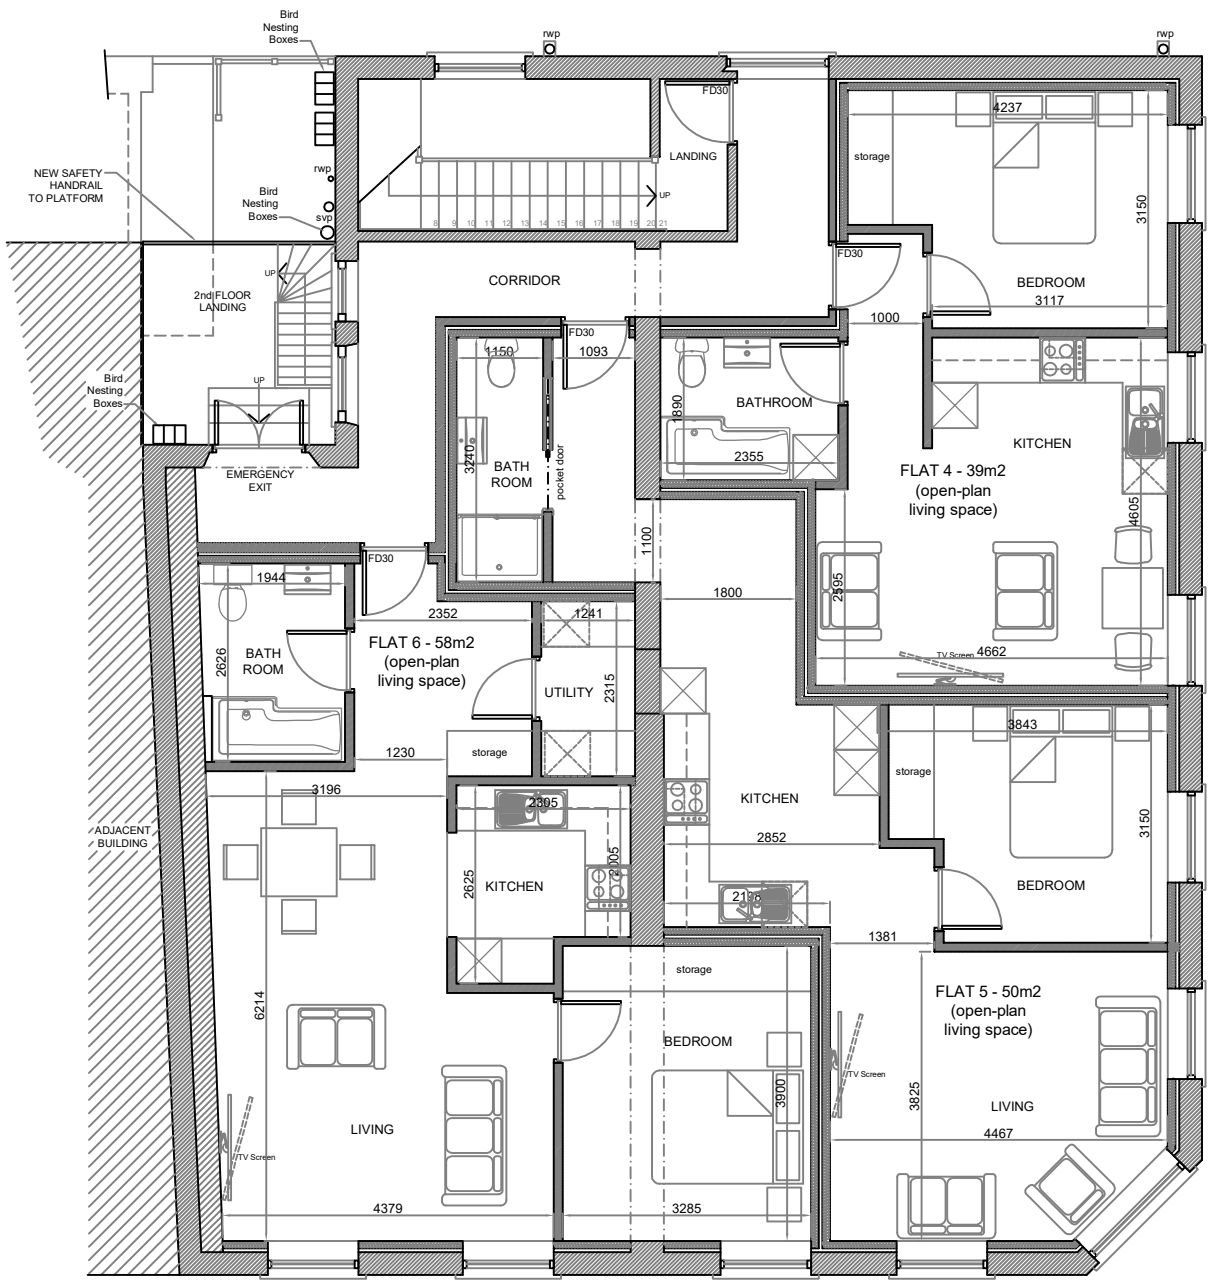

PROPOSED SECOND FLOOR PLAN

Rev	Description	Date
H	Elevation added, with birdbox information & notes amended.	07/02/25
G	Layout amended due to revised information.	13/09/24

01792 541684
07800 789453
carolineg@seagreydesign.co.uk
www.seagreydesign.com
design for: house/commercial projects

SEAGREY

Site
ALI ASKER KARA
50 WIND STREET
NEATH SA11 3EN

Dwg Title
PROPOSED BUILDING
SECOND FLOOR PLAN
GENERAL ARRANGEMENT

Drawn By:	Date:
CLG	28/08/2024
Scale: 1:100 @ A3P	Dwg No: 24-464P/106

REV G H