




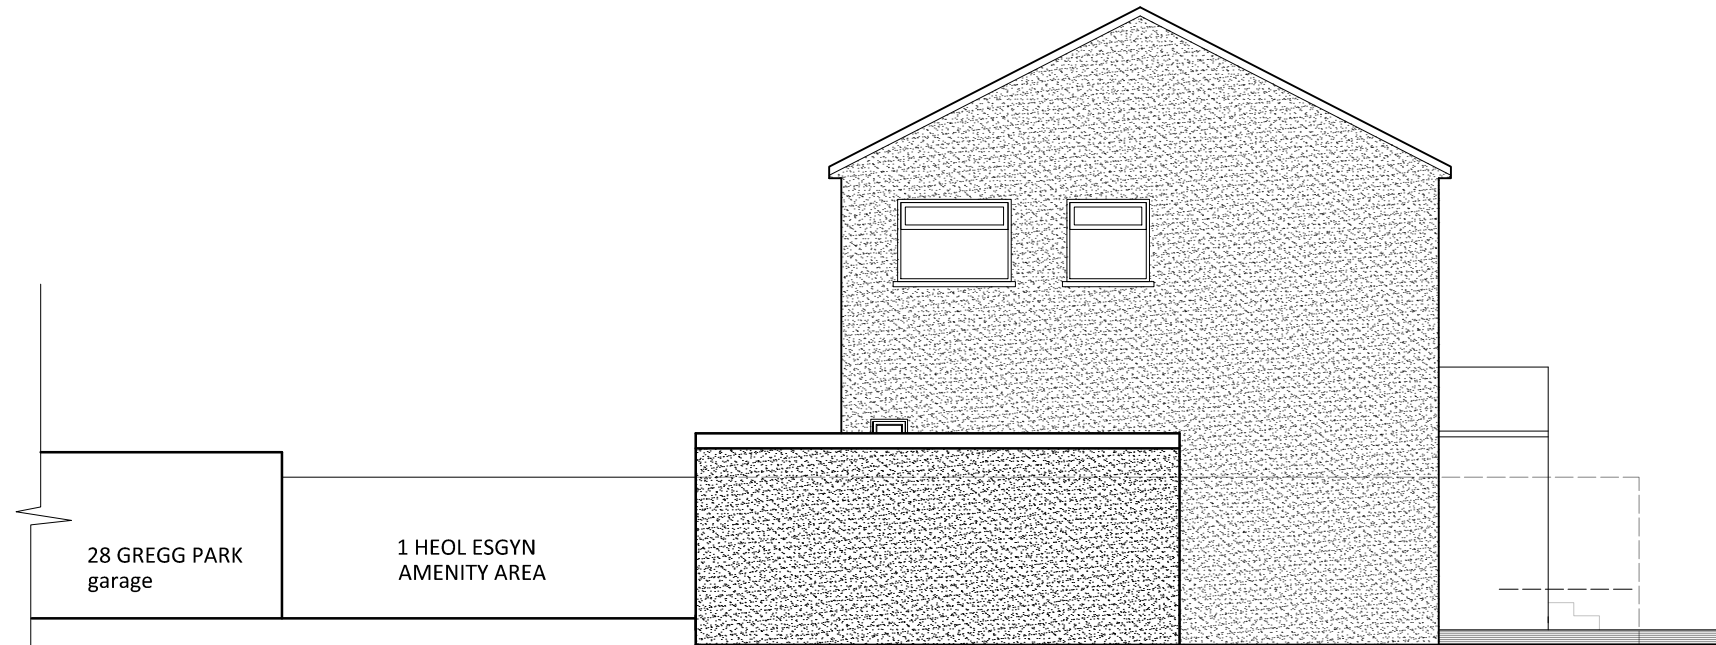

PROPOSED ELEVATION B
(with garage)

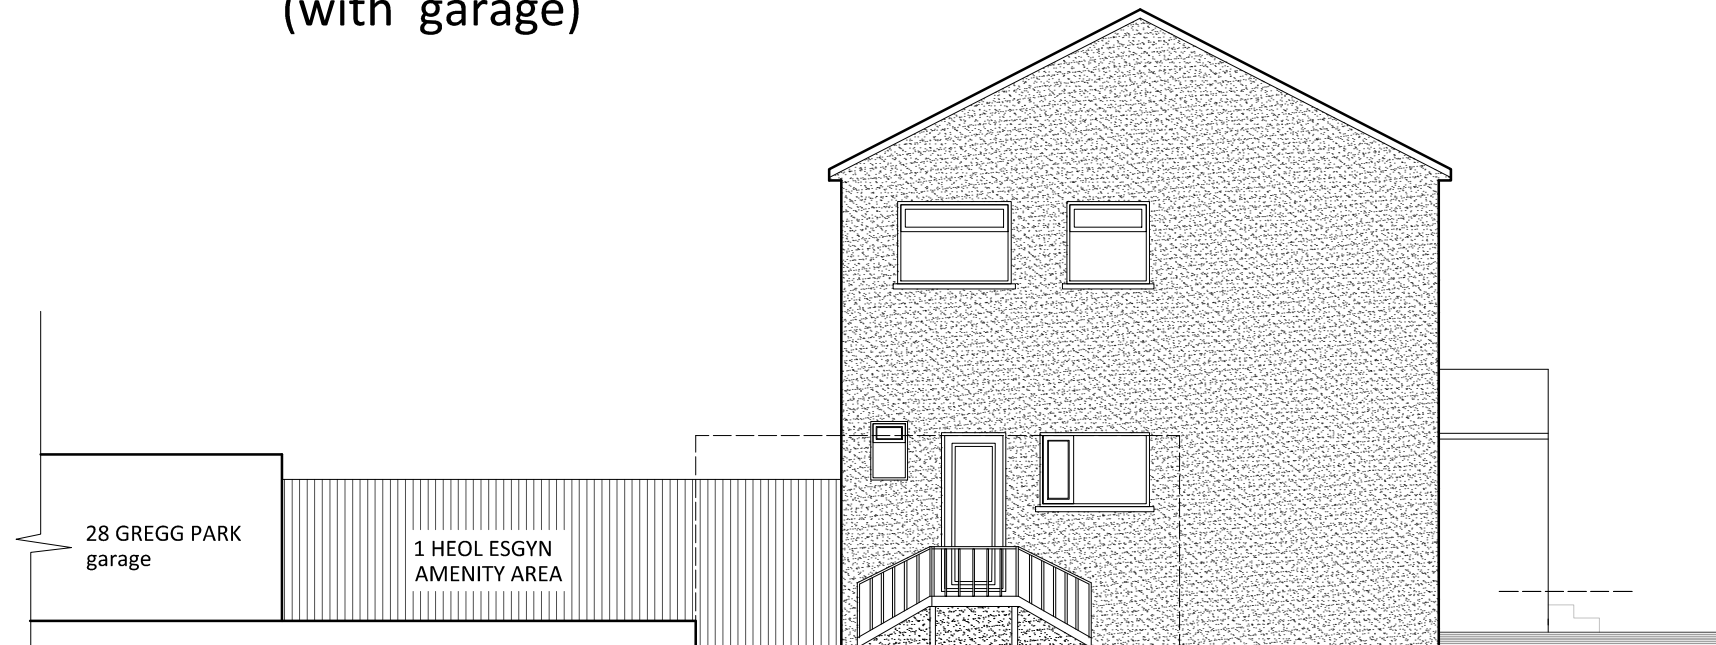

PROPOSED ELEVATION B

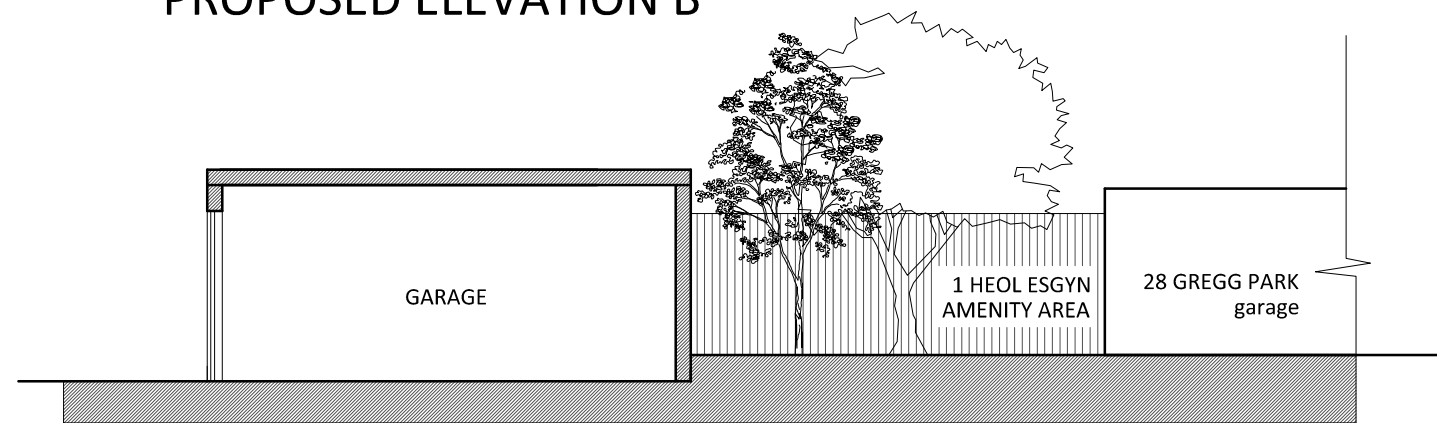

PROPOSED SECTION XX

© This drawing is copyright Do not Scale. Contractor to check all dimensions on site and to report any discrepancies directly to the SO.			 SK DESIGNS SK DESIGNS 25th, Clarendon Way, Lakeside, Cardiff, CF23 6DZ Tel: 029 20 761 950 Fax: 029 20 761 950 Email: info@skdesigns.org.uk	
Date: FEB 2025				
Project: 1A HEOL ESGYN NEATH SA10 7LL				
Client:				
Description: PROPOSED ELEVATIONS		Job No:		
		Dwg No: 203 R2	Drawn By: NZ	