



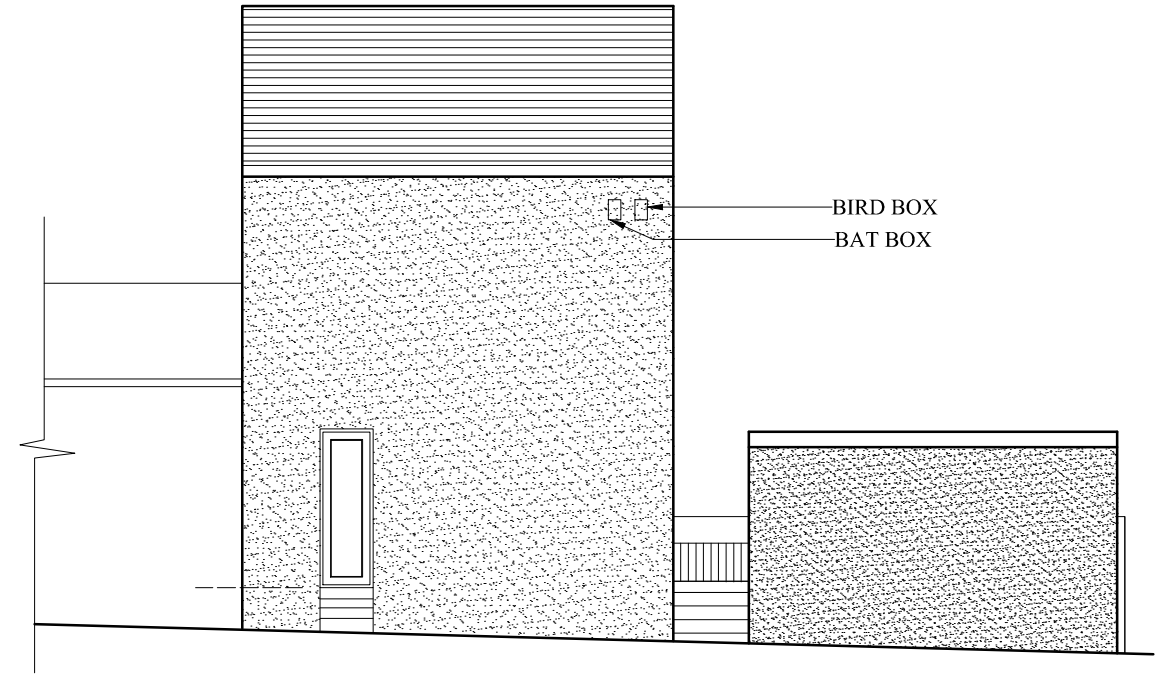


PROPOSED ELEVATION A

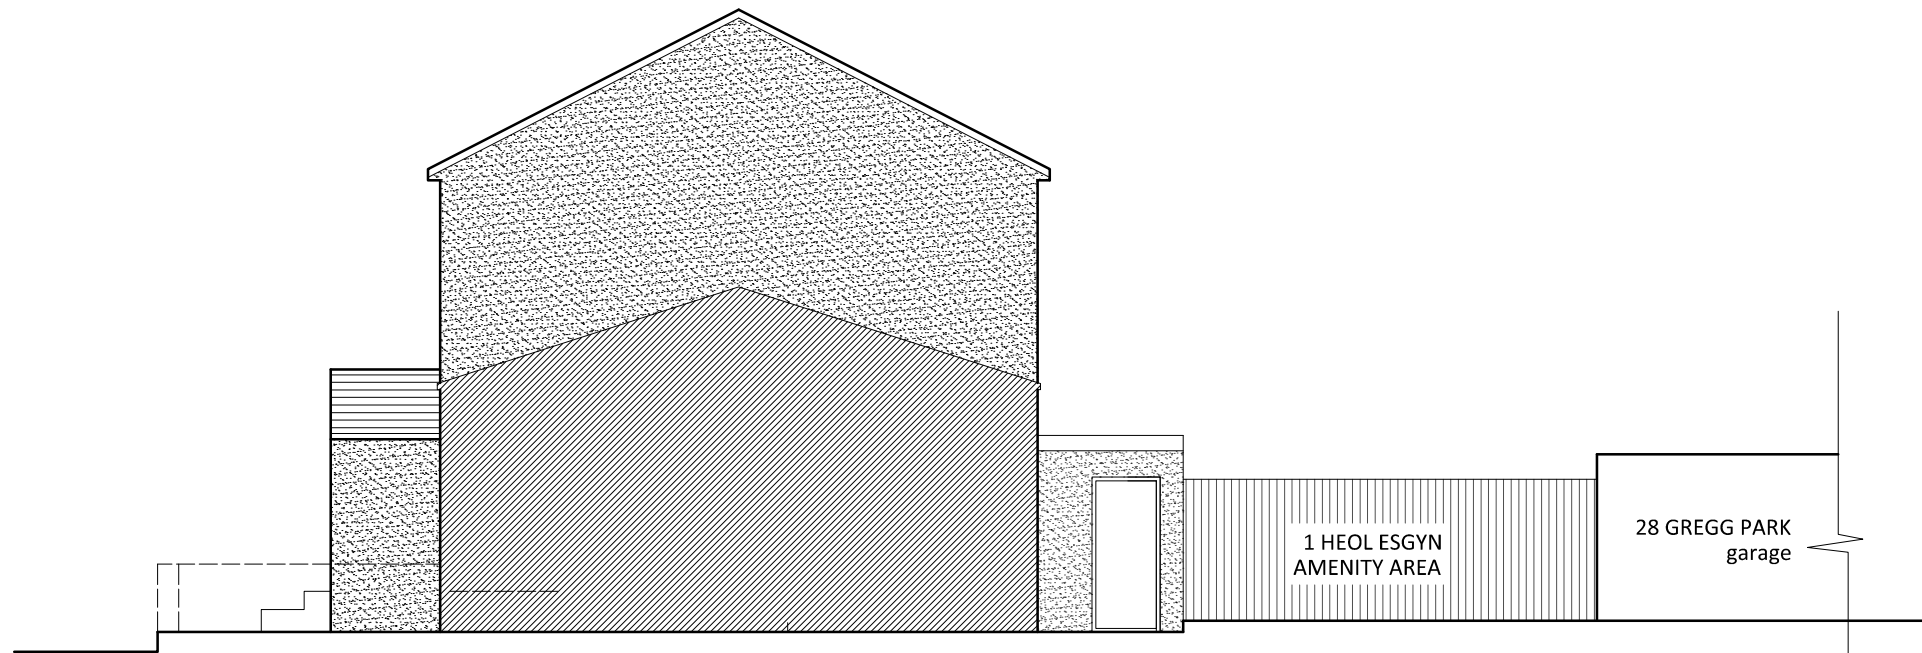

PROPOSED ELEVATION C



PROPOSED ELEVATION D

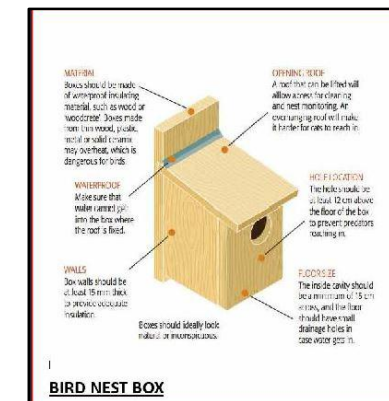

PROPOSED BIRD NEST BOX



PROPOSED BAT BOX

© This drawing is copyright. Do not Scale. Contractor to check all dimensions on site and to report any discrepancies directly to the SO.			
Date: FEB 2025			
Project: 1A HEOL ESGYN NEATH SA10 7LL			
Client:			
Description: PROPOSED ELEVATIONS		Job No:	Scale: 1:100 ON A3
Dwg No: 202 R2		Drawn By: NZ	SK DESIGNS
28A, Clewvase Way, Llanidloes, Cardiff, CF23 6DZ			
Tel: 029 20 761 950			
Fax: 029 20 761 950			
Email: info@skdesigns.org.uk			