



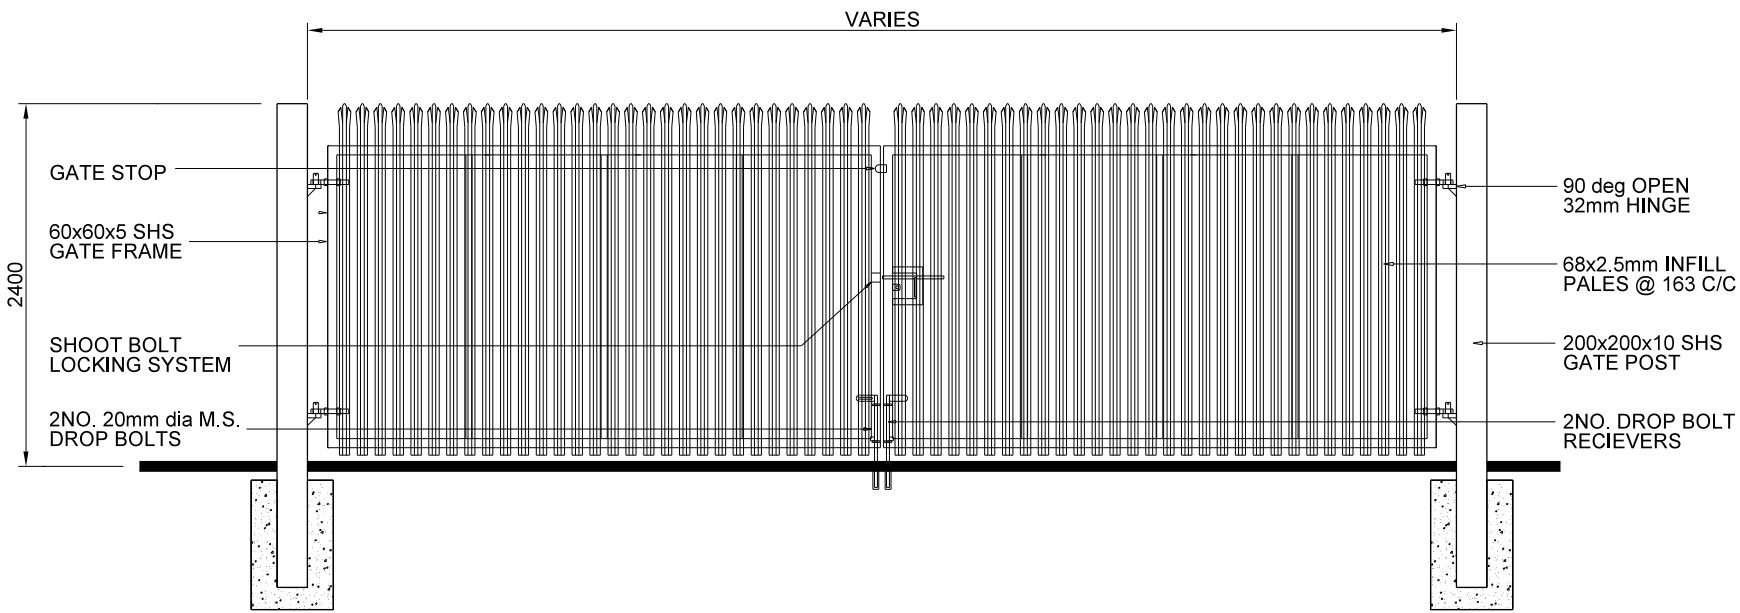


TYPICAL DOUBLE GATE ELEVATION

Palisade Vehicle Gates
Finish - Galvanised

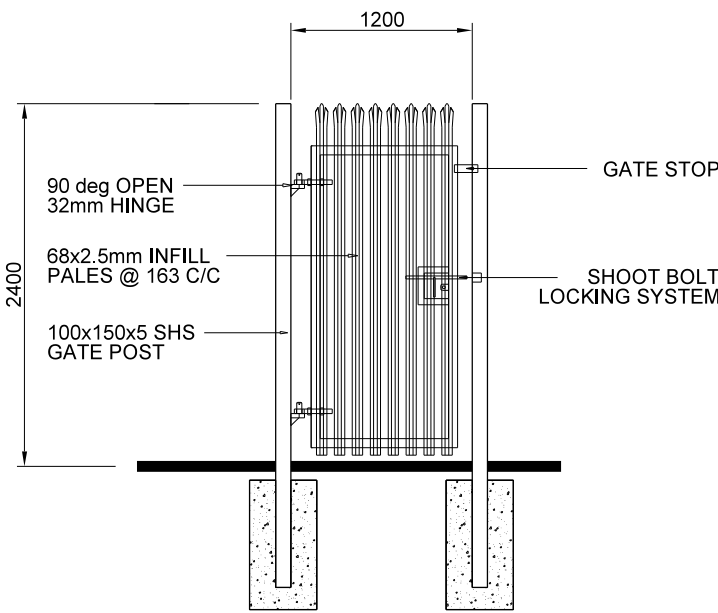


TYPICAL SINGLE GATE ELEVATION

Palisade Personnel Gates
Finish - Galvanised

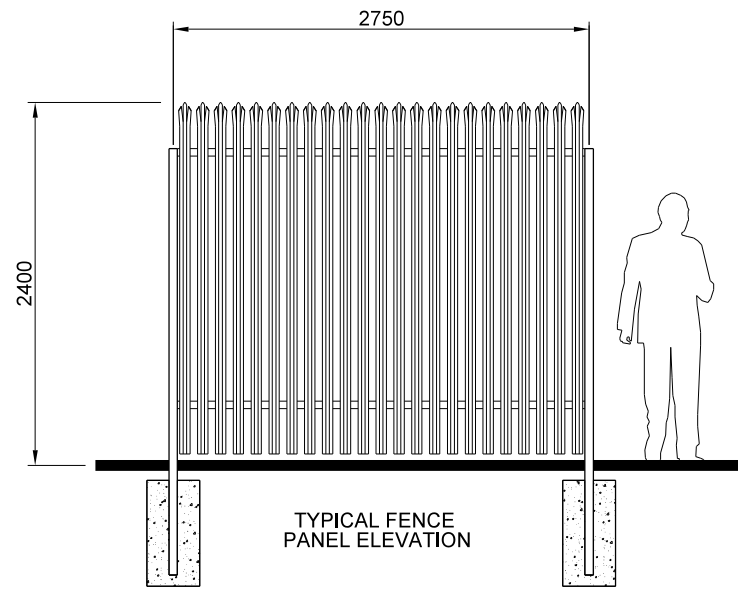


TYPICAL FENCE PANEL ELEVATION

Palisade Security Fencing
Finish - Galvanised

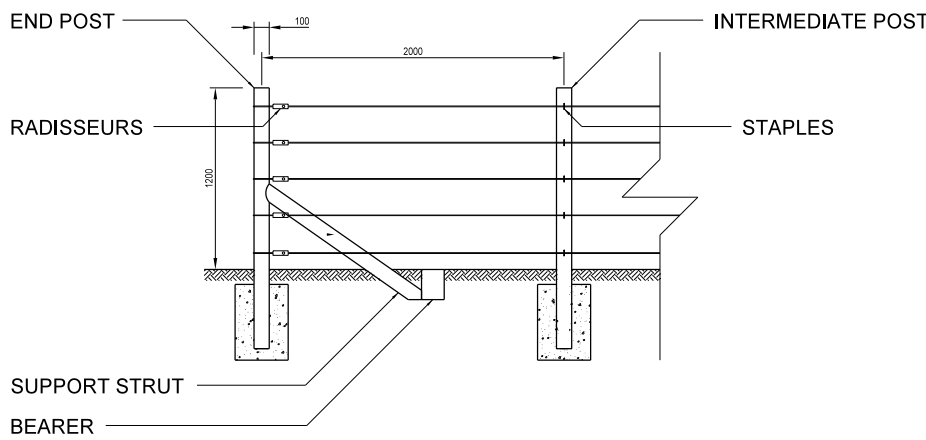

Timber Post and Wire Fence
Finish - Timber. Galvanised Wire.

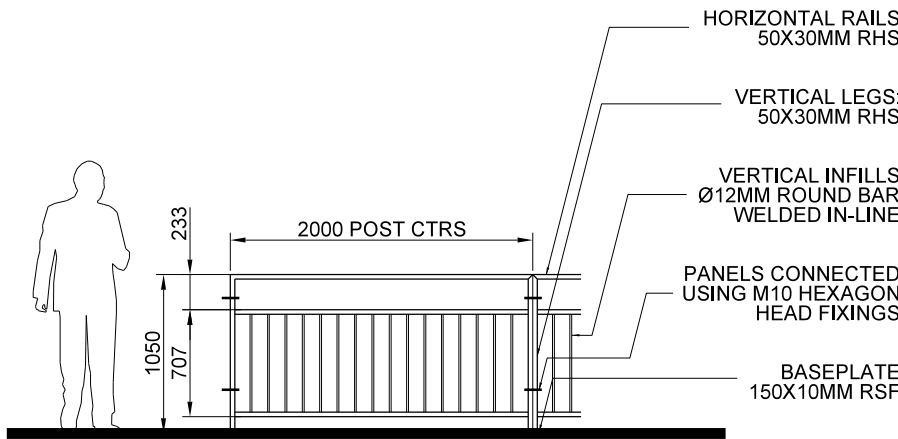

TYPICAL ELEVATION

Pedestrian Guardrail
Finish - Galvanised



Palisade Vehicle Gates
Finish - Galvanised



Palisade Personnel Gates
Finish - Galvanised



Palisade Security Fencing
Finish - Galvanised




Timber Post and Wire Fence
Finish - Timber. Galvanised Wire.



Pedestrian Guardrail
Finish - Galvanised

- NOTE
1. THIS DRAWING IS COPYRIGHT GSDA LTD.
 2. THE CONTRACTOR MUST NOT SCALE FROM THE DRAWING ALL DIMENSIONS TO BE TAKEN FROM DIMENSION STRINGS.
 3. WHERE ANY DISCREPANCIES ARE FOUND BETWEEN DIMENSIONS THESE MUST BE BROUGHT TO THE ATTENTION OF THE ARCHITECTS FOR RESOLUTION.
 4. WHERE DISCREPANCIES EXIST BETWEEN REFERENCE OR ASSEMBLY DRAWINGS & DETAIL DRAWINGS, THE LATTER TAKE PREFERENCE.

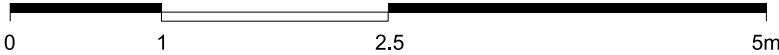

SWANSEA HYDROGEN						
PROJECT						
Fence, Gate & Wall Details (Sheet 2 of 2)						
DRAWING						
FOR PLANNING			-	25/01/30	Issued for Planning	
1:50@A2	25/01/30					
SCALE	DATE					
1463 IL005	-					
DWG. NO.	REVISION					