



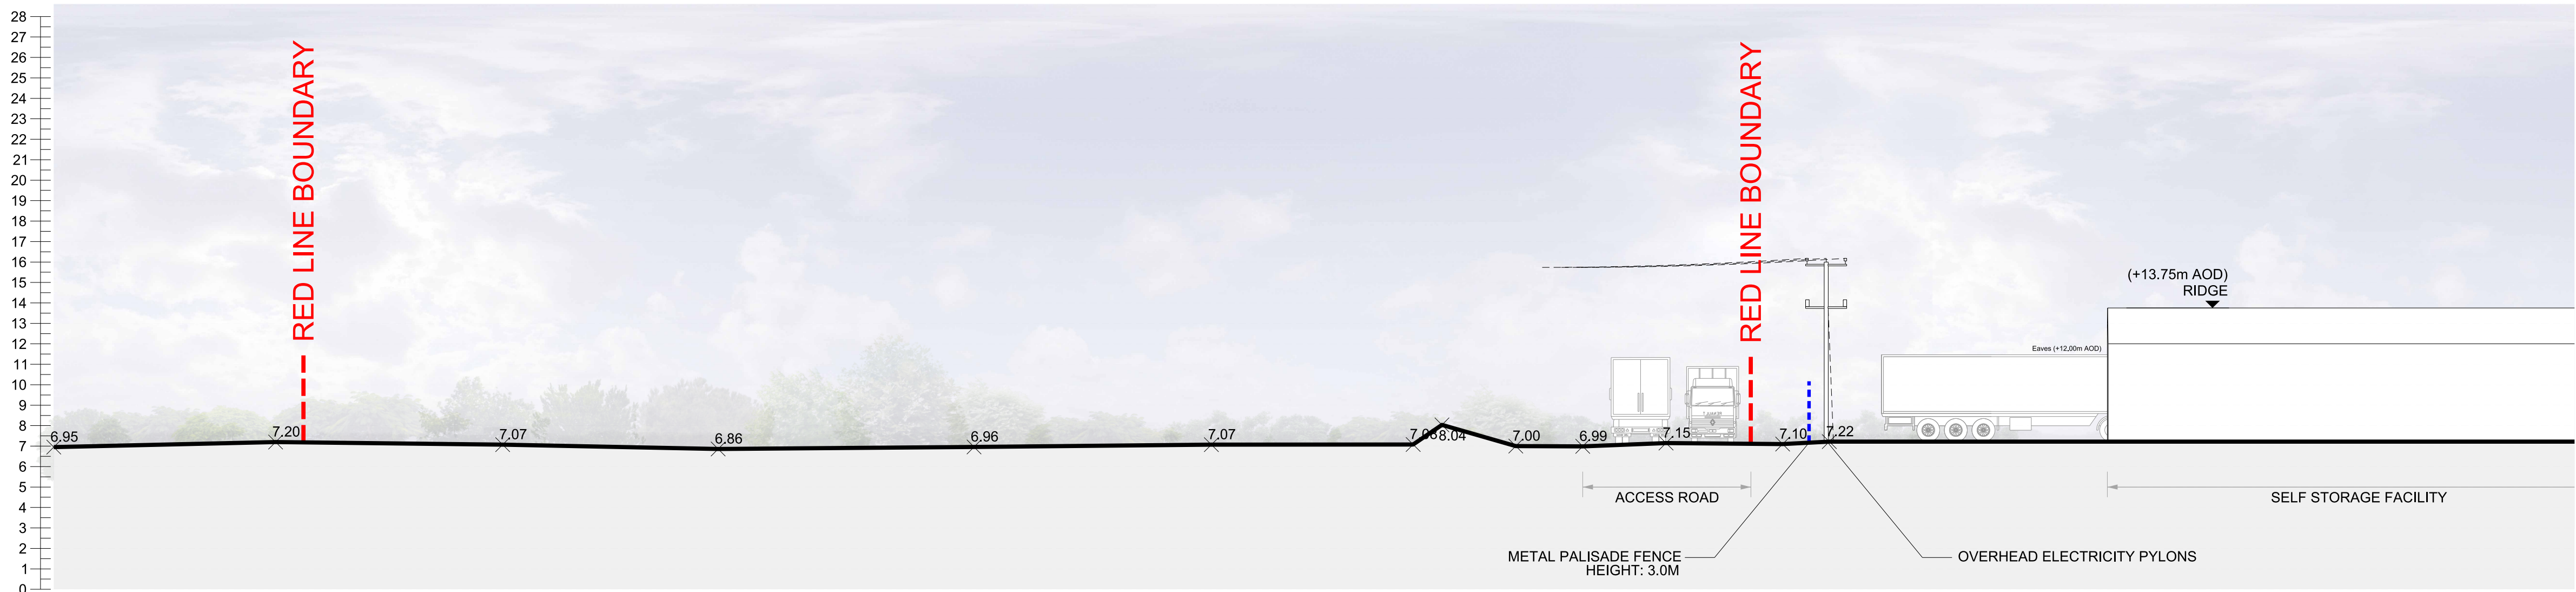

SECTION B-B

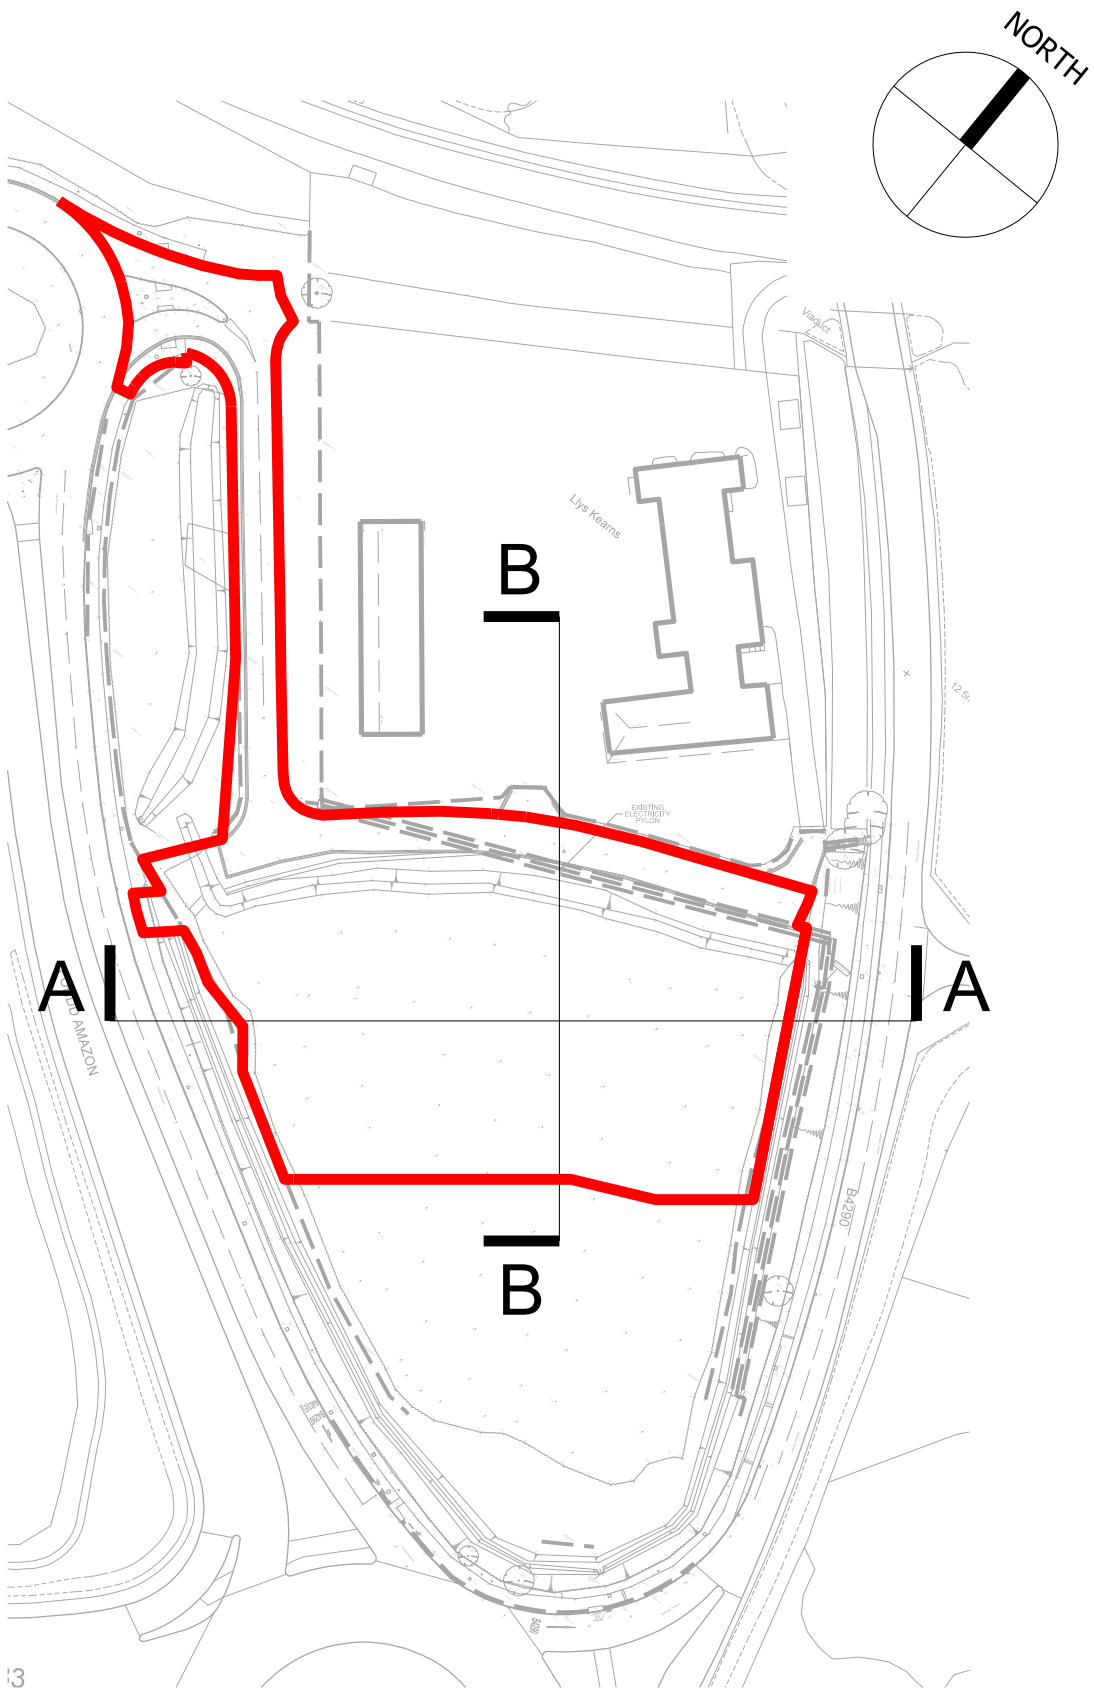

SECTION A-A

NOTE

- THIS DRAWING IS COPYRIGHT GSDA LTD.
- THE CONTRACTOR MUST NOT SCALE FROM THE DRAWING ALL DIMENSIONS TO BE TAKEN FROM DIMENSION STRINGS.
- WHERE ANY DISCREPANCIES ARE FOUND BETWEEN DIMENSIONS THESE MUST BE BROUGHT TO THE ATTENTION OF THE ARCHITECTS FOR RESOLUTION.
- WHERE DISCREPANCIES EXIST BETWEEN REFERENCE OR ASSEMBLY DRAWINGS & DETAIL DRAWINGS, THE LATTER TAKE PREFERENCE.

LEGEND

RED LINE APPLICATION BOUNDARY

0 5 10 25 50m

PROJECT		SWANSEA HYDROGEN				
DRAWING		Existing Site Sections A-A & B-B				
FOR PLANNING		-	25/01/30	Issued for Planning		
SCALE 1:200@A1		25/01/30				
DATE						
1463 PL200						
DWG. NO.		REVISION				

GSDA

GARRY STEWART DESIGN ASSOCIATES

01 Meadlake Place, Thorpe Lea Rd, Egham, Surrey TW20 8HE, United Kingdom
T: +44 (0)7991 285231

Marubeni

95 Gresham Street
London
EC2V 7AB
+44 (0)20 7826 8811
www.marubeni-europower.com