

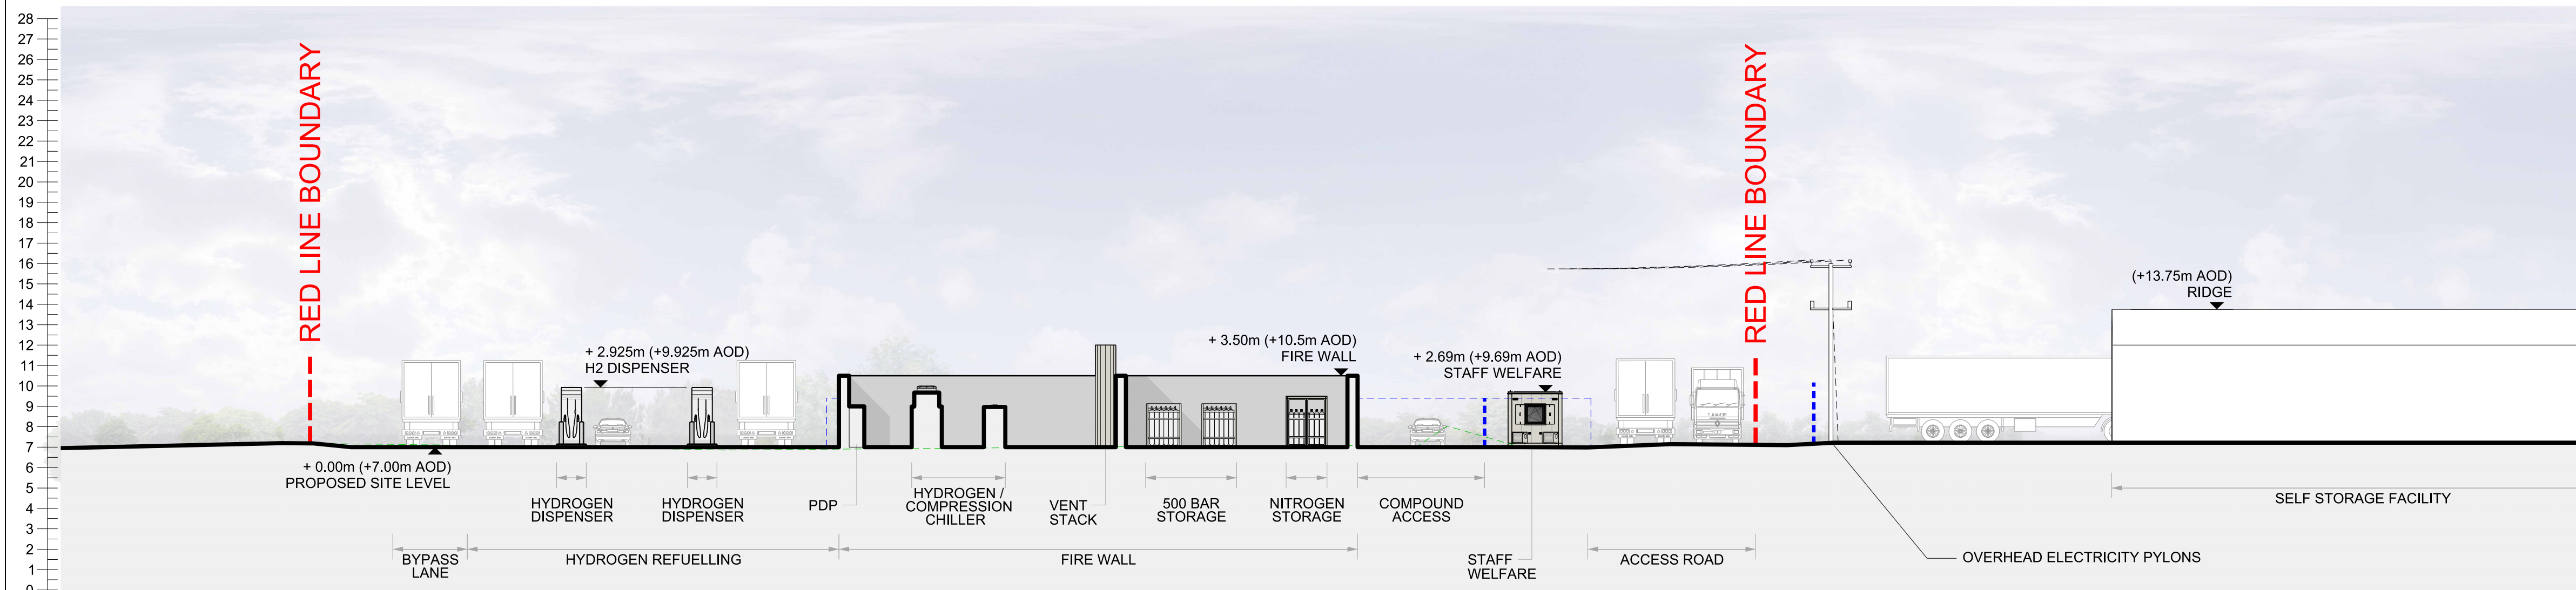


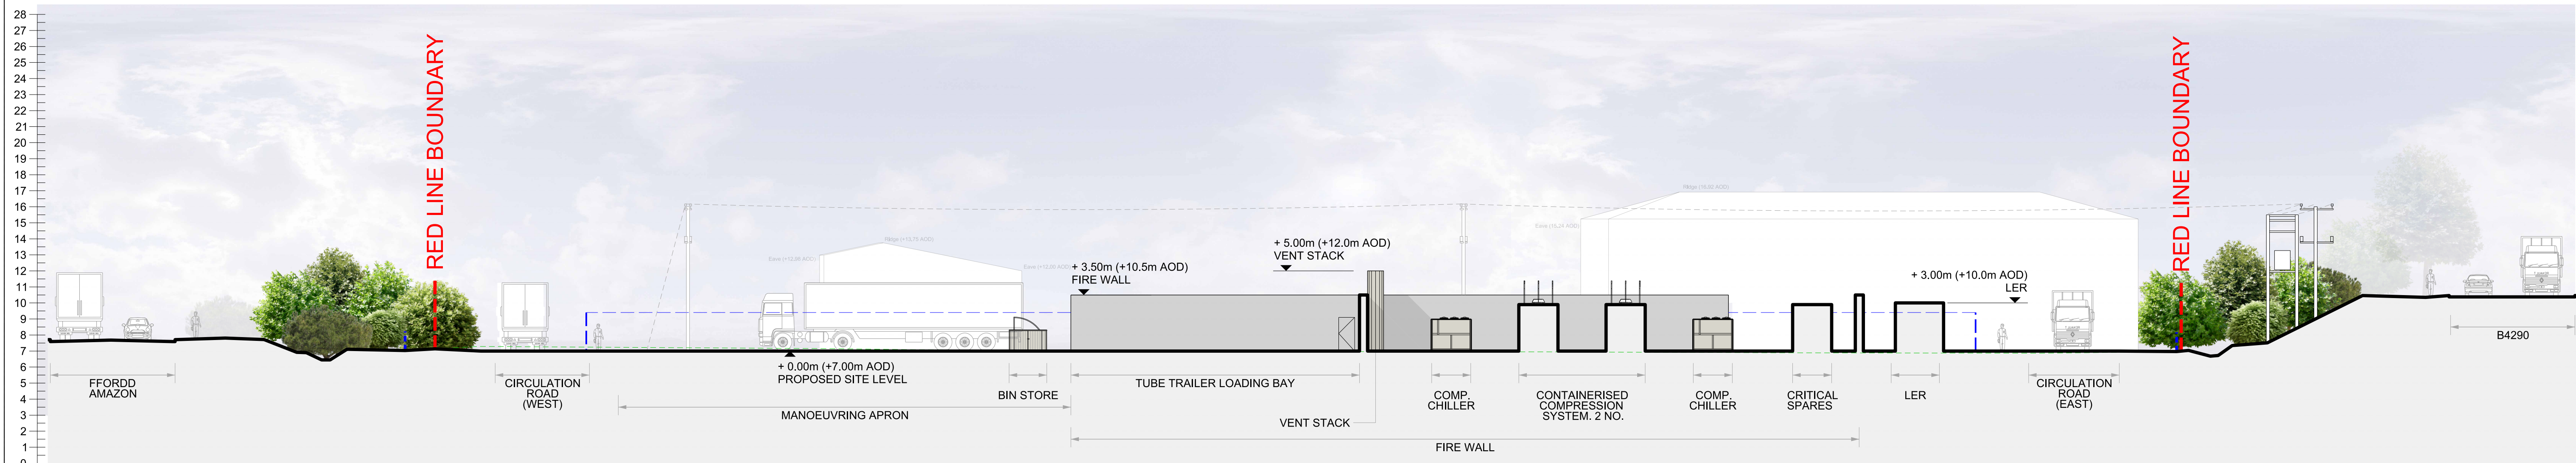

SECTION B-B

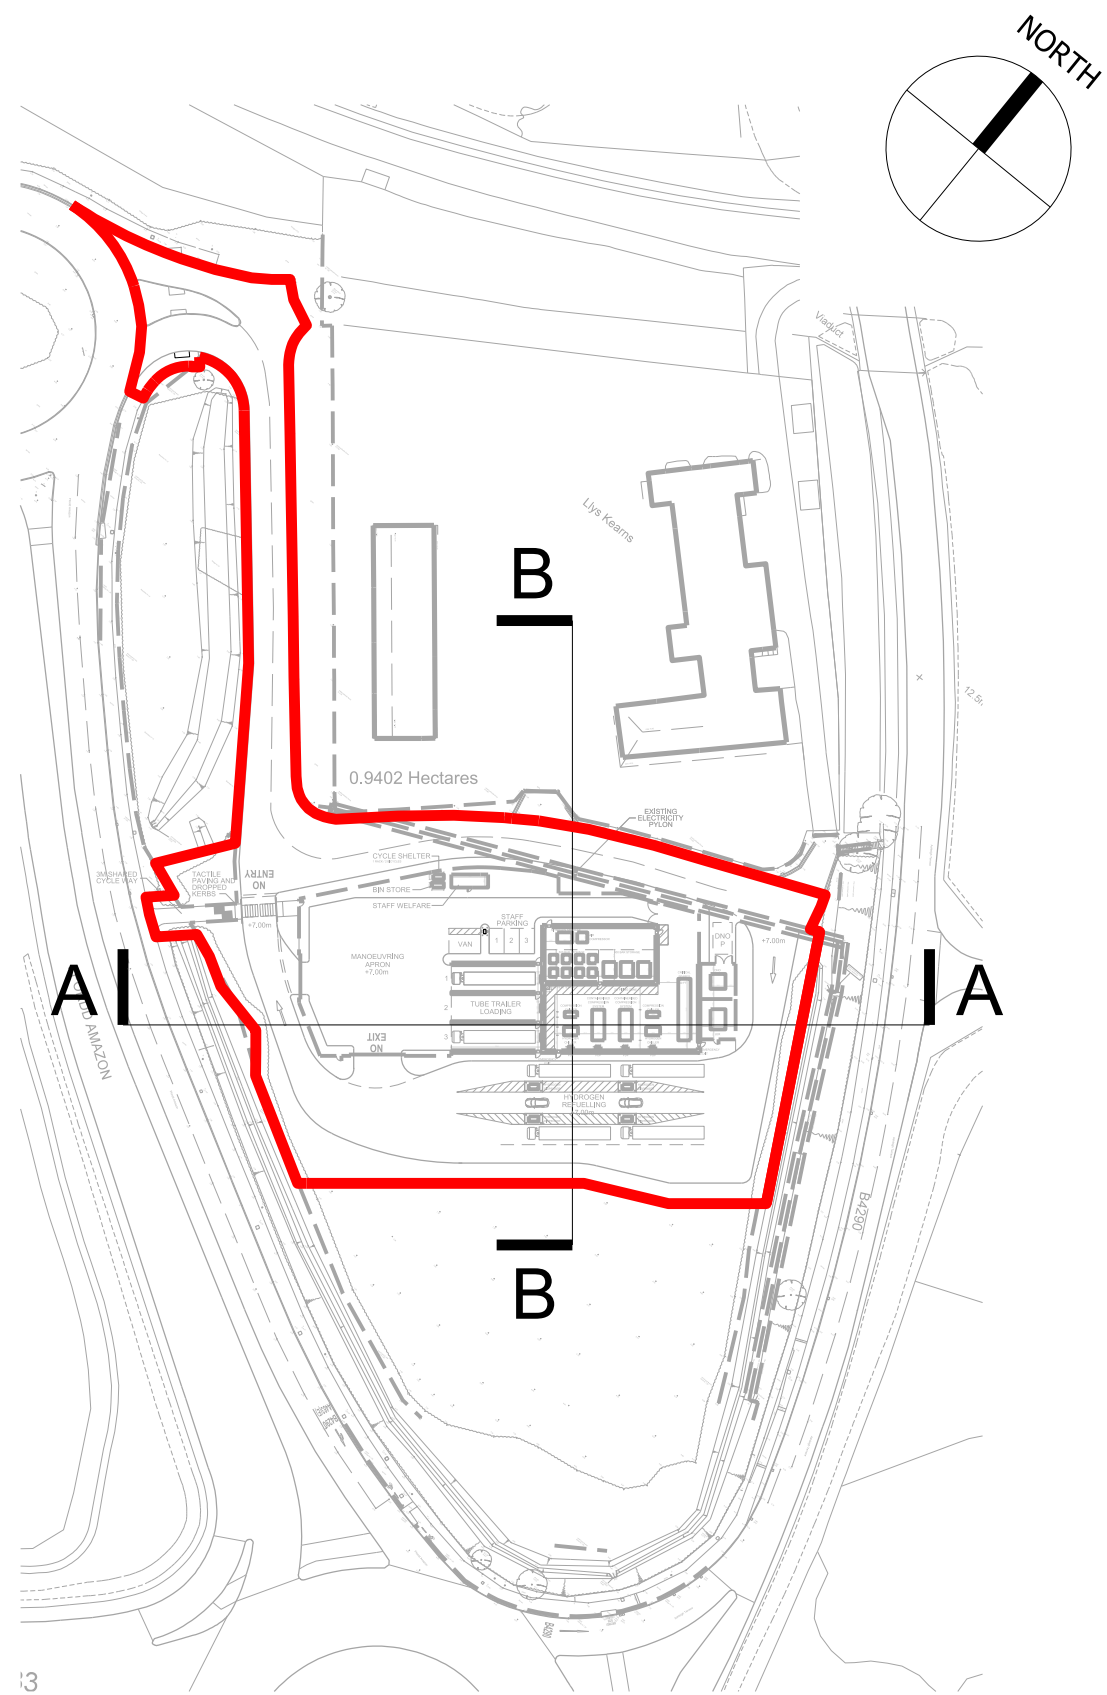

SECTION A-A

NOTE

- THIS DRAWING IS COPYRIGHT GSDA LTD.
- THE CONTRACTOR MUST NOT SCALE FROM THE DRAWING ALL DIMENSIONS TO BE TAKEN FROM DIMENSION STRINGS.
- WHERE ANY DISCREPANCIES ARE FOUND BETWEEN DIMENSIONS THESE MUST BE BROUGHT TO THE ATTENTION OF THE ARCHITECTS FOR RESOLUTION.
- WHERE DISCREPANCIES EXIST BETWEEN REFERENCE OR ASSEMBLY DRAWINGS & DETAIL DRAWINGS, THE LATTER TAKE PREFERENCE.

LEGEND

RED LINE APPLICATION BOUNDARY

--- EXISTING GROUND LINE

0

5

10

25

50m

PROJECT		SWANSEA HYDROGEN			
DRAWING		Proposed Site Sections A-A & B-B			
FOR PLANNING		-	25/01/30	Issued for Planning	
SCALE 1:200@A1		DATE			
1463 PL201		-			
DWG. NO.		REVISION			

GSDA

GARRY STEWART DESIGN ASSOCIATES

01 Meadlake Place, Thorpe Lea Rd, Egham, Surrey TW20 8HE, United Kingdom

T: +44 (0)7391 285231

Marubeni

95 Gresham Street London EC2V 7AB

+44 (0)20 7826 8811

www.marubeni-europower.com