
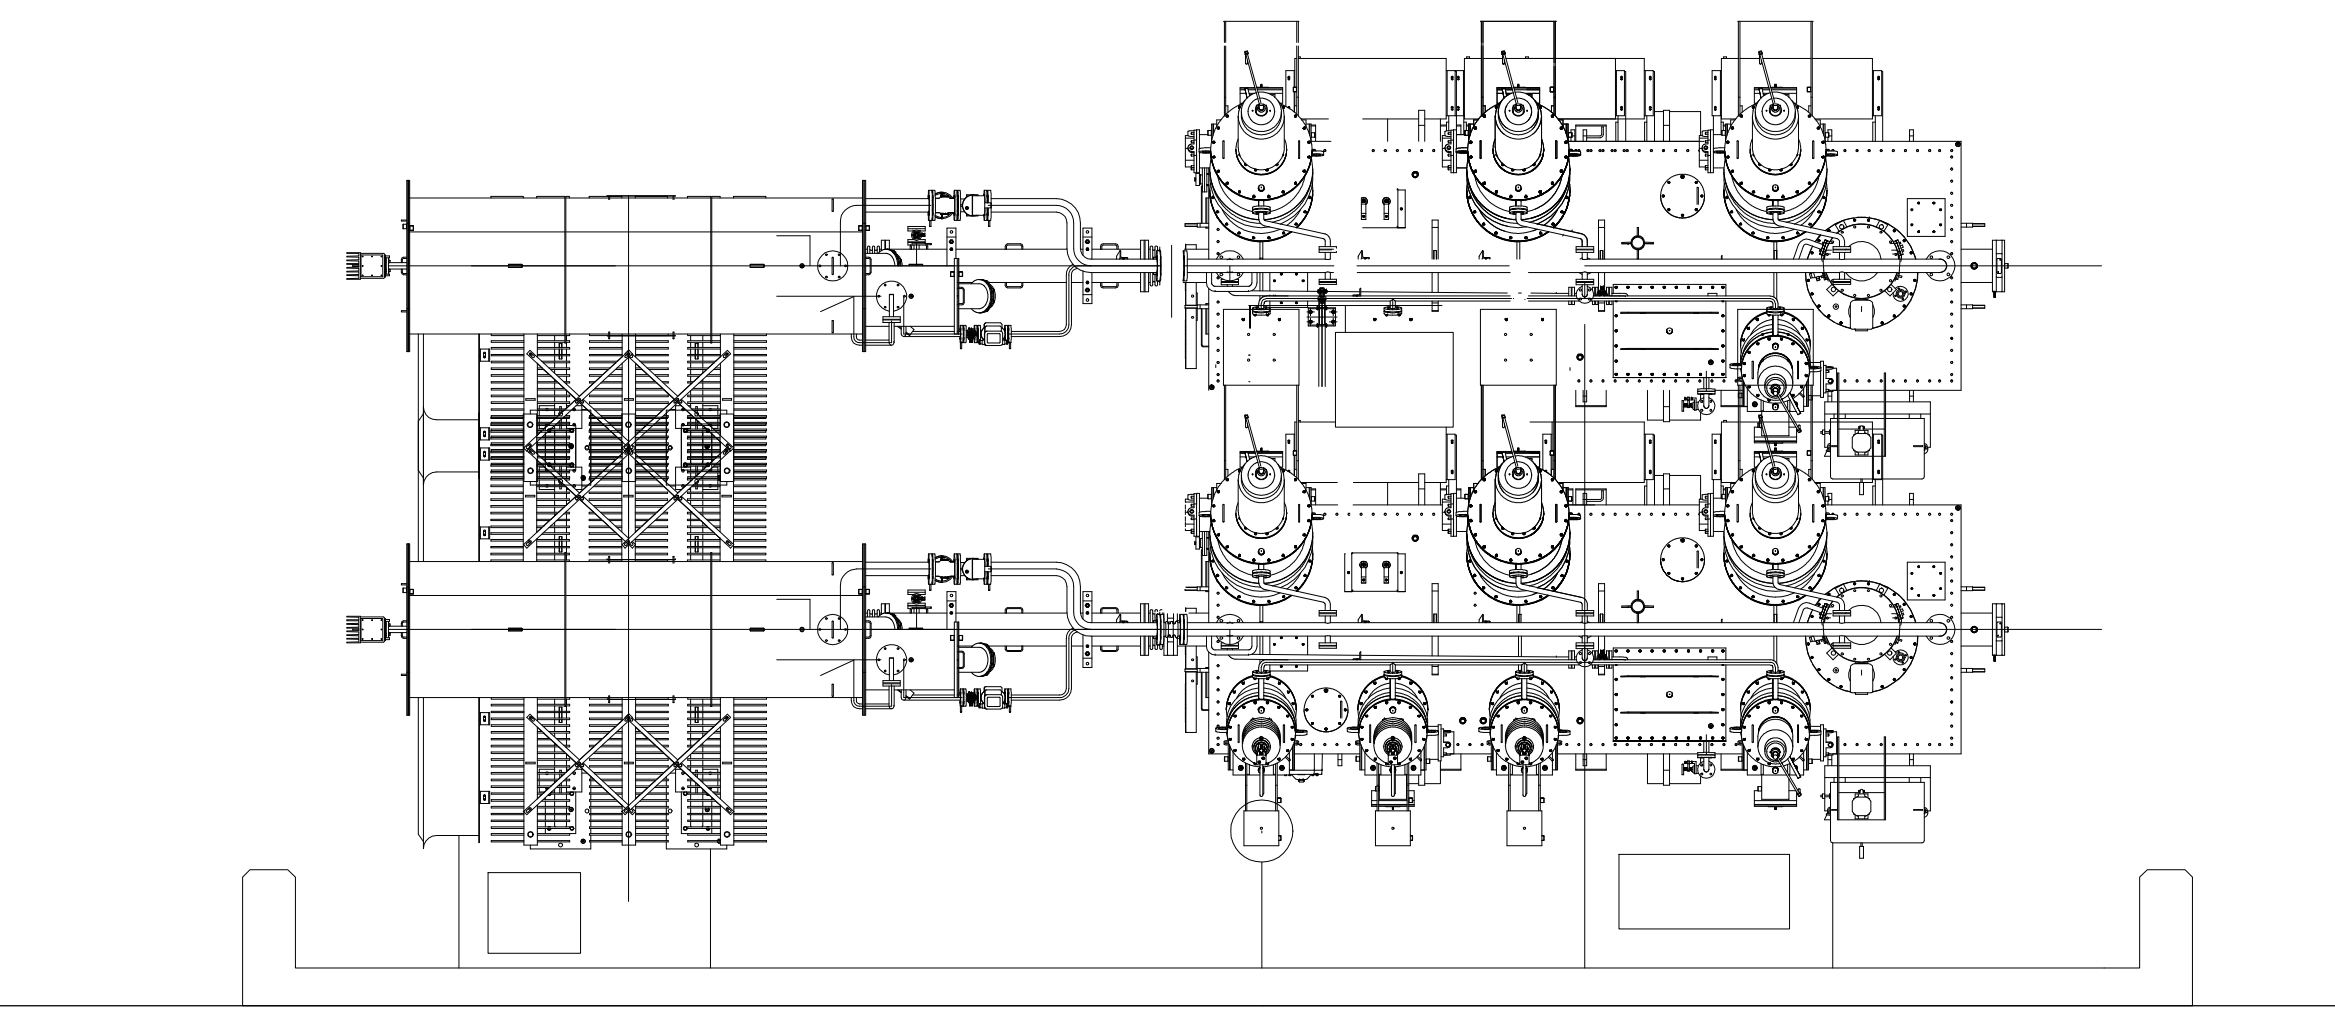
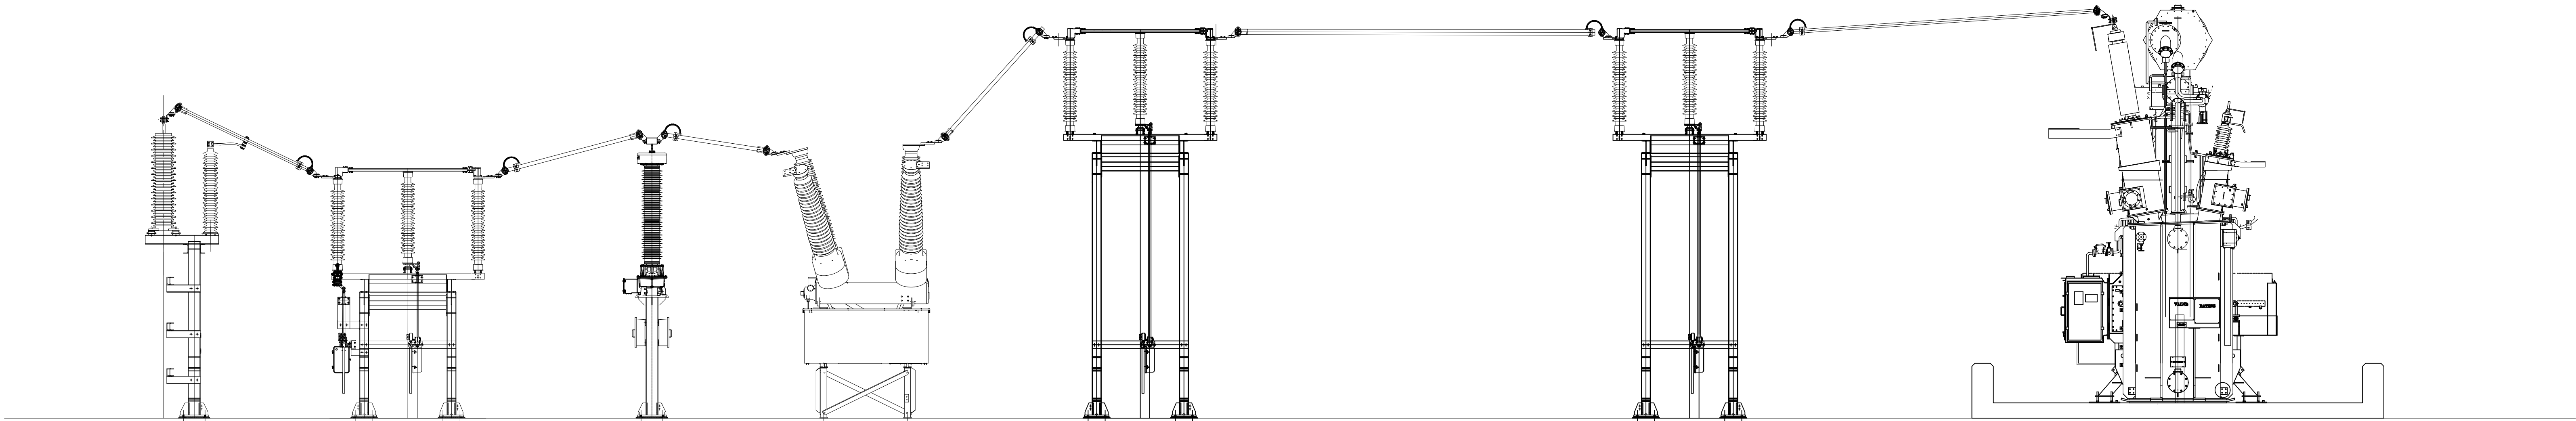
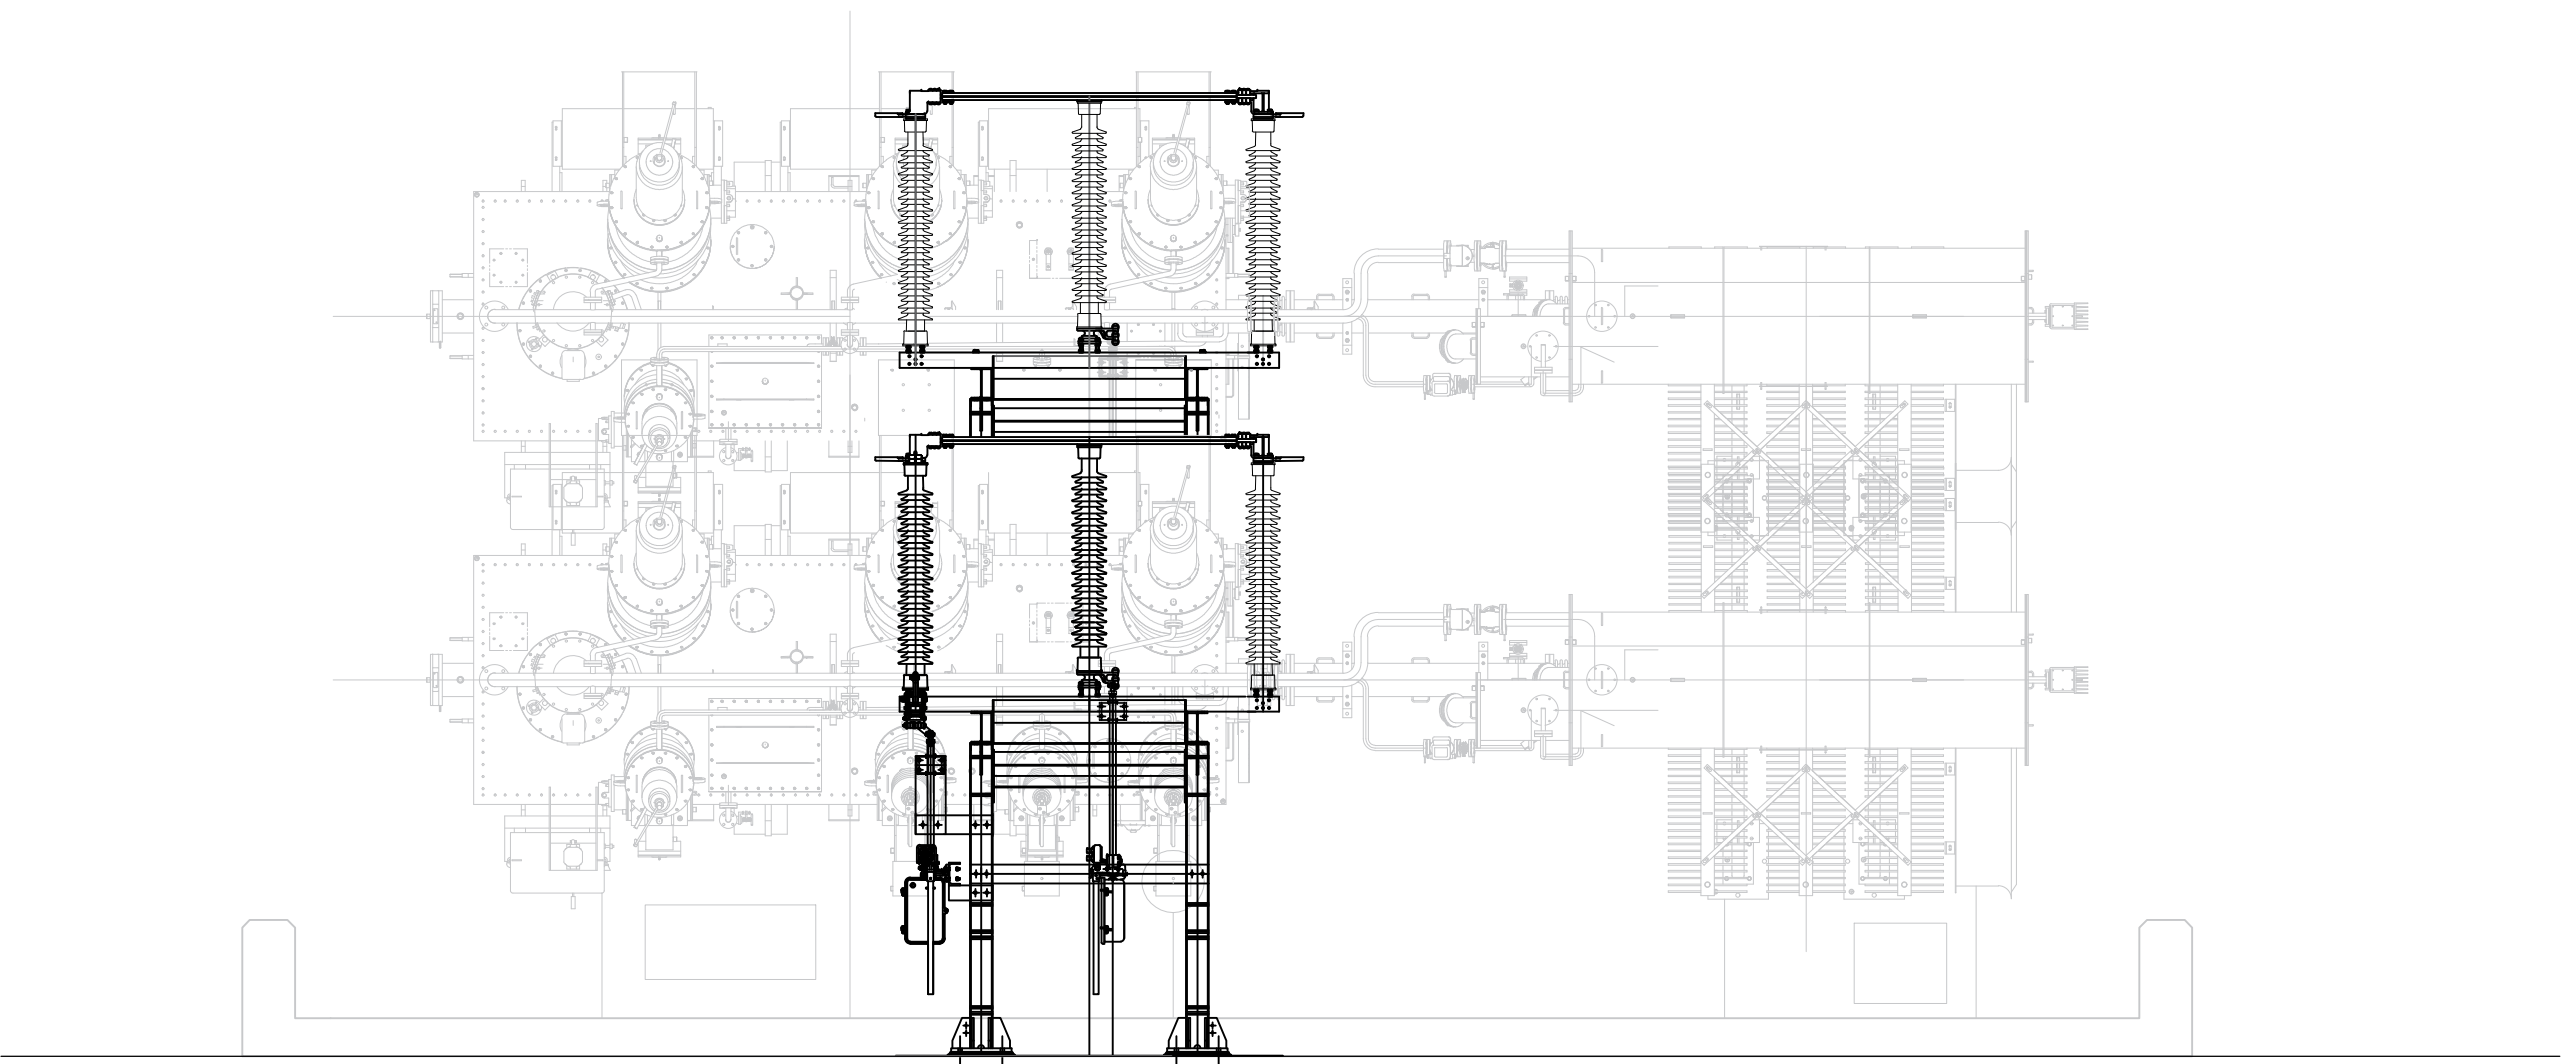


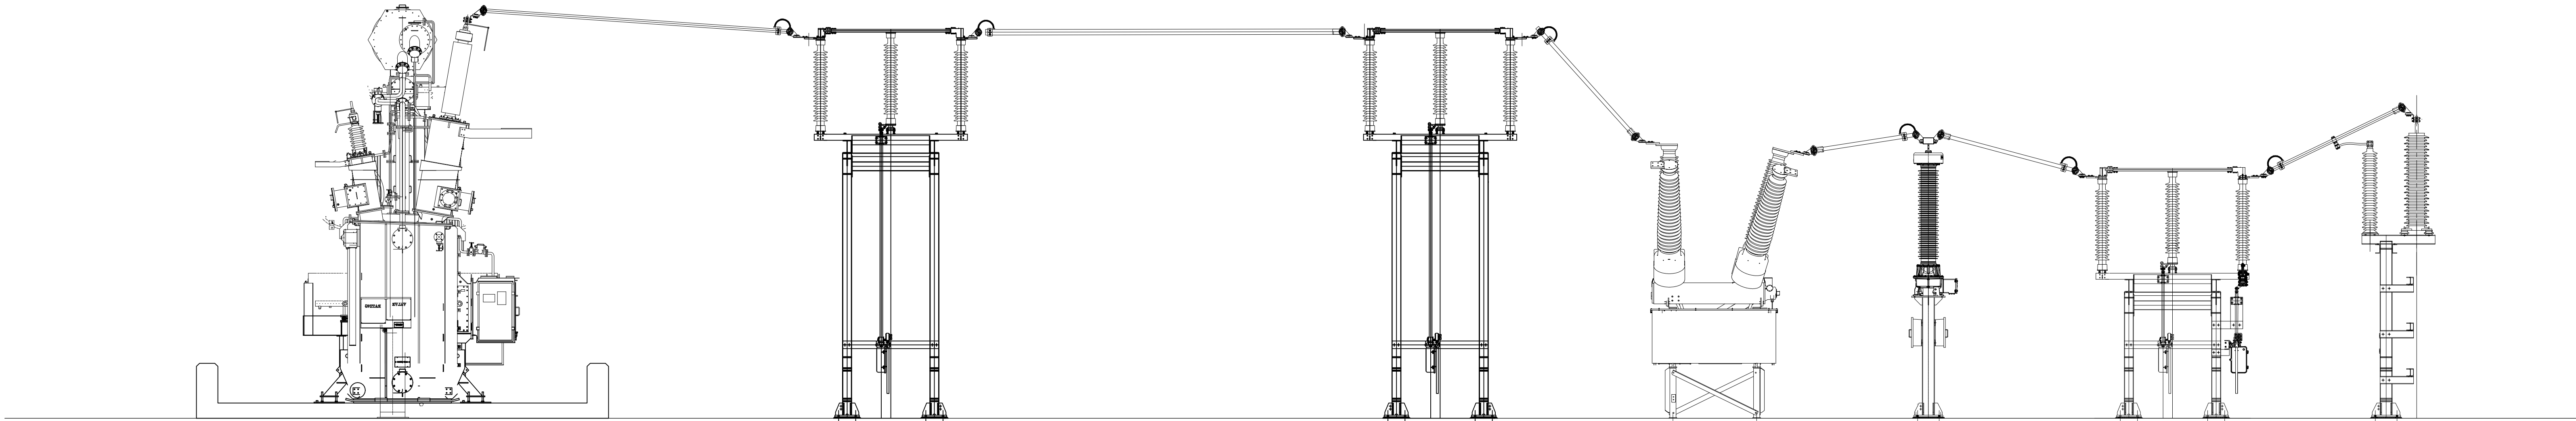

NOTE:  
Grid Connection equipment CAD  
drawing/linework acquired from National  
Grid Database.

|     |          |                            |                  |
|-----|----------|----------------------------|------------------|
| P1  | 17.02.25 | Updated Issue for Planning | JK               |
| REV | DATE     | COMMENTS                   | AUTHOR / CHECKED |

|   |          |                    |
|---|----------|--------------------|
| PROJECT TITLE   |          |                    |
| Aldustria Baglan Site   |          |                    |
| DETAIL   |          |                    |
| Grid Connection Equipment Elevations   |          |                    |
| DRAWING NUMBER<br>(DRAWING NUMBER - ZONE LEVEL - TYPE ROLE NUMBER)   |          |                    |
| 24142BAG-LHC-00-00-DR-AR-0005   |          |                    |
| STATUS   |          |                    |
| FOR PLANNING   |          |                    |
| REVISION   | DATE     | SCALE              |
| P1   | 19/12/24 | 1:50 @ A0          |
| CONTRACTORS MUST CHECK ALL DIMENSIONS ON SITE. ONLY FINISHED DIMENSIONS ARE TO BE WORKED FROM - DISCREPANCIES MUST BE REPORTED TO THE ARCHITECT BEFORE PROCEEDING. © THIS DRAWING IS COPYRIGHT |          | LHC PROJECT NUMBER |
|   |          | 24142BAG           |