

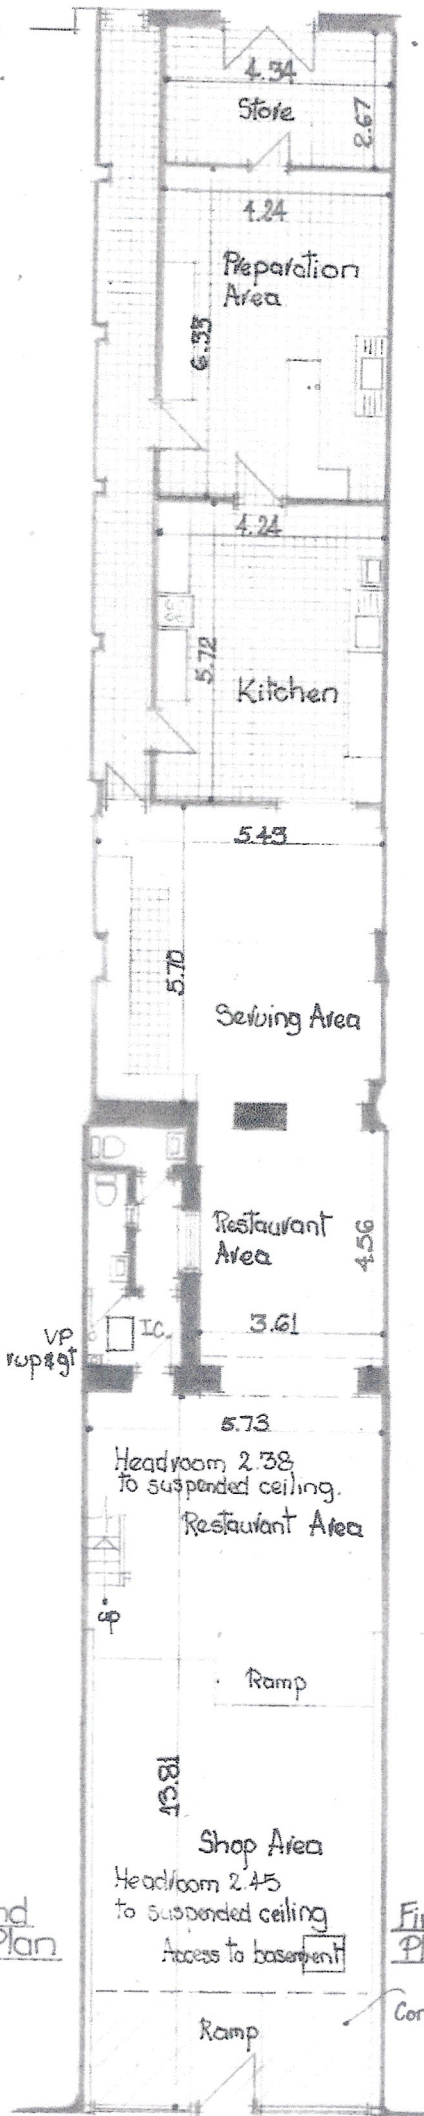


EXISTING

Ground Floor Plan

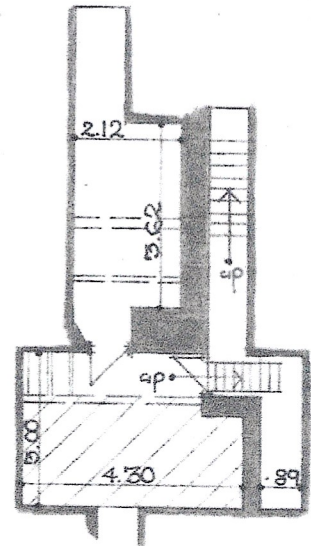

First Floor Plan

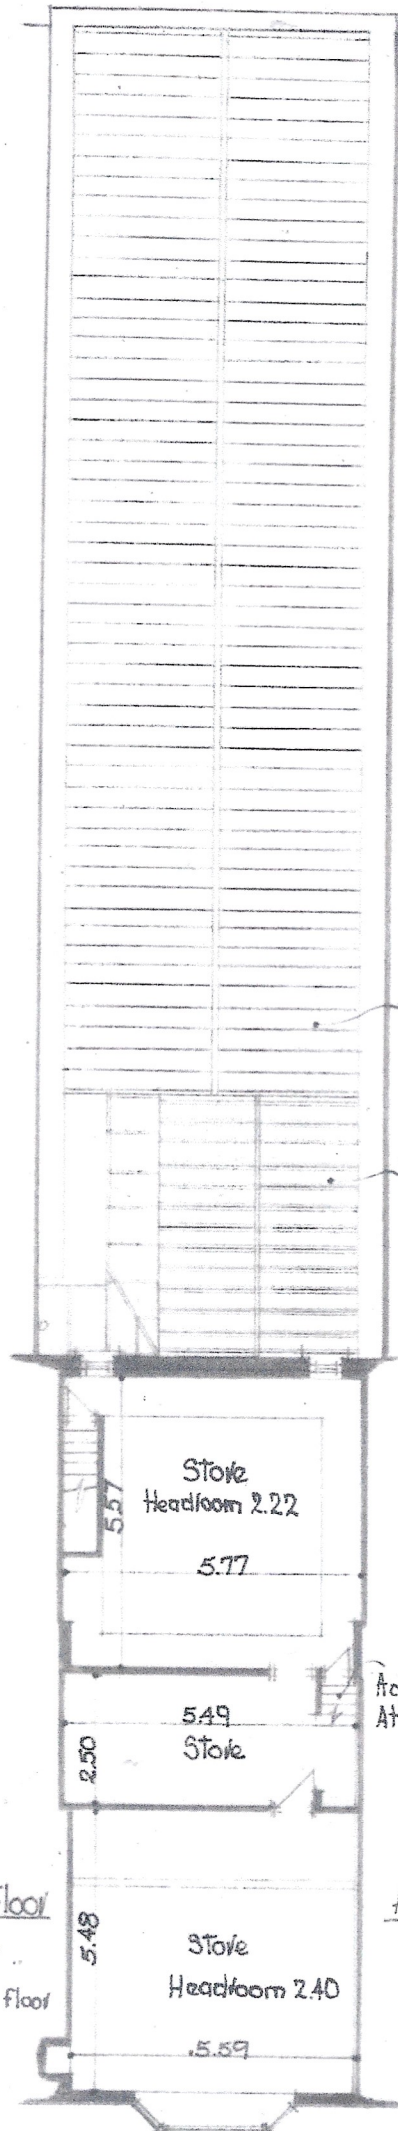

Basement Plan

Corrugated asbestos sheets.

Vinyl coated profiled steel sheets.

Attic

