

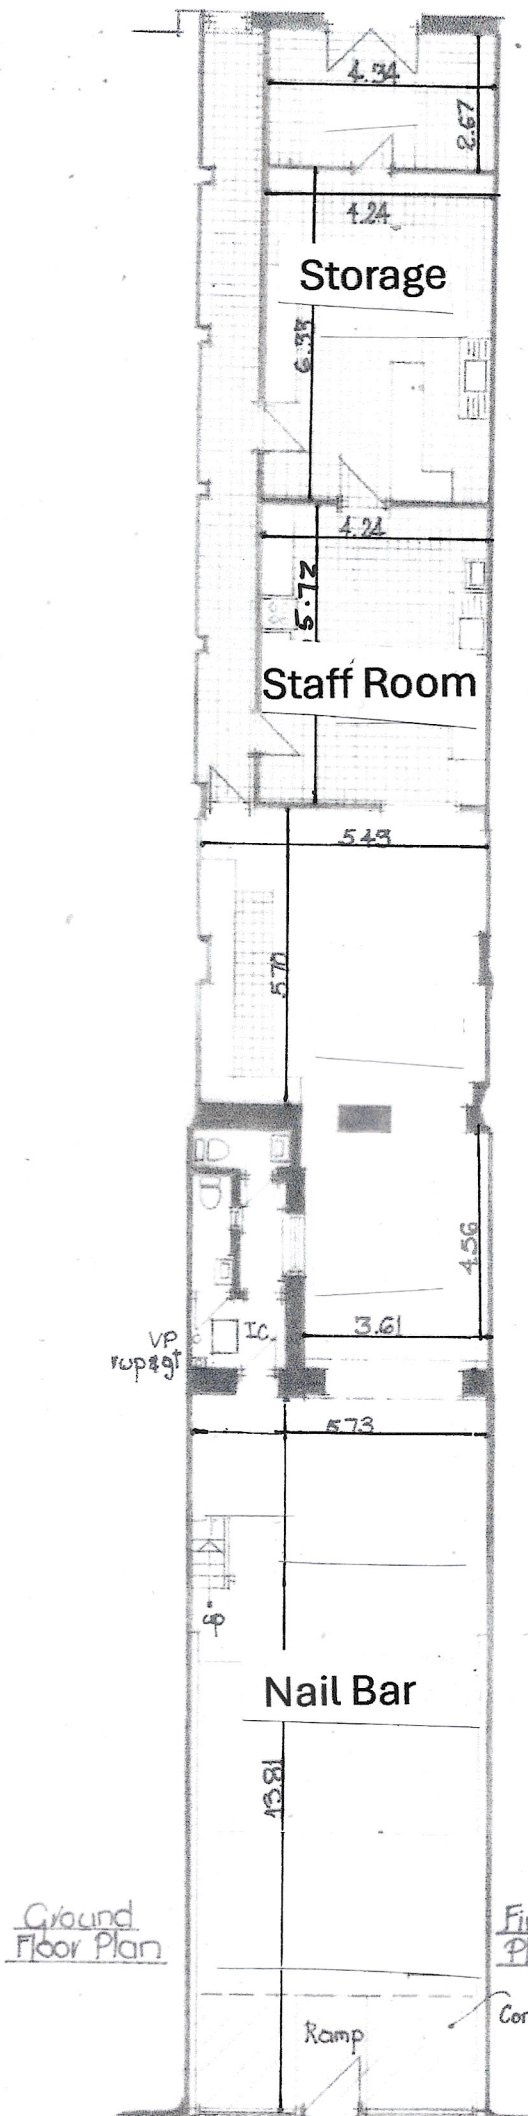


Proposed Change of Use from
Retail/Restaurant to Nail Bar –
8 Queen St, Neath, SA11 1DL

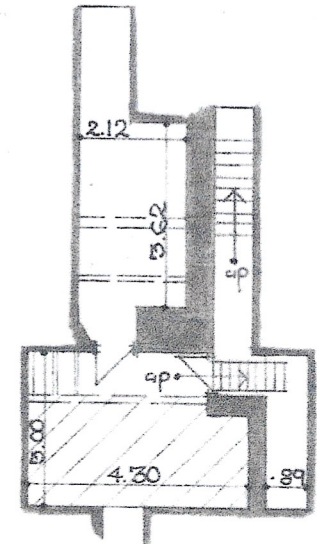

First Floor Plan.

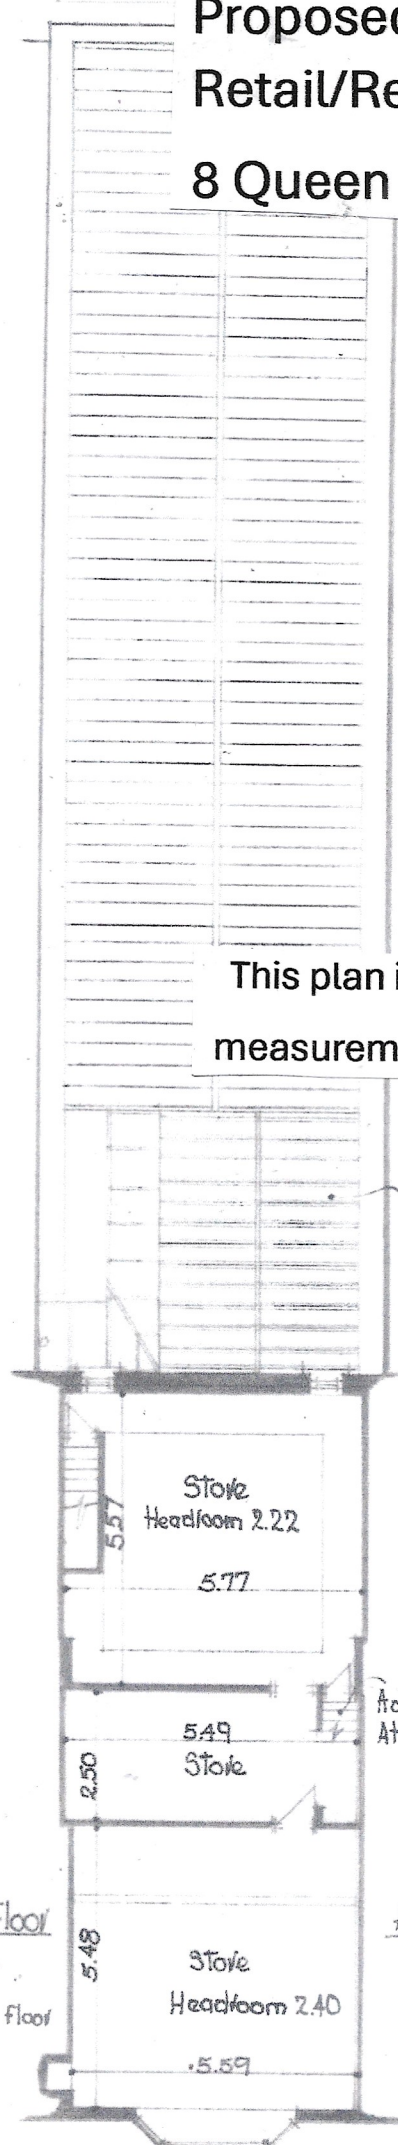

Basement Plan

This plan is not to any scale. All the
measurements provided are accurate

Vinyl coated profiled steel sheets.

Access to
Attic.

Attic

