




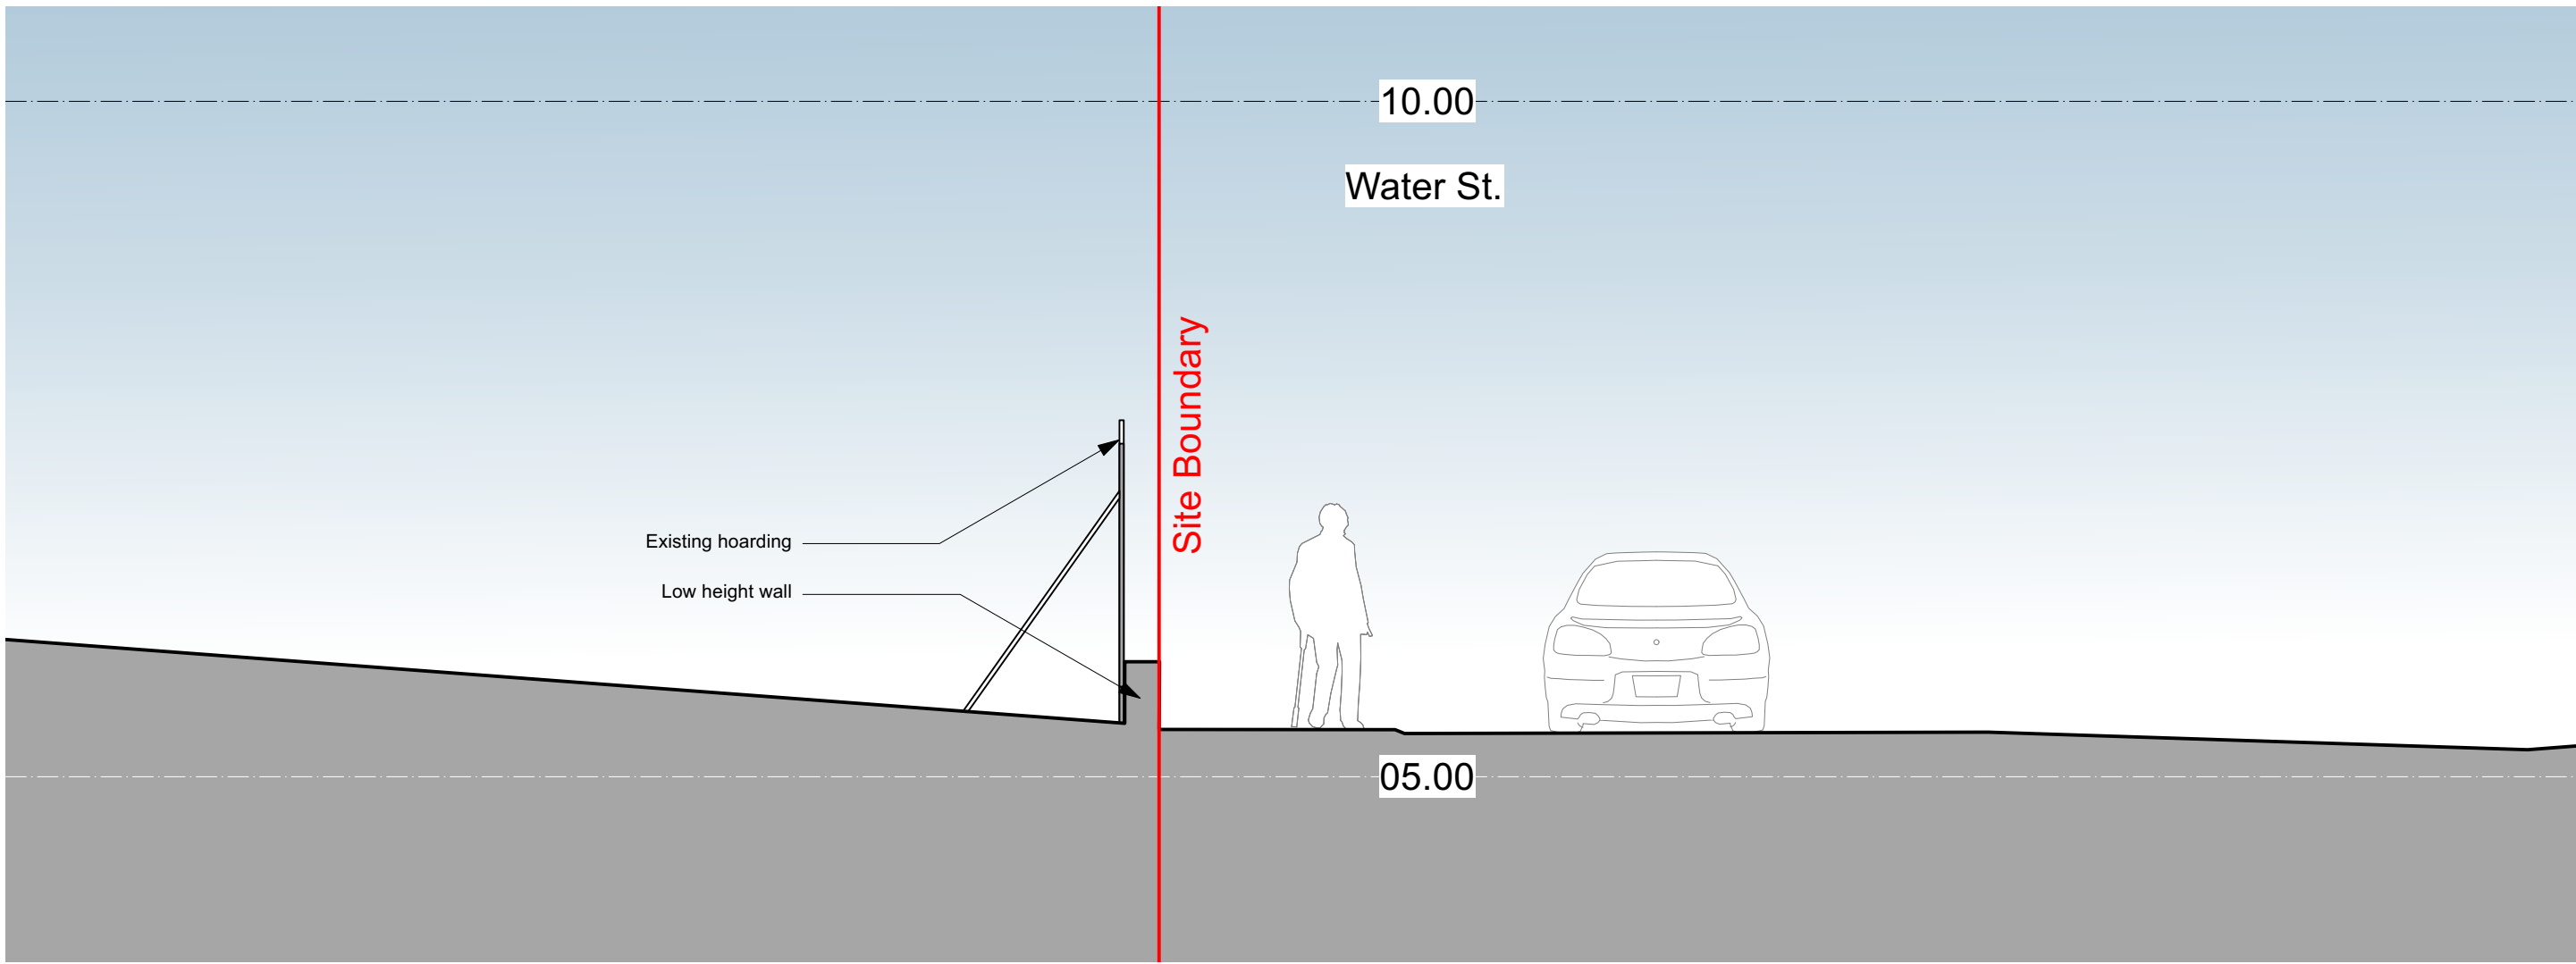

Existing Section 4

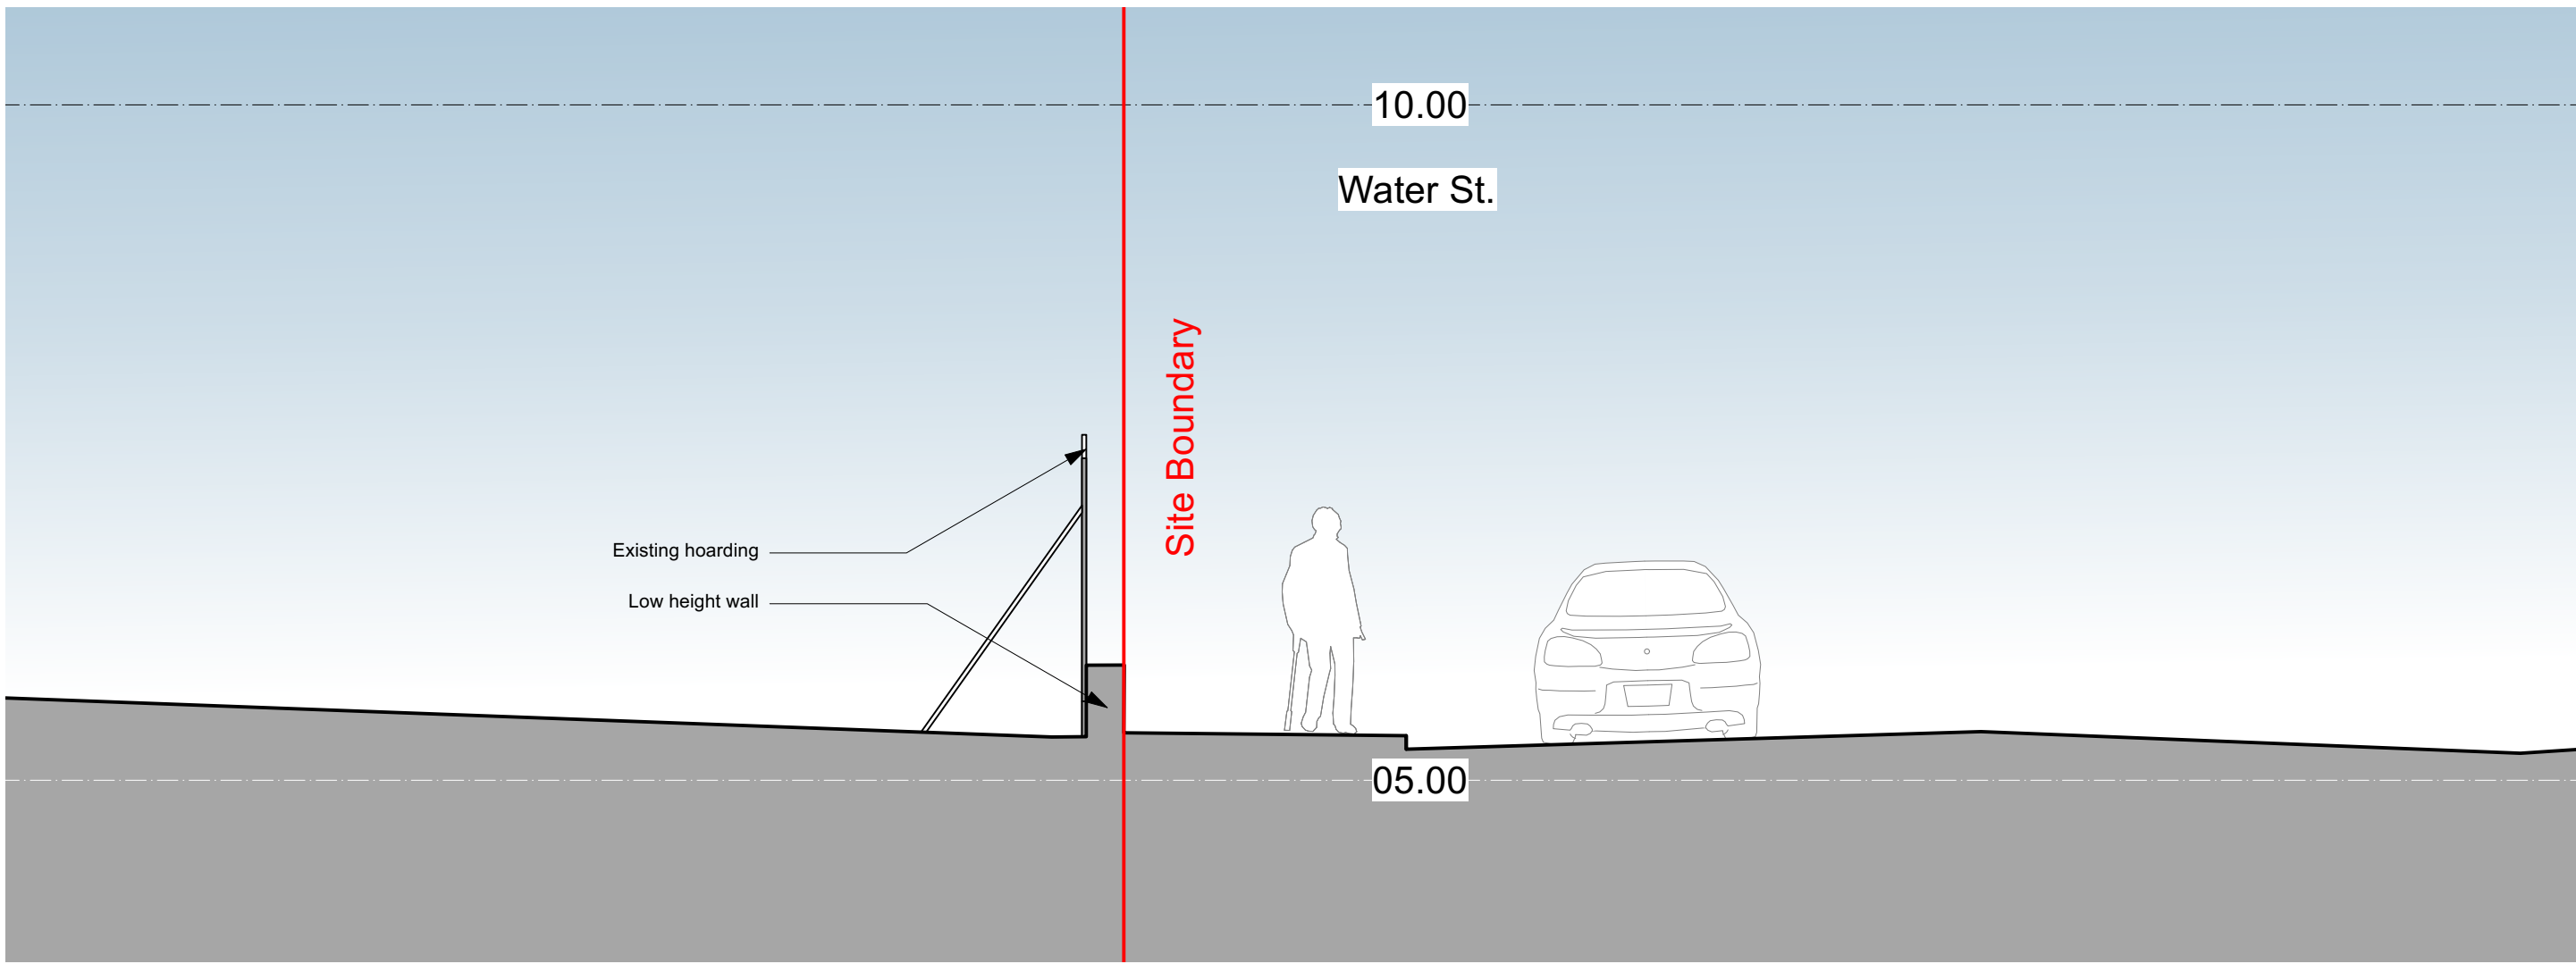


Existing Section 5

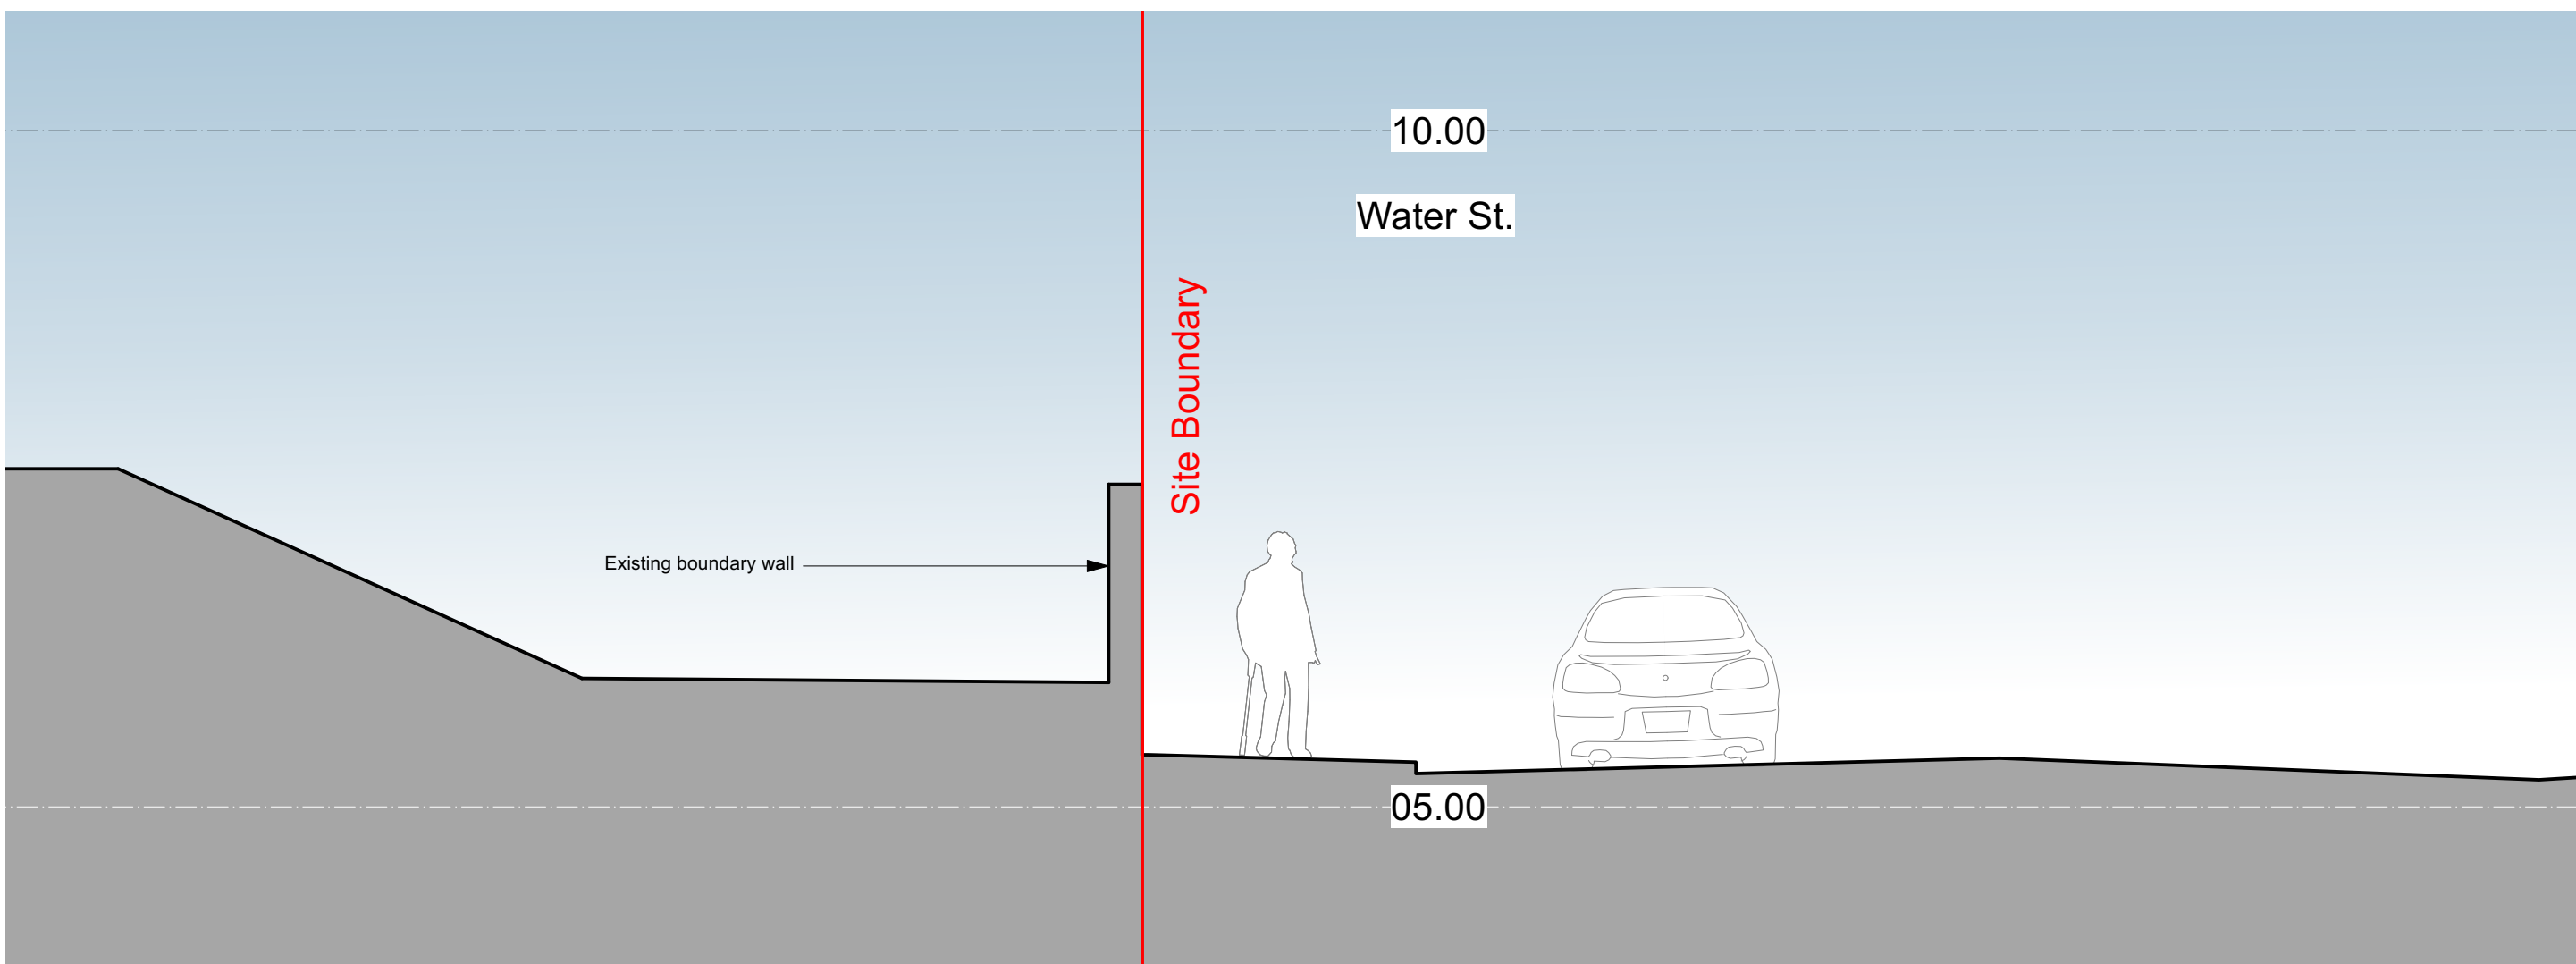


Existing Section 6


Scale 1:50 @ A1

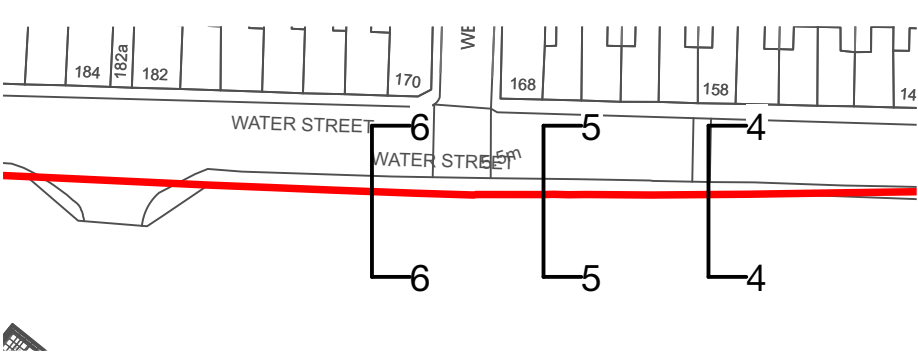


Existing Key Plan Extract (NTS)

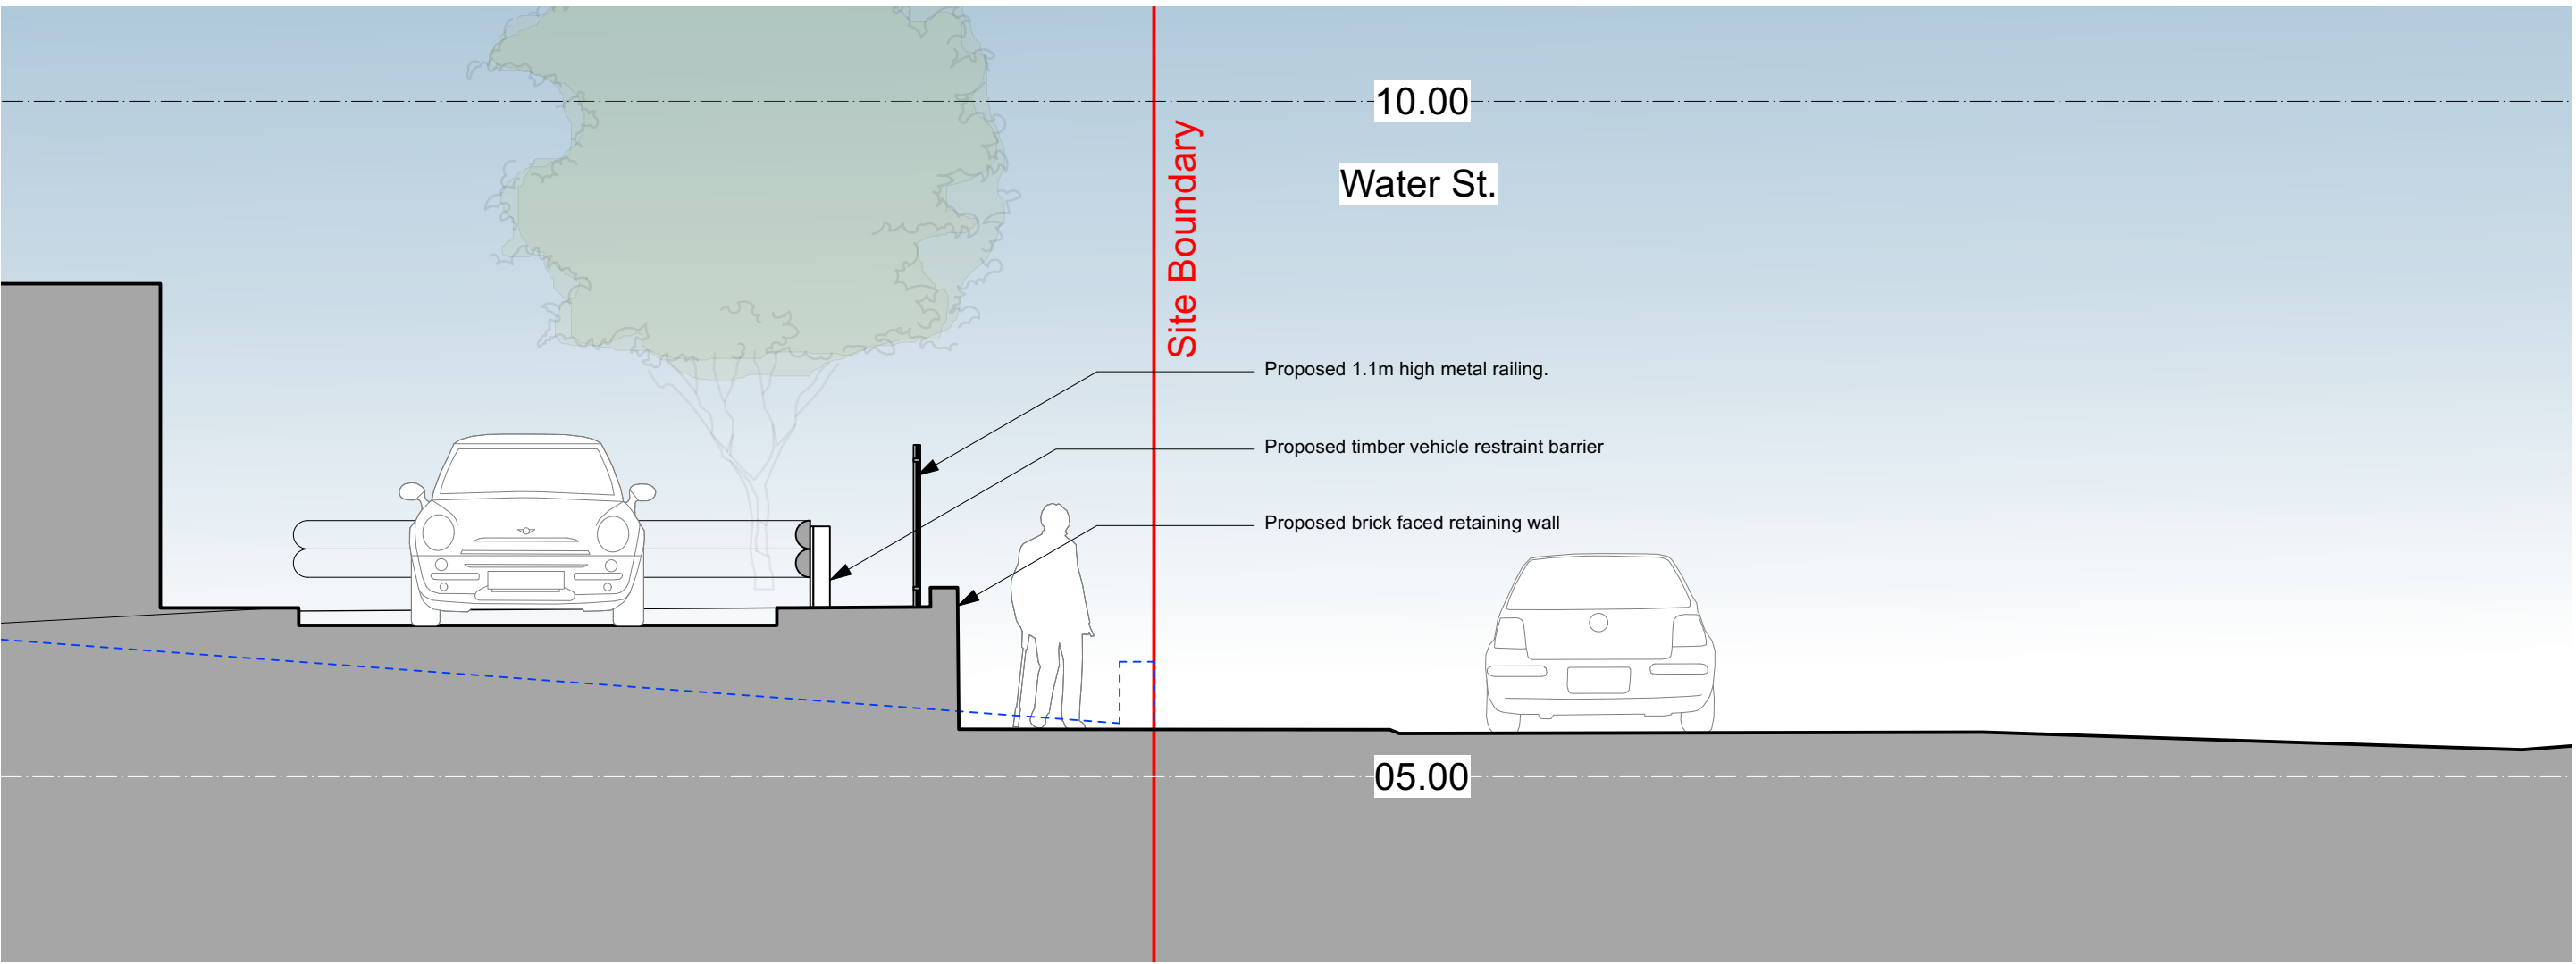

Proposed Section 4

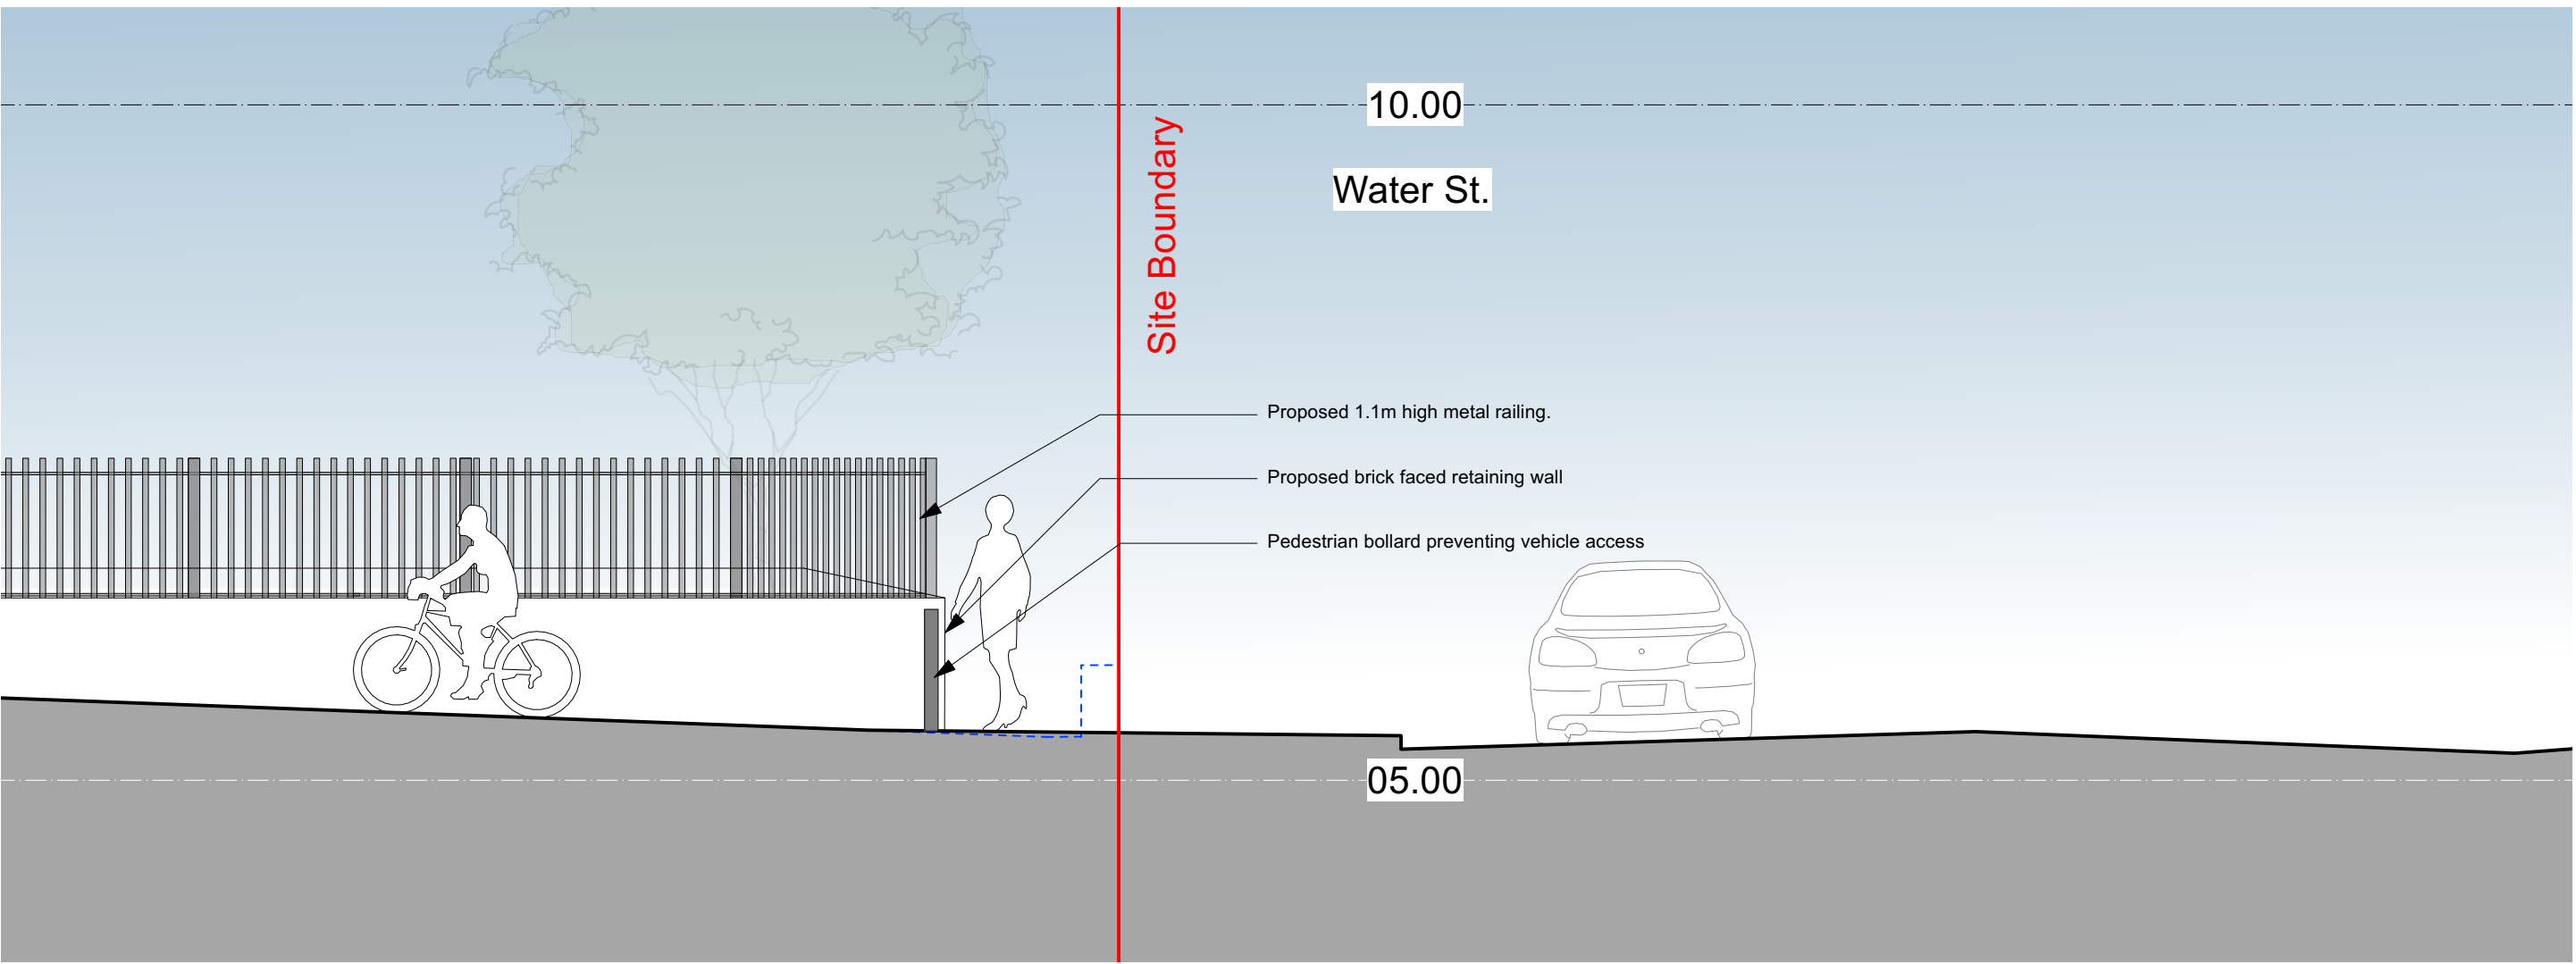


Proposed Section 5

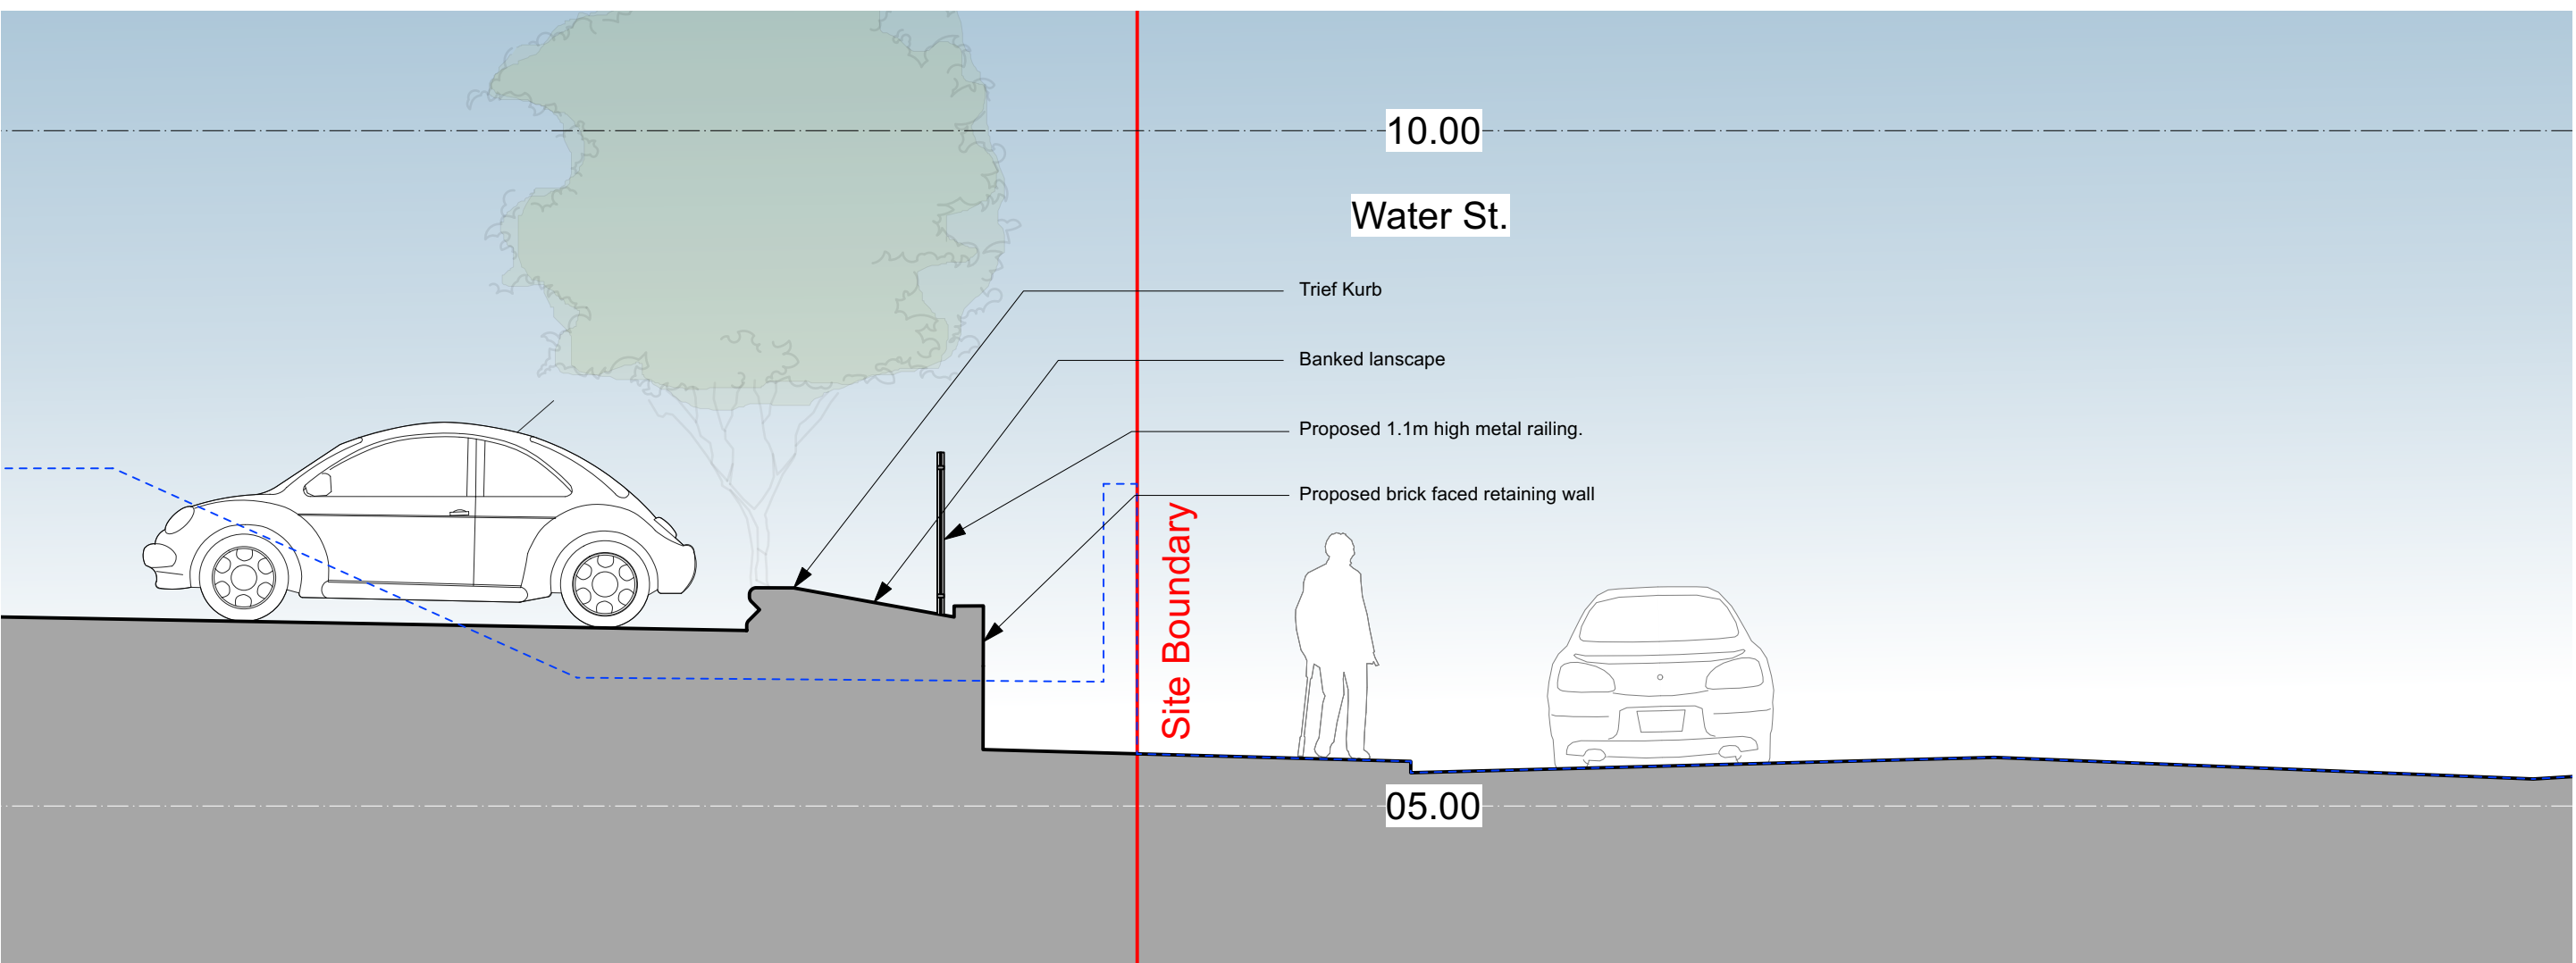

Proposed Section 6

Scale 1:50 @ A1

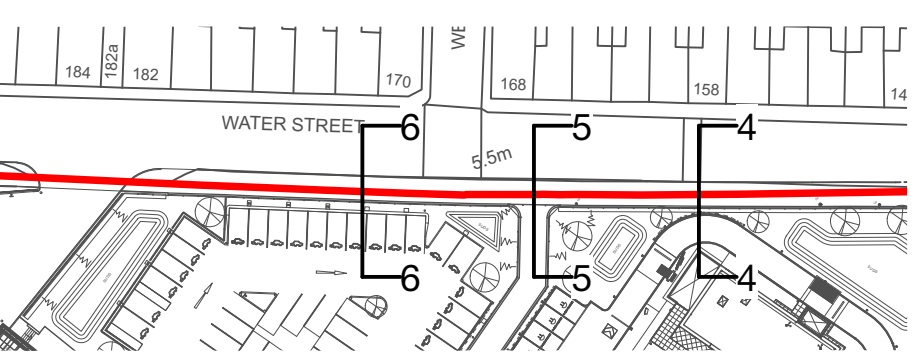

Proposed Key Plan Extract (NTS)



Kendall Kingscott

Chartered Architects
Chartered Building Surveyors
Interior Designers
CDM Services

Project: Burrows Yard, Afan Way, Port Talbot

Client: Aldi Stores Ltd

Scale: Paper Size: A1
1:50 ISO A1
Drawing Title: 170466 PORT TALBOT_PLANNING.vwx

Date: 29/04/24
Drawn: MP
Checked: JS
Purpose/Status: PLANNING

P02 12/02/2025 JS GS Pedestrian guard rail to end of pedestrian access route on Water St replaced with bollards.

P01 29/04/2024 MP JS First issue

Rev Date By App Note

Drawing Title

Project Number Drawing Number Revision

170466-2452 P02

Date Drawn Checked Purpose/Status

29/04/24 MP JS PLANNING

Only to be used on the site for which designed. The electronic transmission of design information contained in this drawing is carried out entirely at the user's risk and Kendall Kingscott Ltd. will have no liability for any errors or inaccuracies arising therefrom. The production of amended or updated information from the said design information by the user is entirely the responsibility of the user and Kendall Kingscott Ltd. shall have no responsibility in respect thereof whatsoever.