


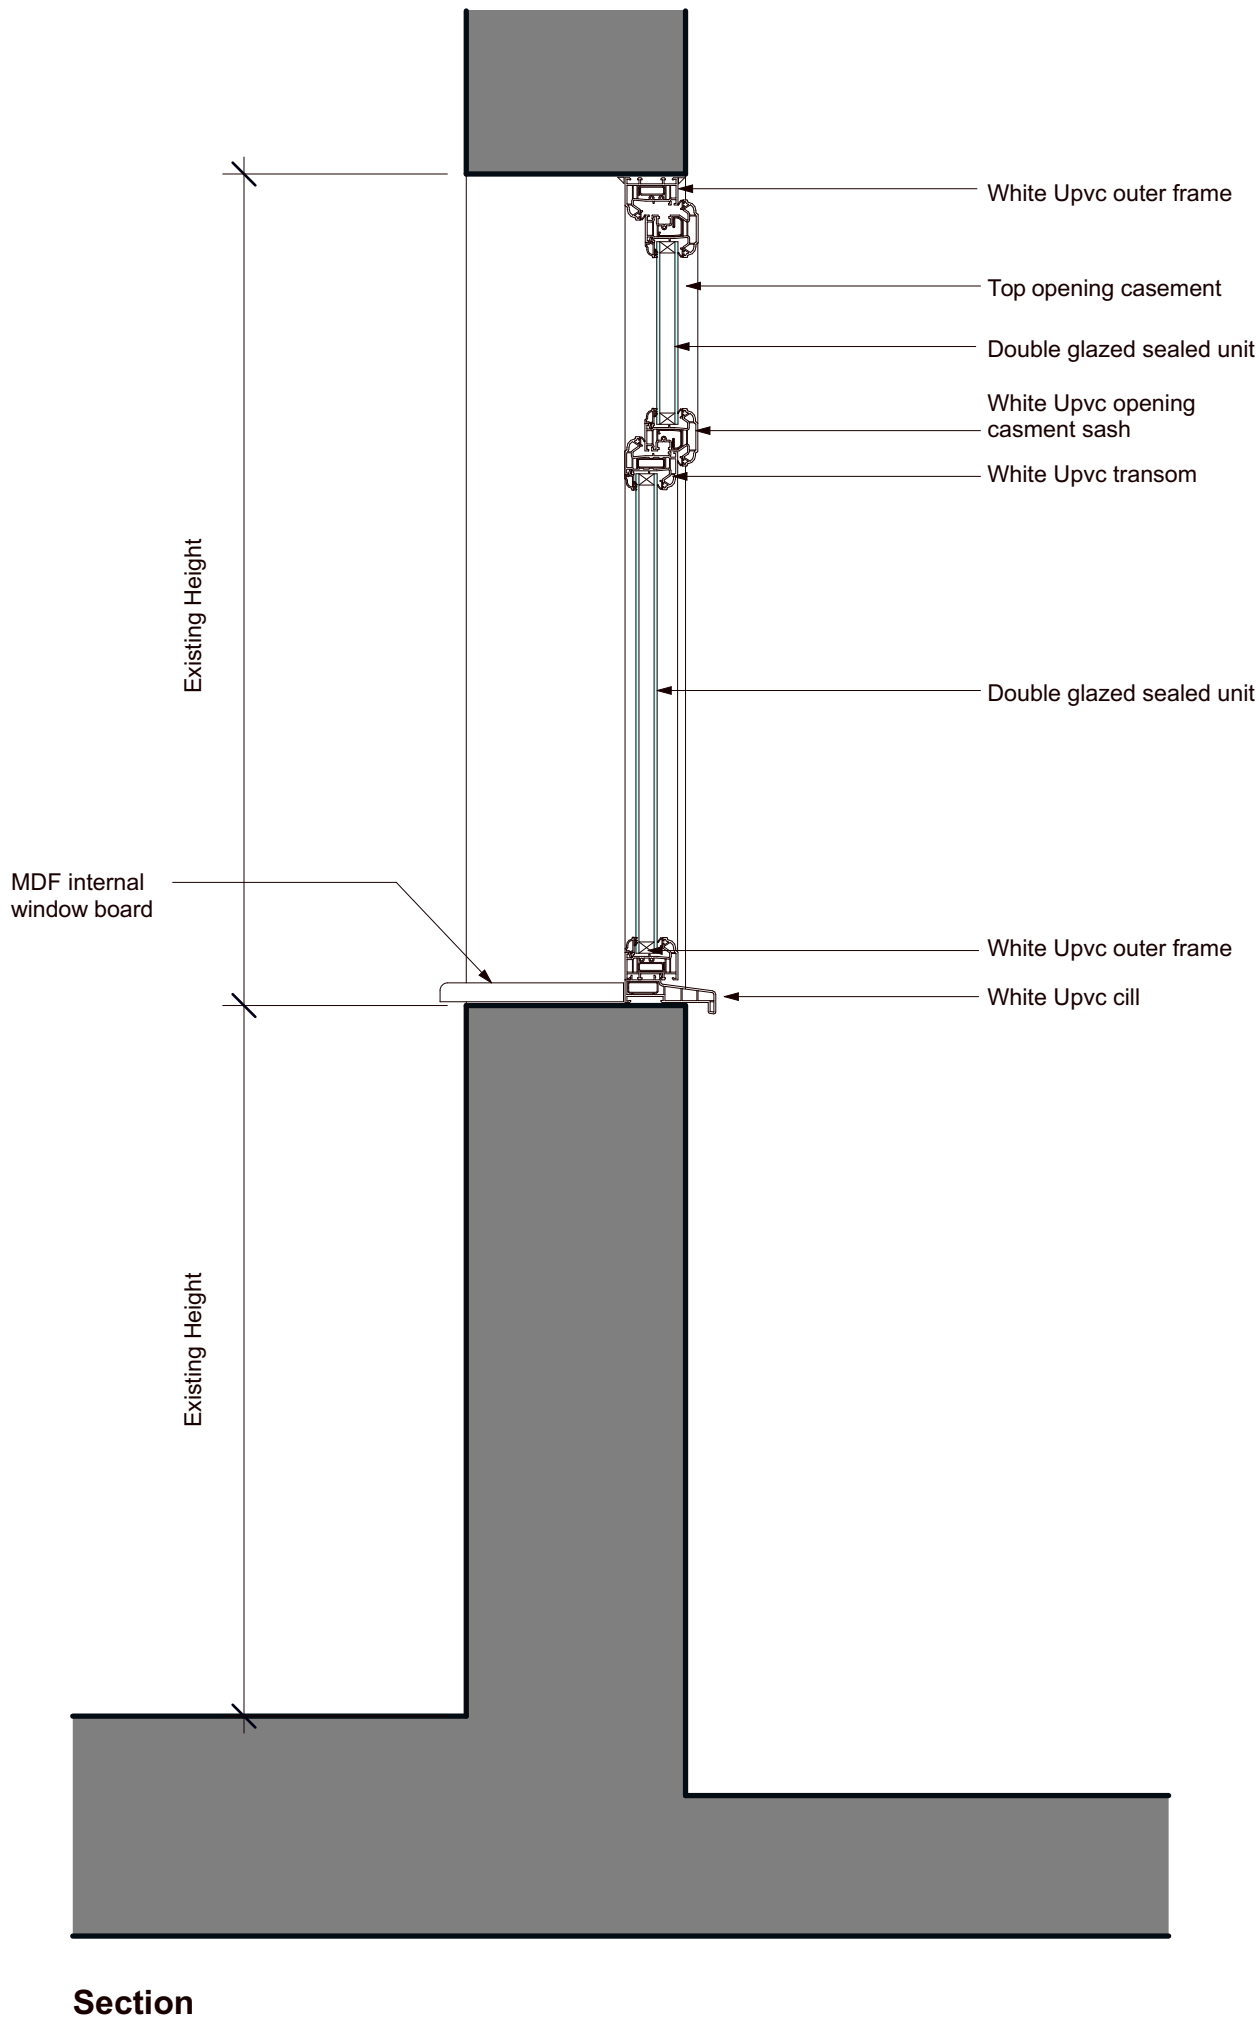
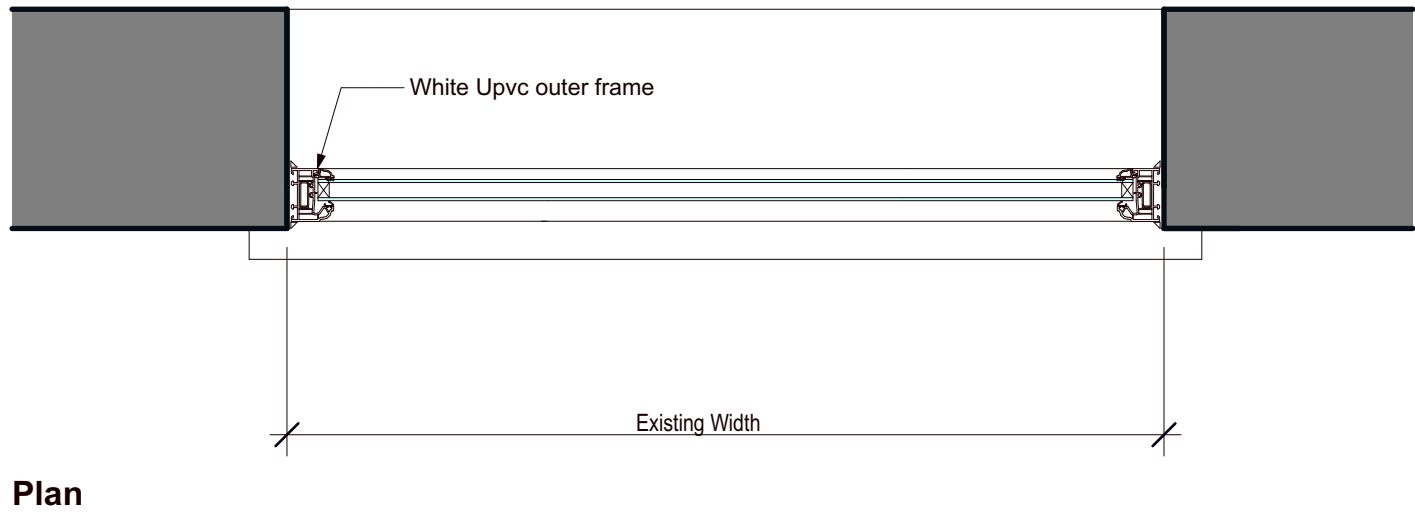
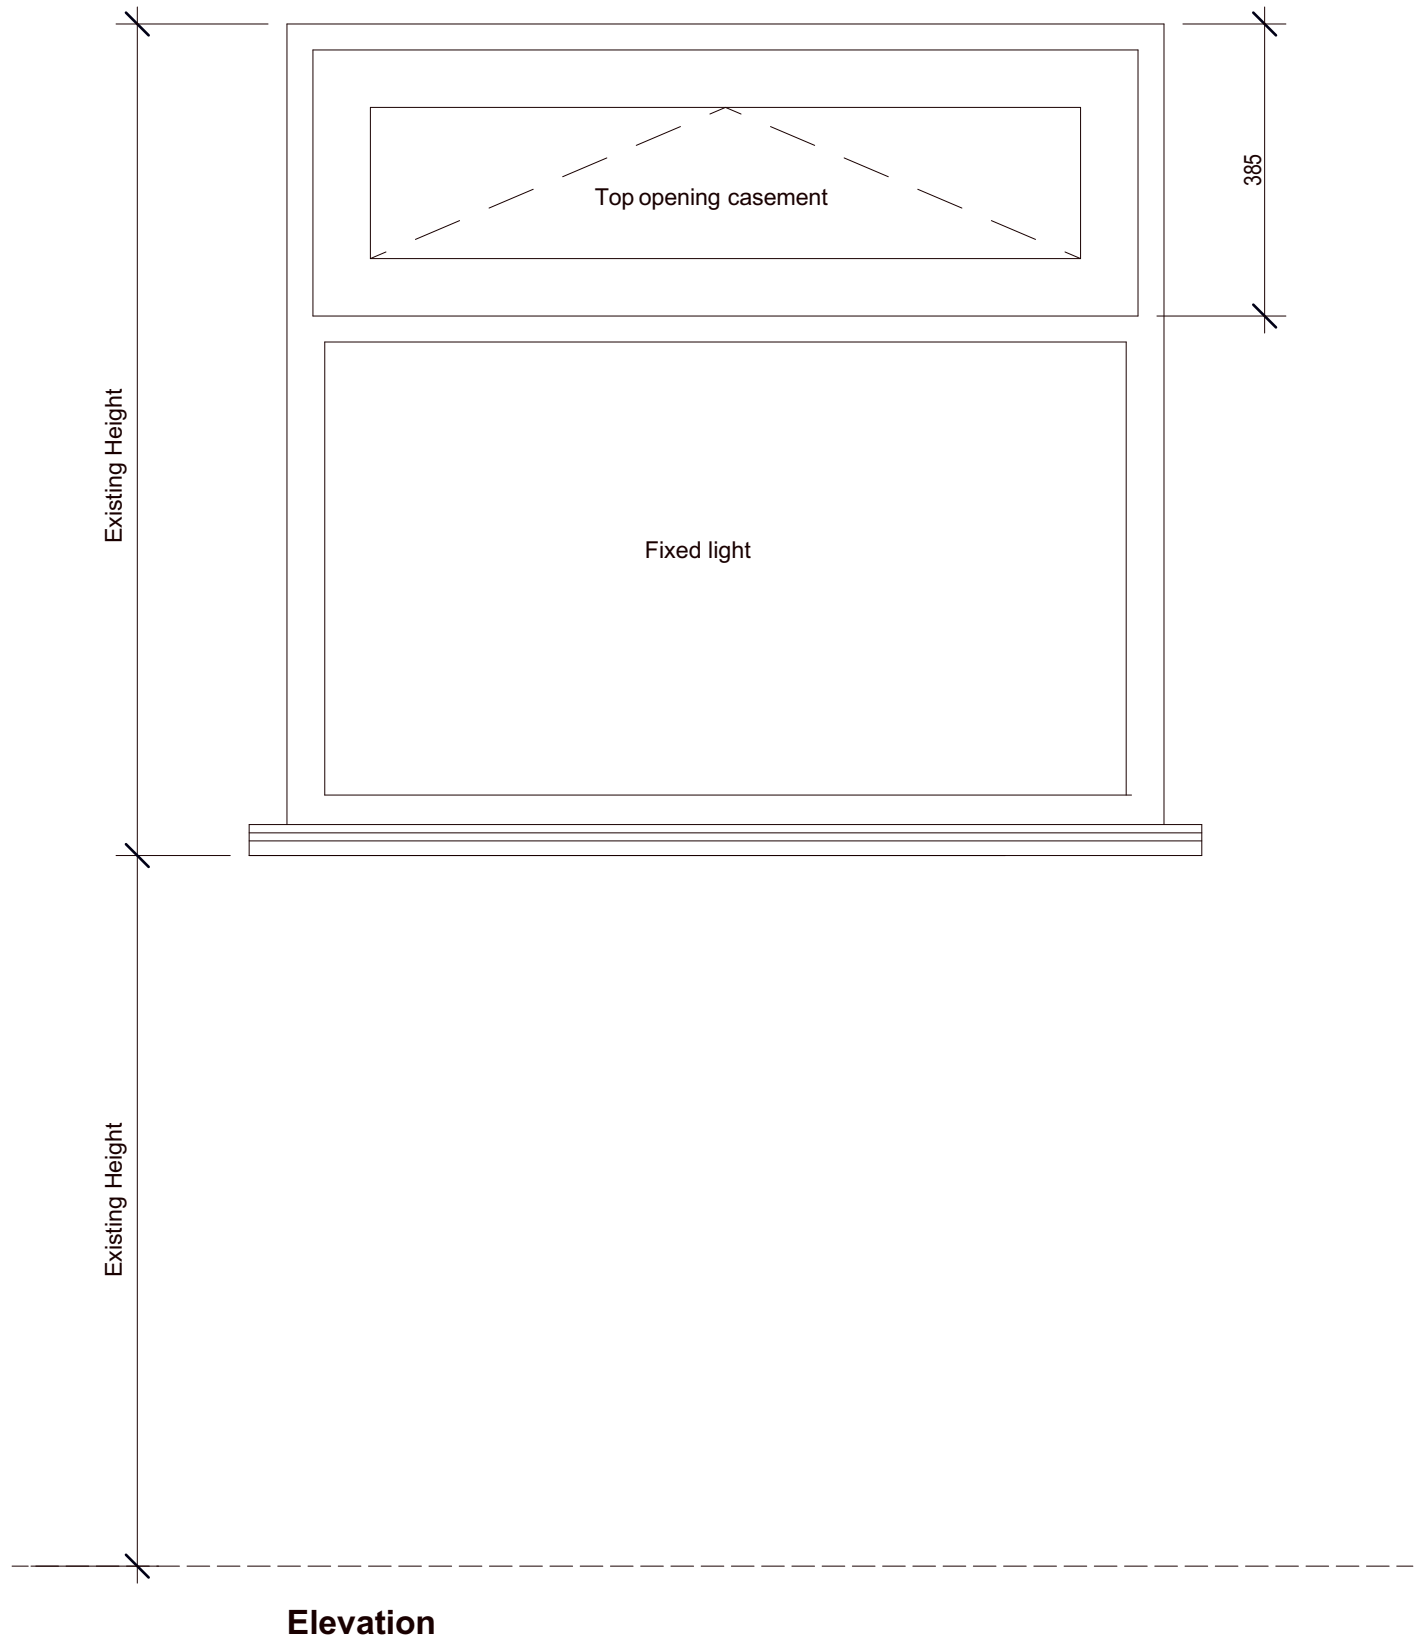


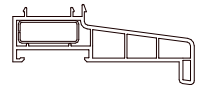

NO.	NOTES
1	All dimensions in millimetres unless otherwise stated.
2	Do not scale off drawing. All dimensions to be checked on site by contractor.
3	Drawings to be used for purposes of Planning Application only.
4	These are not Construction Drawings.
5	The contractor is to set out, check and co-ordinate all dimensions on site during the course of works.

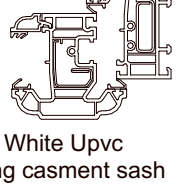

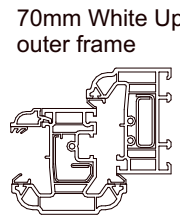

UPVC Section Details 1:5



REVISIONS:

SHEET TITLE:
Window Details, Side Elevation
Existing Opening, Sheet 2

PROJECT DESCRIPTION:
PROJECT: Change of use
SITE: St Catherine's Hall, Neath
CLIENT: Richard Canning



MOBILE: 07595 210862
EMAIL: atriumpanning@cloud.com

DATE:
February 2025

SCALE:
1:10 & 1:5

SHEET:
A-2