


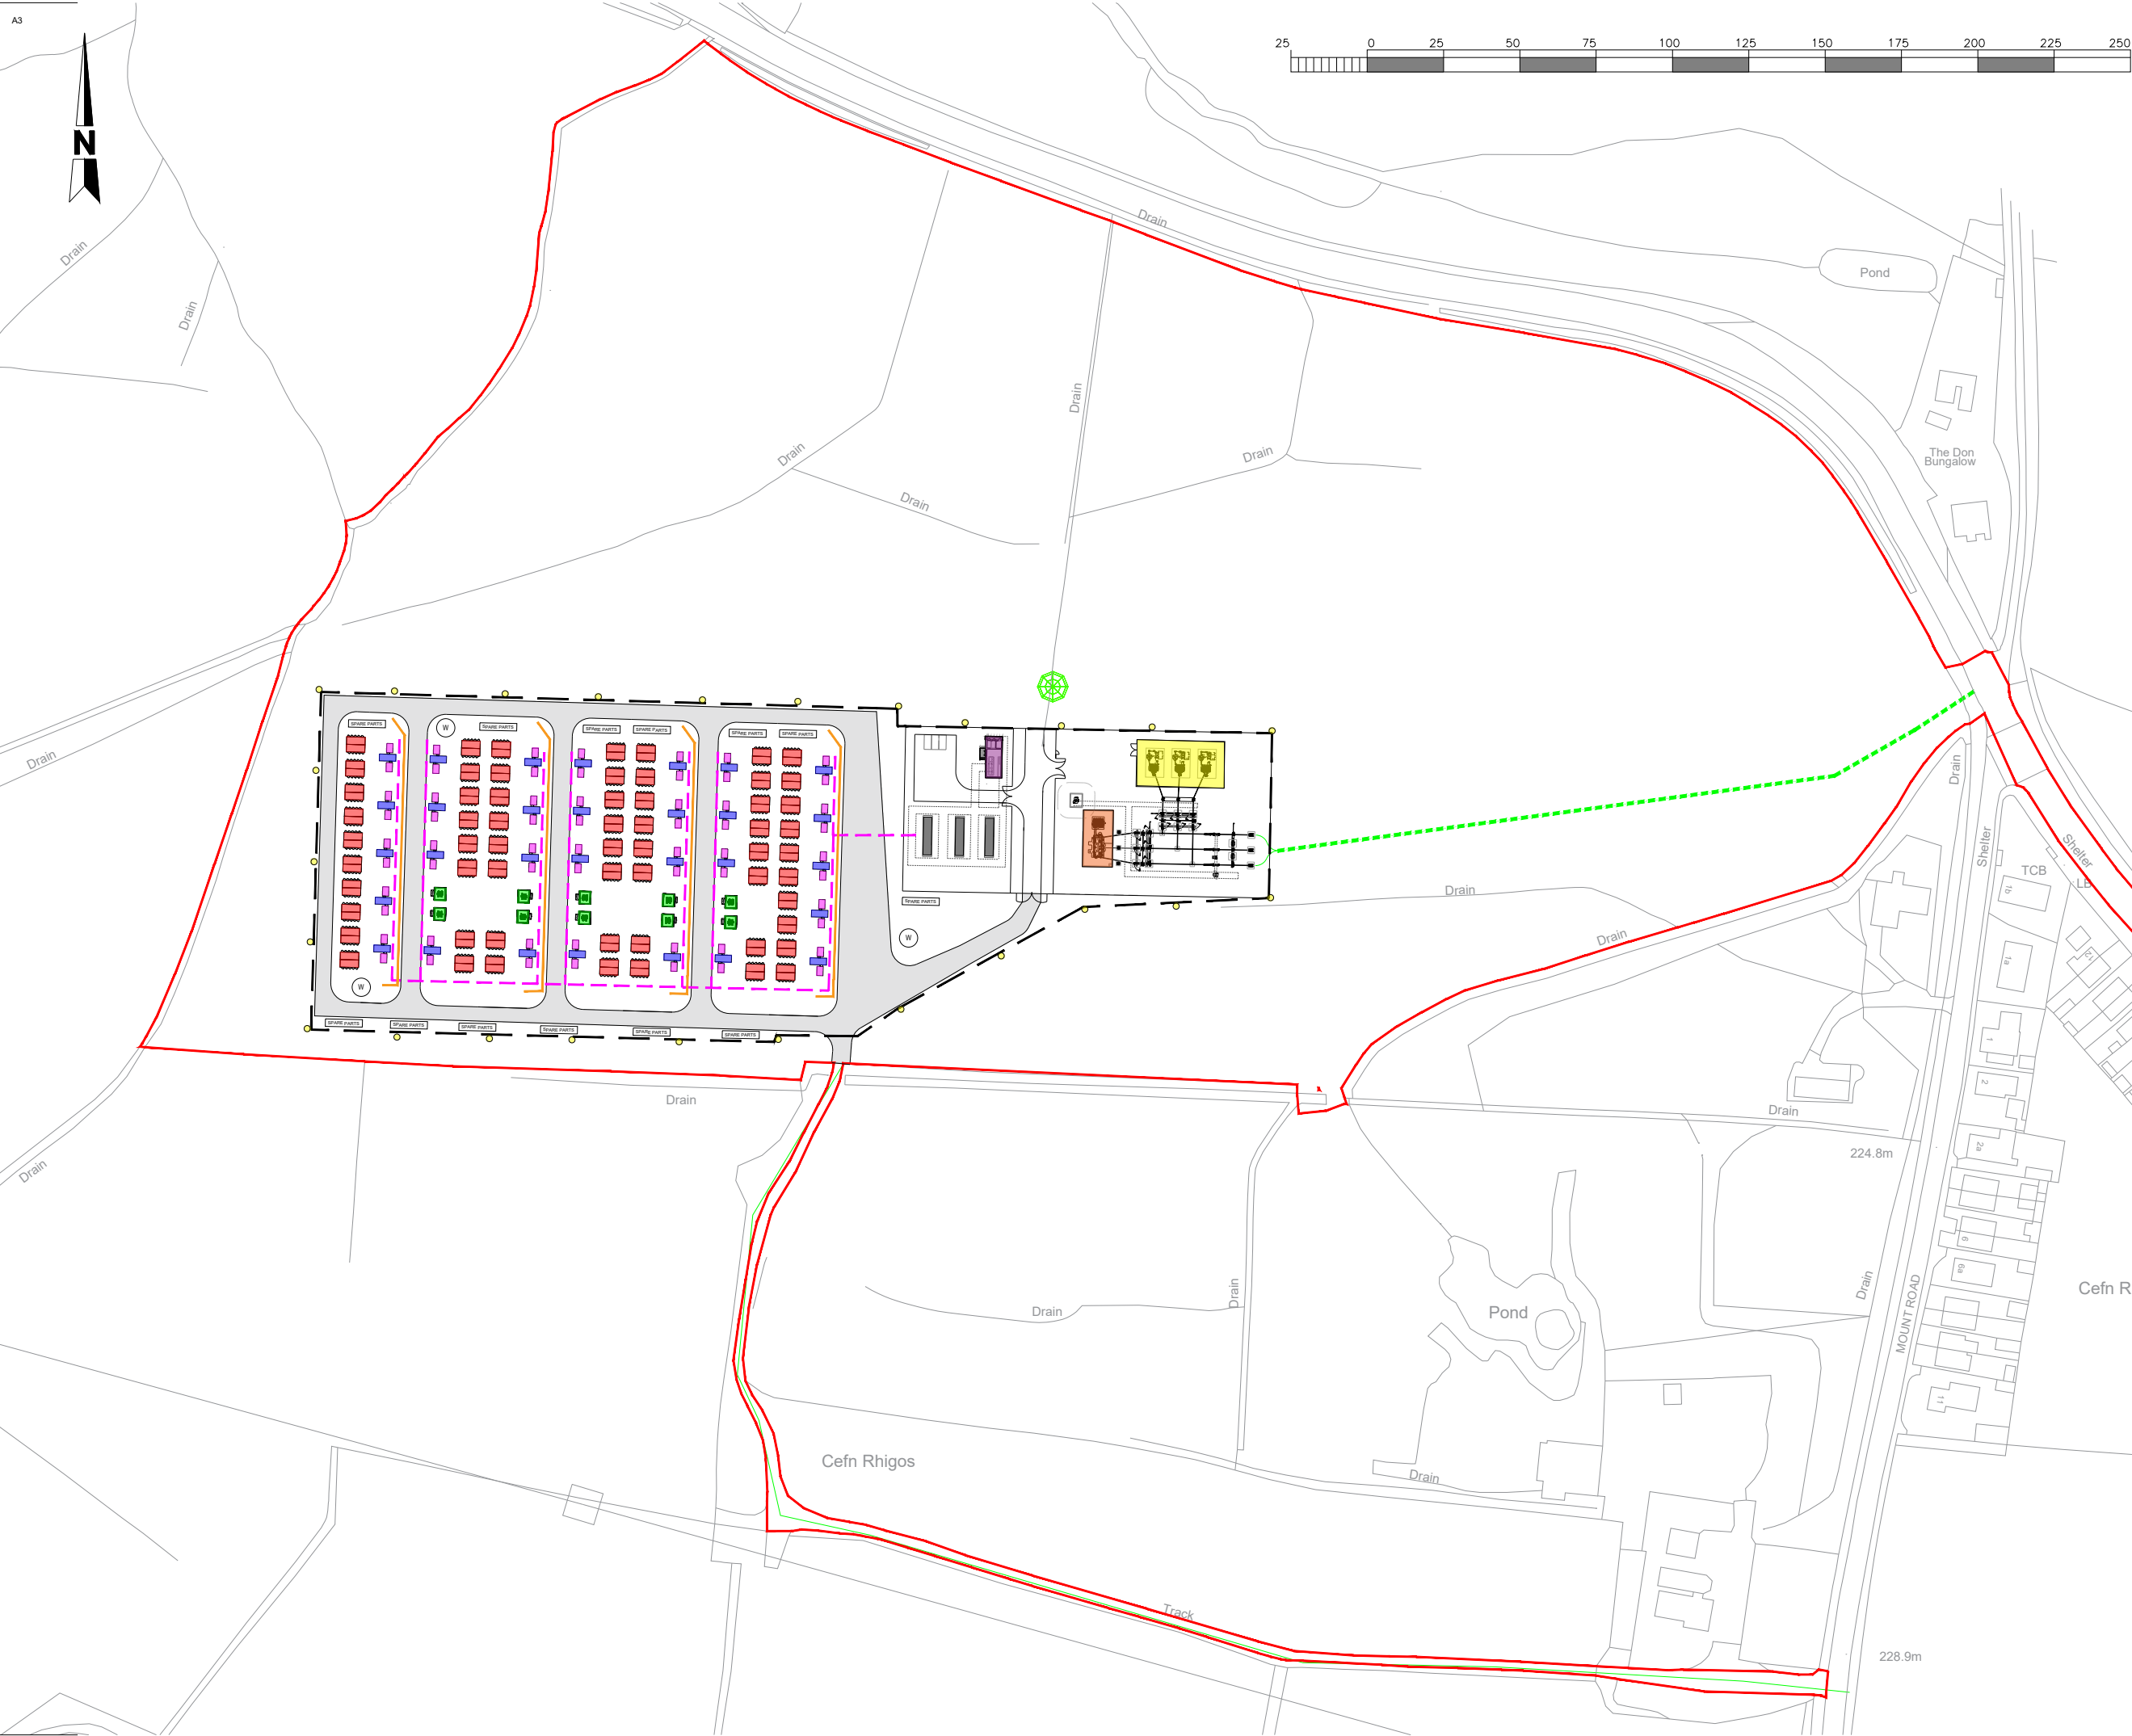

THIS INFORMATION IS CONFIDENTIAL AND THE PROPERTY OF WINDTEL ENERGY. IT IS RELEASED ON CONDITION THAT NONE OF THE INFORMATION SHALL BE DISCLOSED TO ANY THIRD PARTY OR REPRODUCED IN WHOLE OR PART WITHOUT THE PRIOR CONSENT IN WRITING OF WINDTEL ENERGY.

- NOTES:
1. ALL DIMENSIONS TO BE CONFIRMED ON SITE PRIOR TO INSTALLATION
  2. ALL DIMENSIONS ARE INDICATIVE AND IN METERS (M) UNLESS STATED OTHERWISE

- LEGEND:
- BESS CONTAINER
  - TWIN SKID INVERTER
  - TWIN SKID TRANSFORMER
  - AUXILIARY TRANSFORMER
  - SWITCHGEAR
  - HARMONIC FILTERS
  - HV 33/400KV TRANSFORMER
  - CONTROL ROOM
  - RED LINE BOUNDARY
  - FENCELINE
  - MV CABLING INDICATIVE
  - 400KV CABLE INDICATIVE
  - CCTV POLE
  - ACOUSTIC SCREENING BARRIER

|                                       |          |    |         |          |
|---------------------------------------|----------|----|---------|----------|
| 04                                    | 23-01-25 | WS | MS      | LS       |
| AMENDED TO INCLUDE ACOUSTIC SCREENING |          |    |         |          |
| 03                                    | 13-12-24 | WS | MS      | LS       |
| AMENDED FOLLOWING EPC REVIEW          |          |    |         |          |
| 02                                    | 03-12-24 | WS | MS      | LS       |
| ORIENTATION AMENDED                   |          |    |         |          |
| 01                                    | 06-11-24 | WS | MS      | LS       |
| FIRST ISSUE                           |          |    |         |          |
| REV                                   | DATE     | BY | CHECKED | APPROVED |

  
S10 Blyth Workspace, Commissioners Quay, Quay Road, Blyth NE24 3AG  
Phone: +44 (0) 191 406 6209  
www.windelenergy.co.uk

CLIENT  
REWE 11 LTD

PROJECT TITLE  
RHIGOS BESS

DRAWING TITLE  
BESS LAYOUT - KEY

SCALE @ A3  
1:2000

|         |      |
|---------|------|
| JOB No. | REV. |
| 11      | 04   |

DRAWING No.  
WIN-BES-CEFN-DR-02