


Development Site Boundary

Other land in the Applicant's Ownership

N

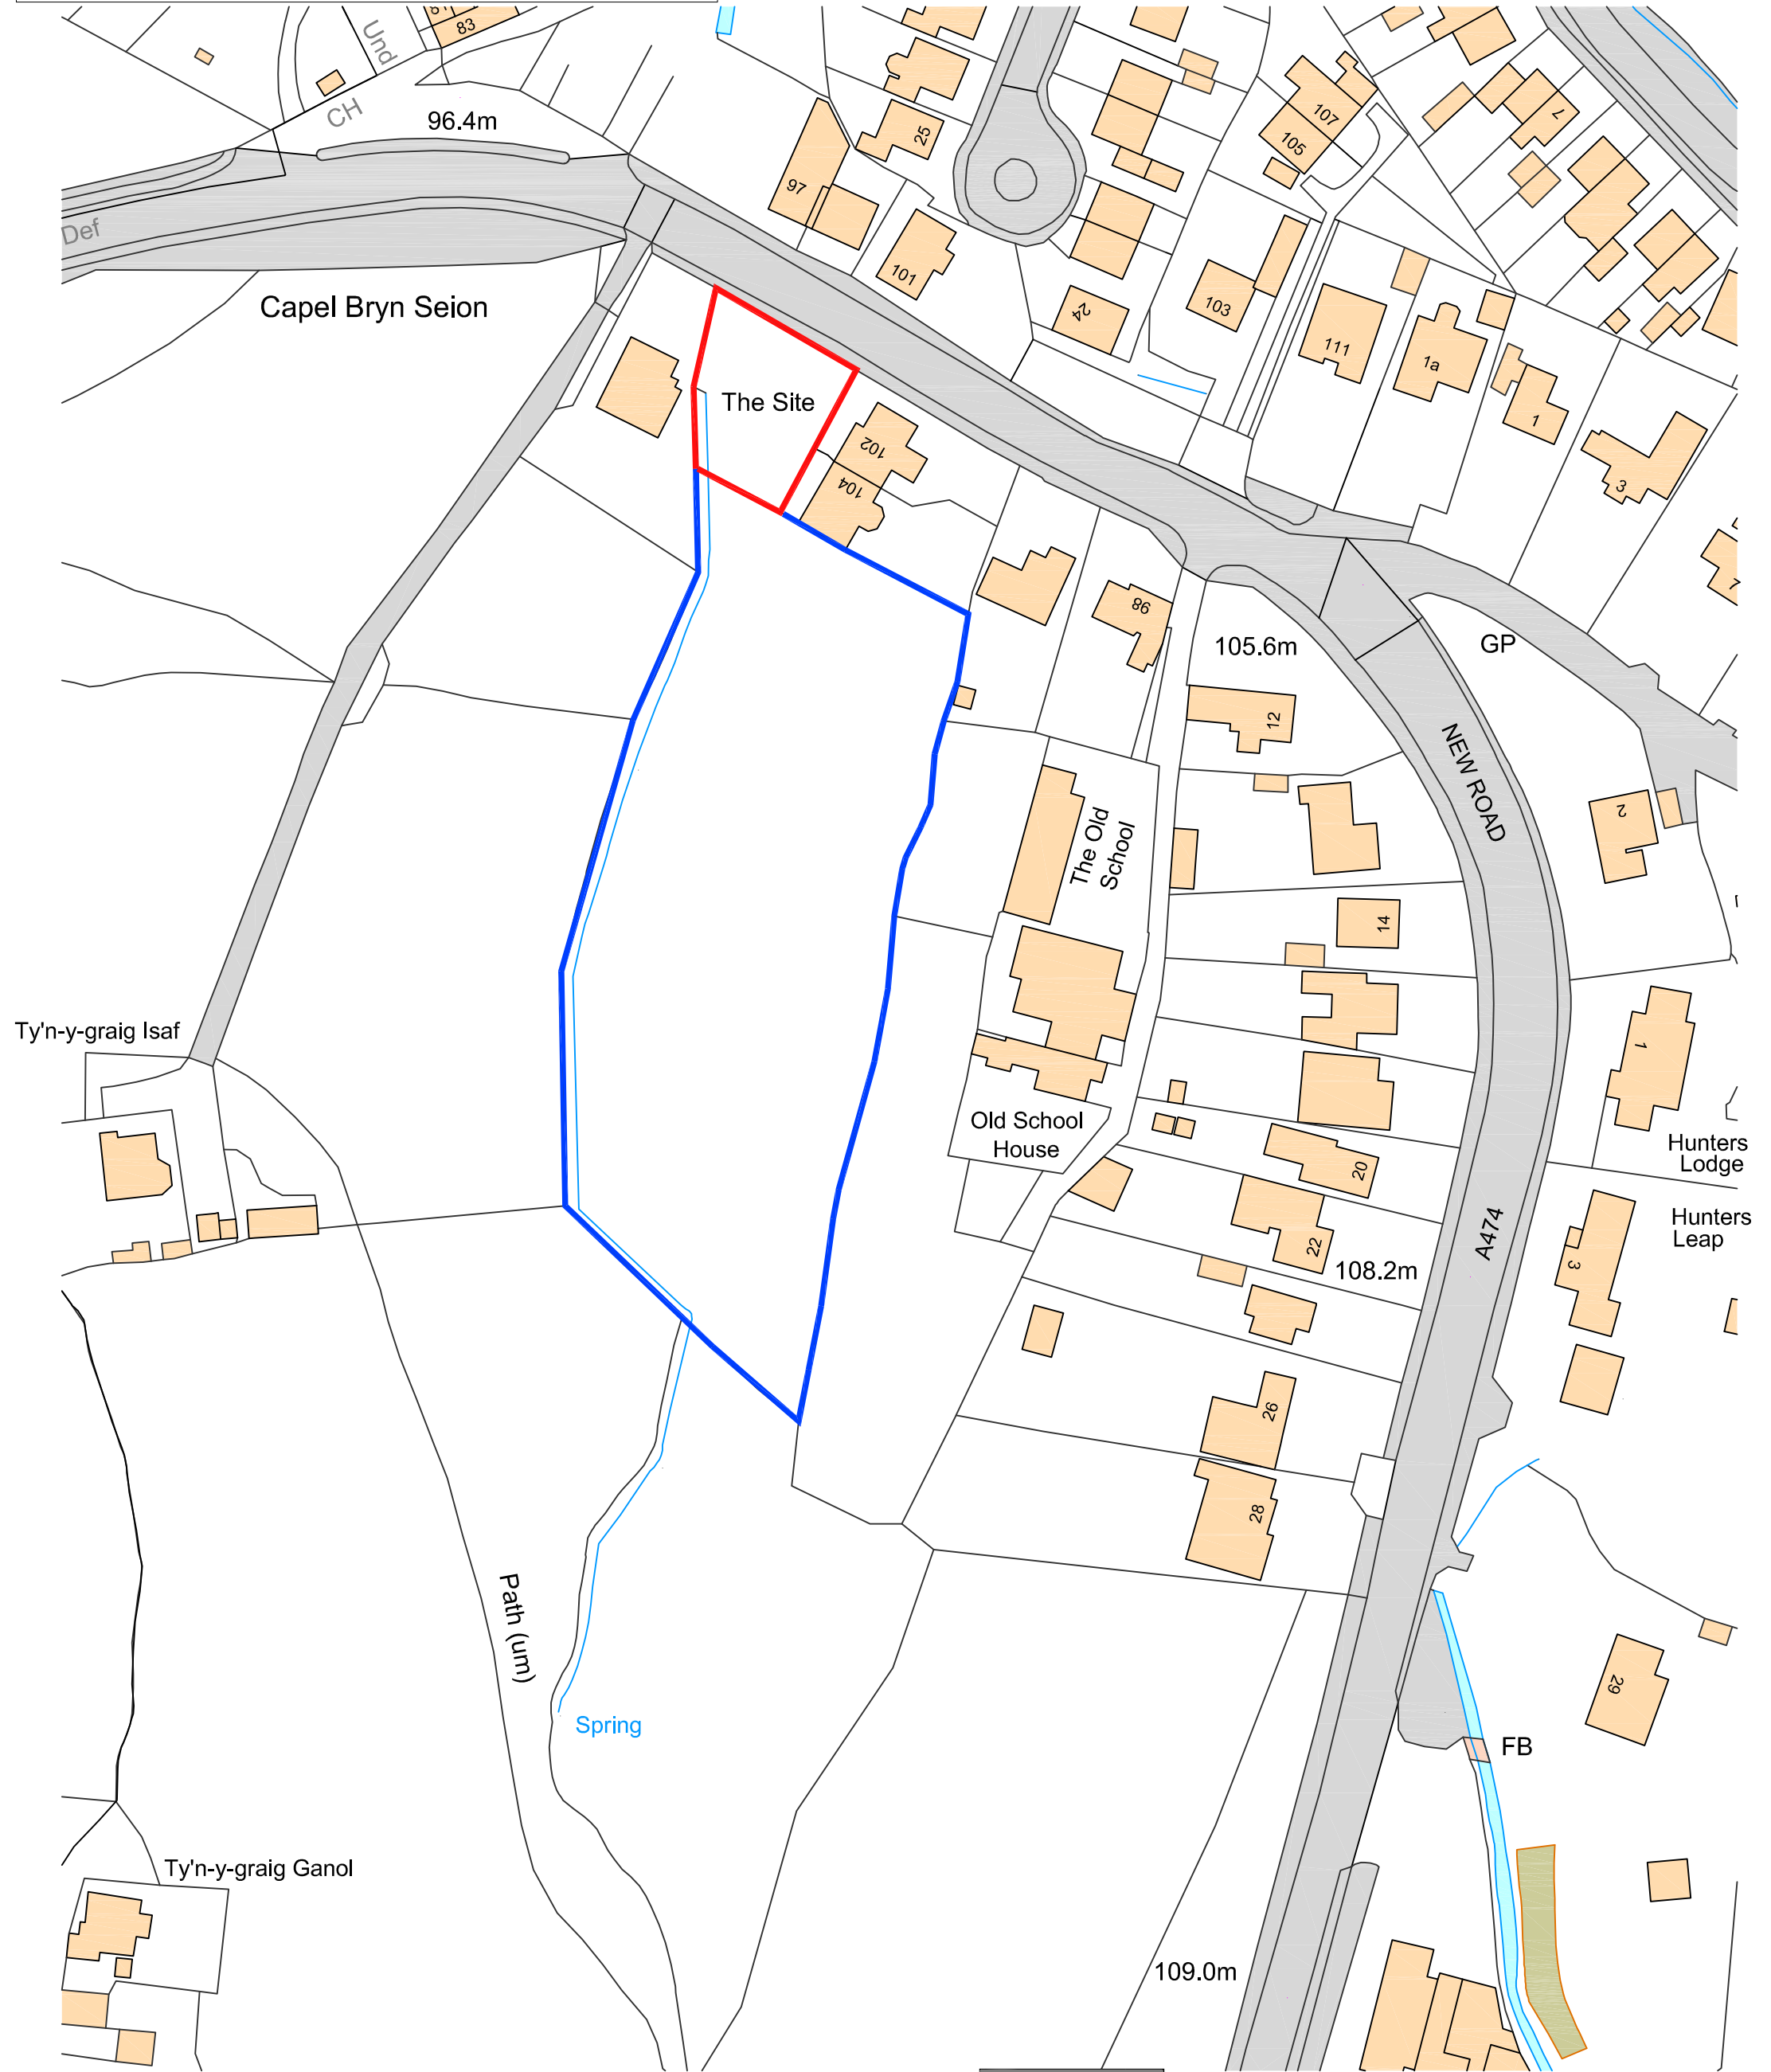

This drawing must not be scaled.
Figured dimensions and levels to be used.
Any inaccuracies must be notified to the architect.
Detail drawings and large scale drawings take
precedence over smaller drawings.

A3

THIS DRAWINGS IS COPYRIGHT ©

Rev:

--

Chk'd:

--

PRELIMINARY	
PLANNING	✓
DESIGN	
TENDER	
CONSTRUCTION	

Stiwdio|C3

Penseiri - Architects

SC3 Job No: 240302				
SITE GELLINUDD	ORG. SC3	DIS. A	ORG NO. 240302-P01	REV -

Contract: Land Adjacent 102 Graig Road
Gellinudd
Title: Site Location Plan

Scale: 1:1000@A3
Date: 11.10.24
Drawn: OS
Checked: CBL