




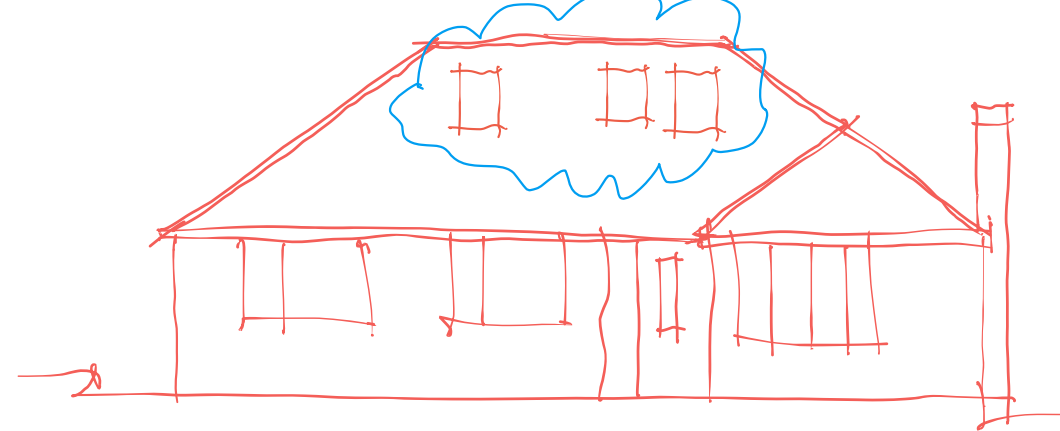


EXISTING FRONT

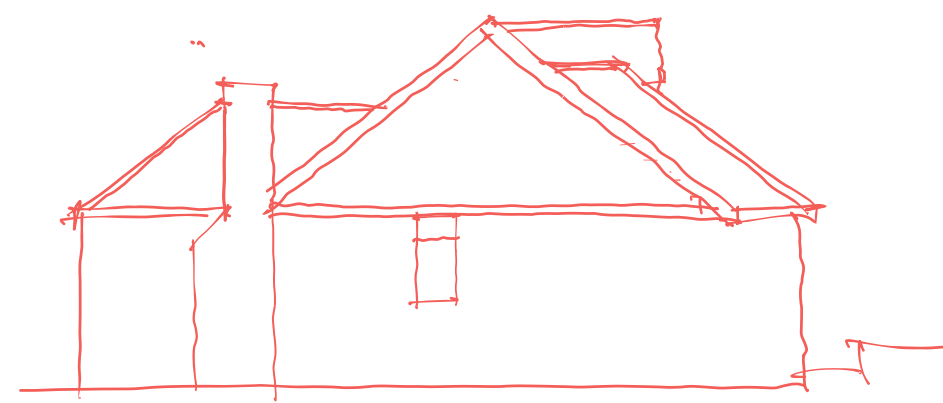


EXISTING SIDE

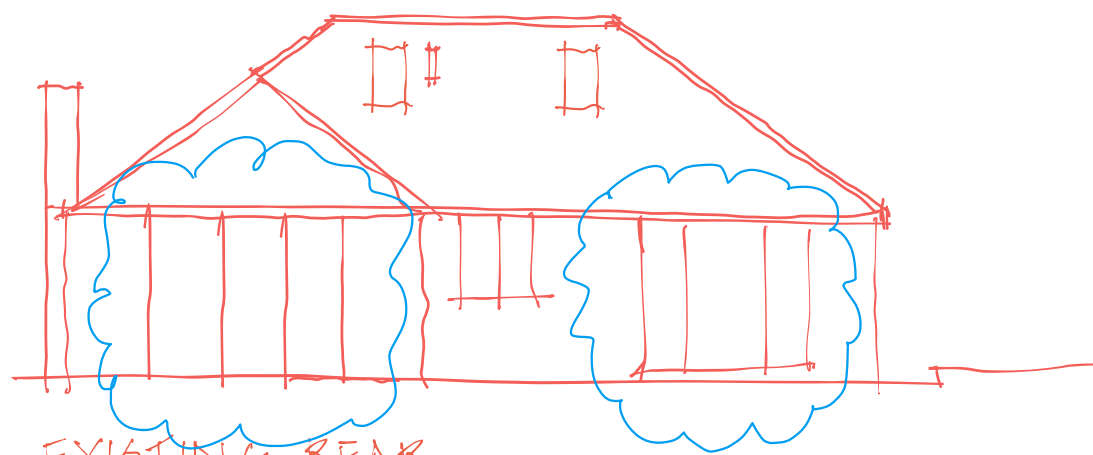


EXISTING REAR

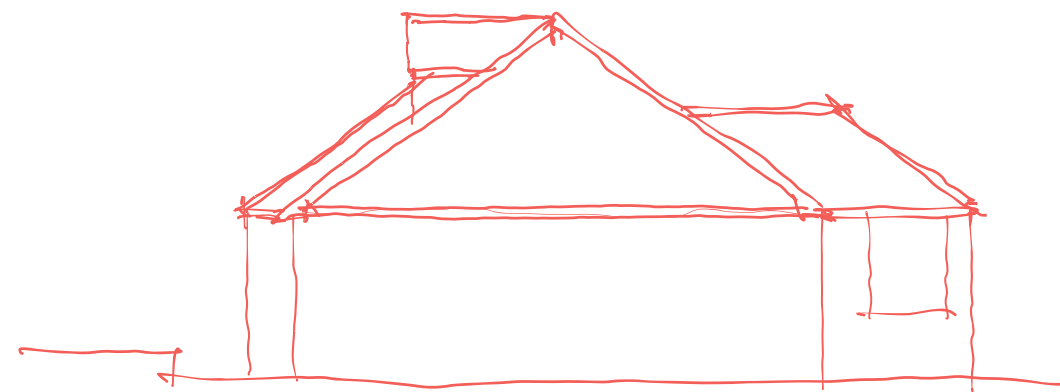

EXISTING SIDE

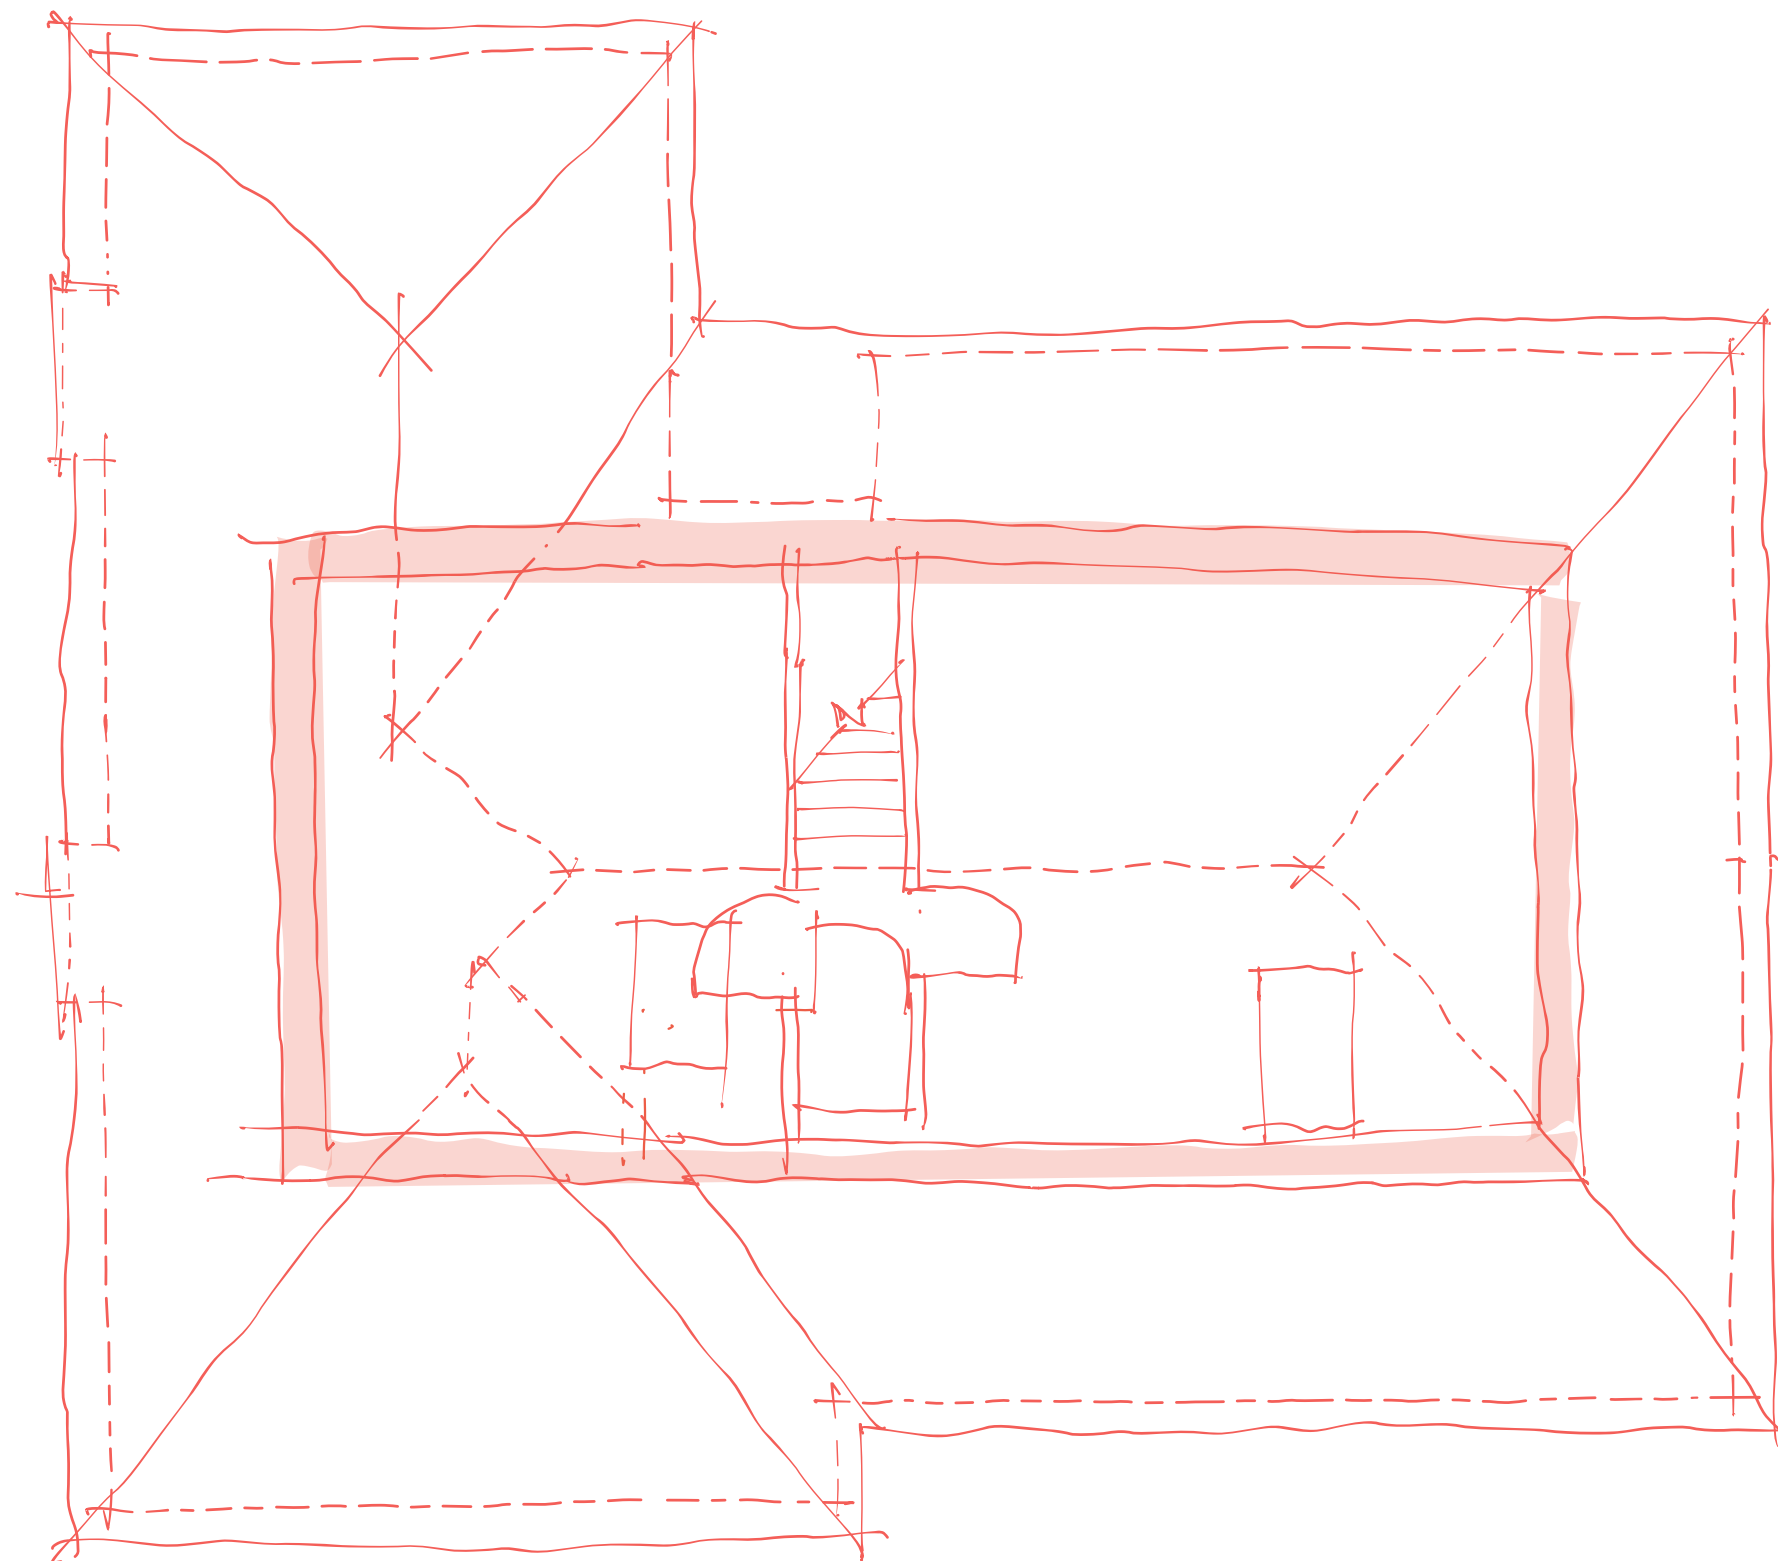

EXISTING ROOF

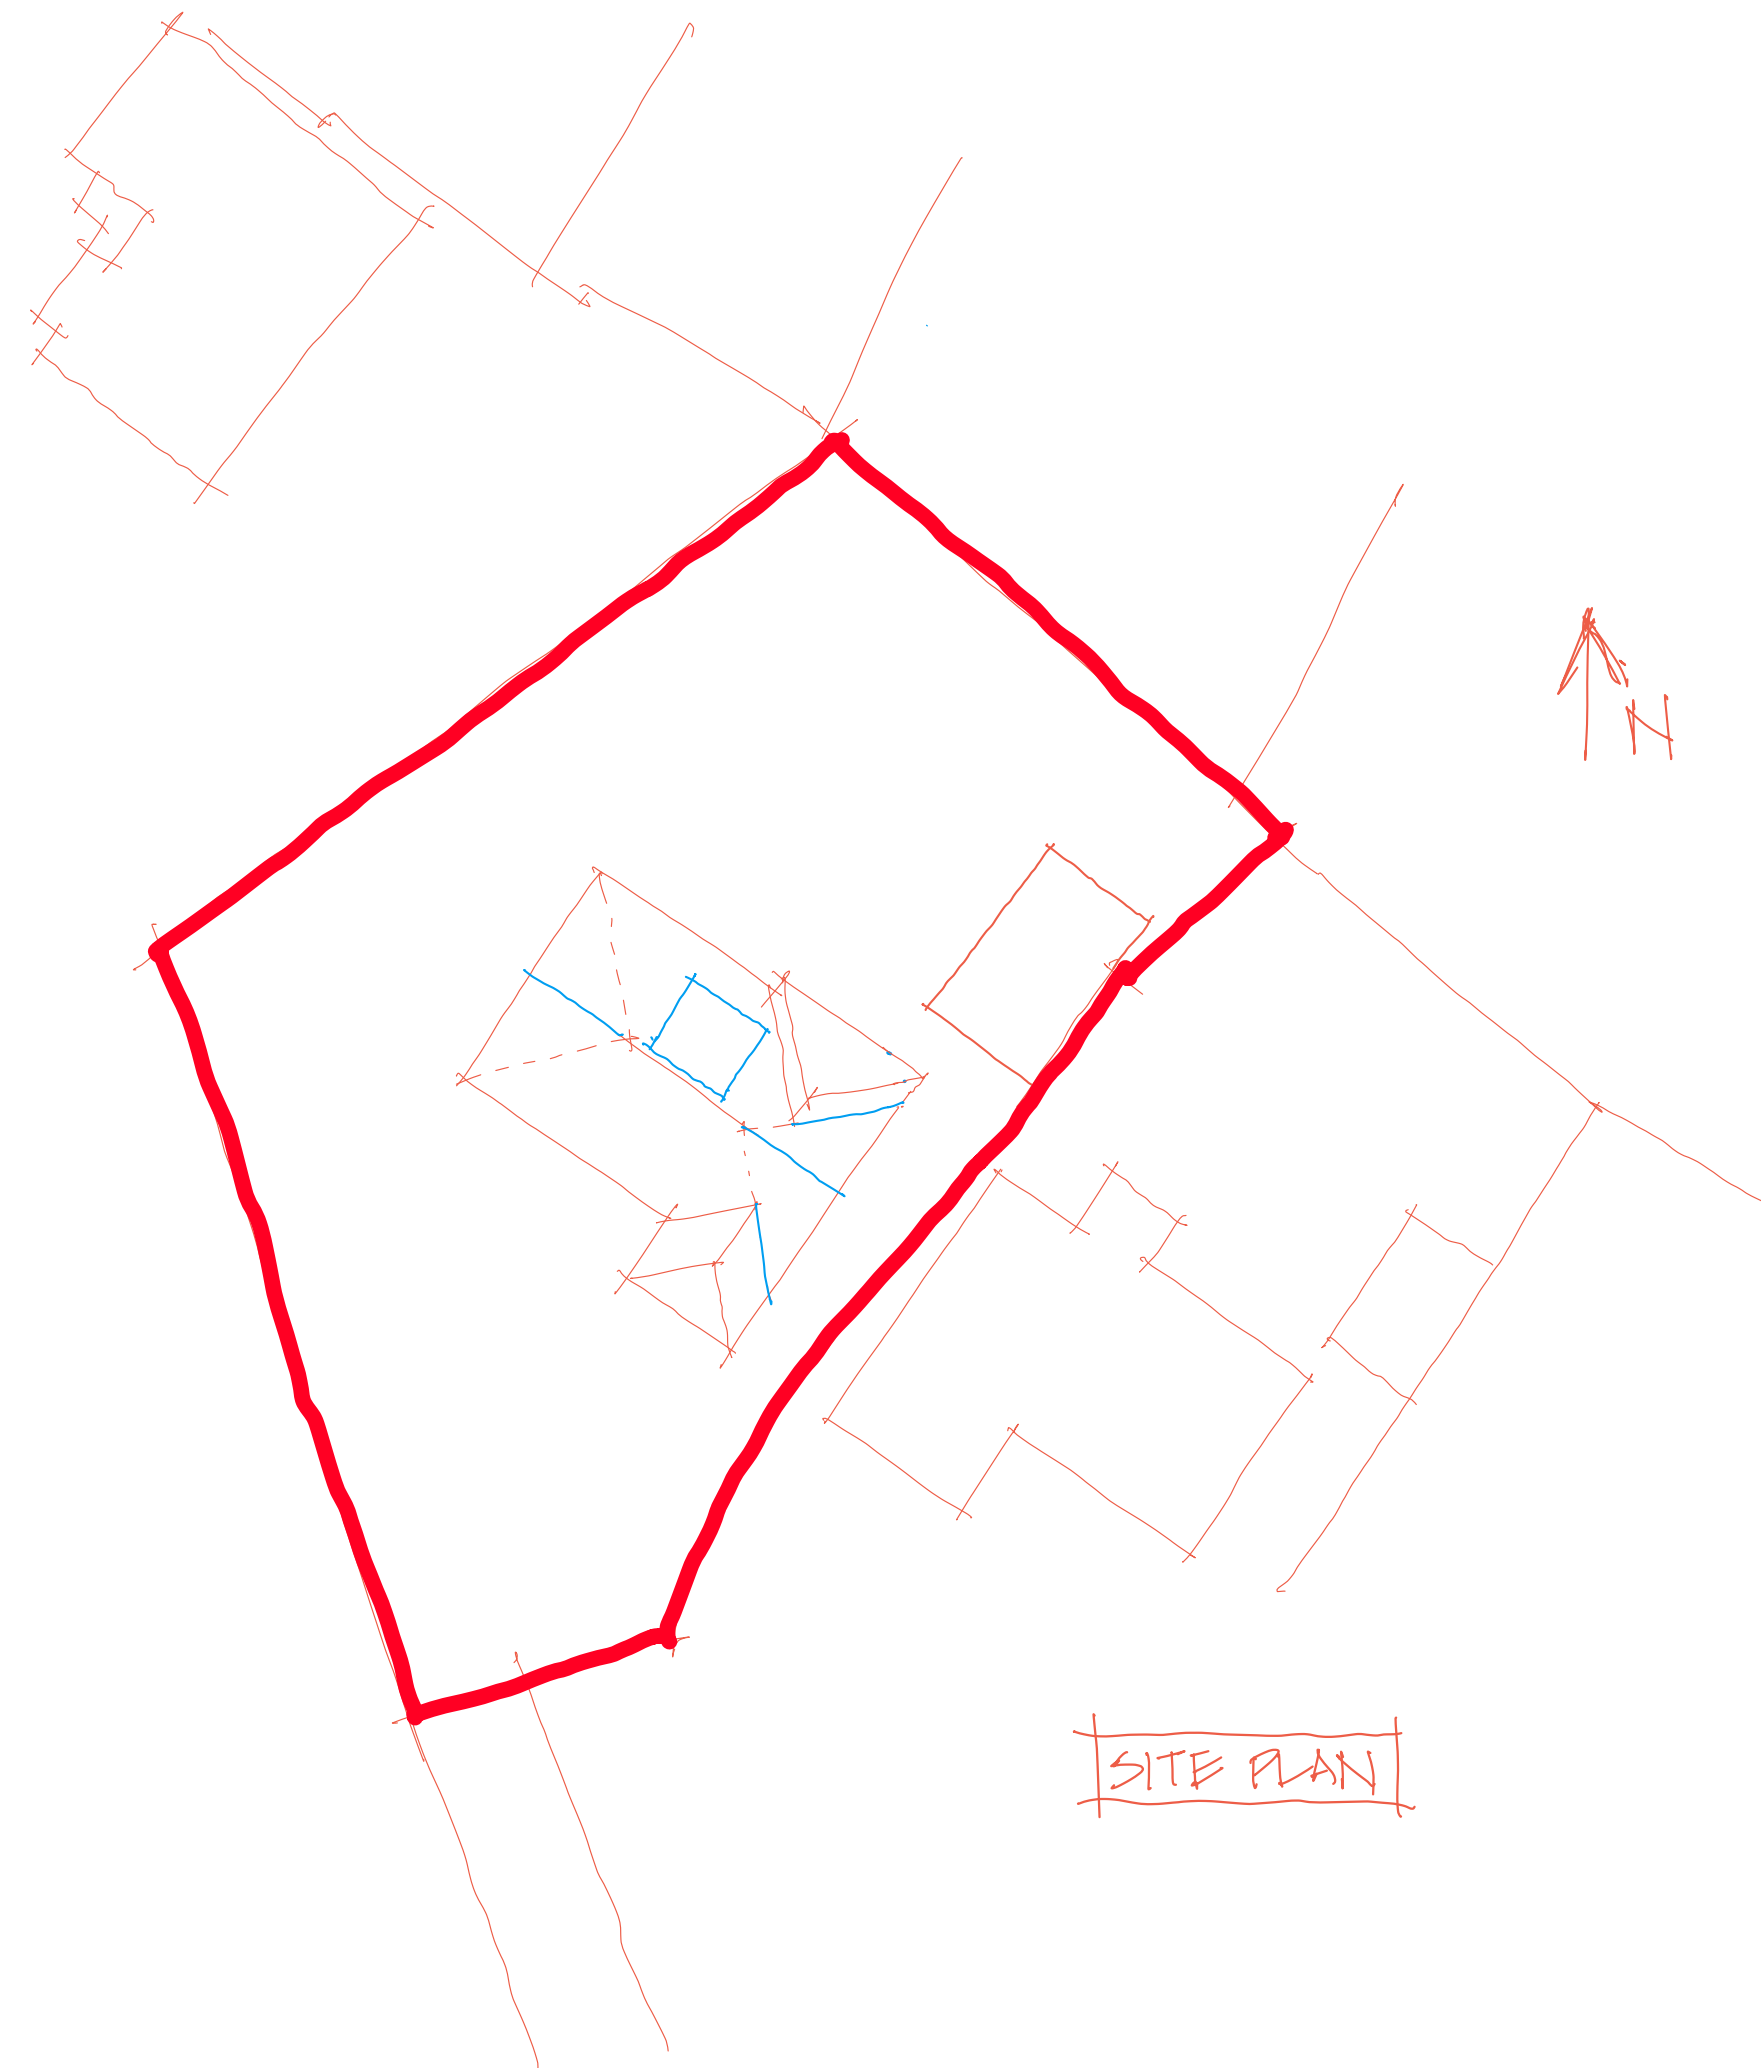

SITE PLAN

SK01 - EXISTING FLOOR PLANS

REAR & ELES

PROPOSED SITE PLAN

10 LYS NEED, NEATH, SAID 7FH