




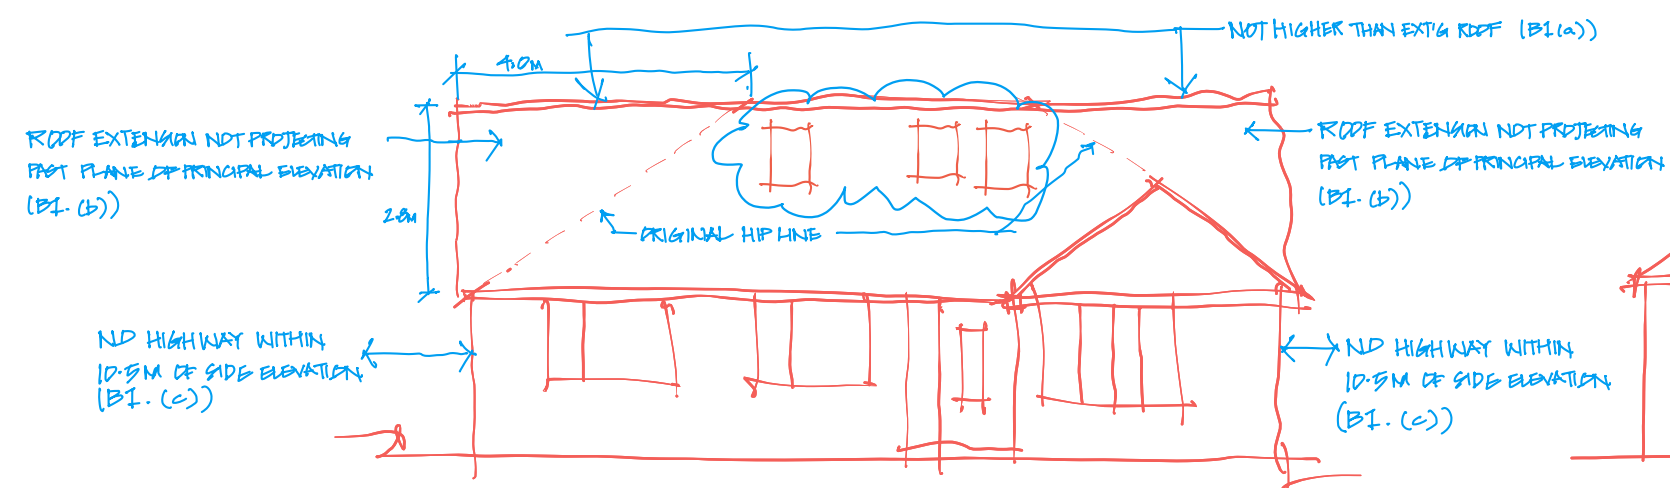


PROPOSED FRONT

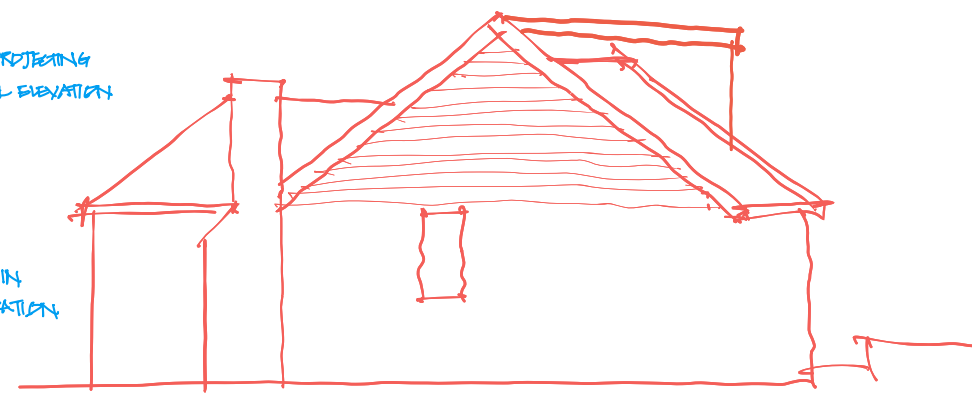

PROPOSED SIDE

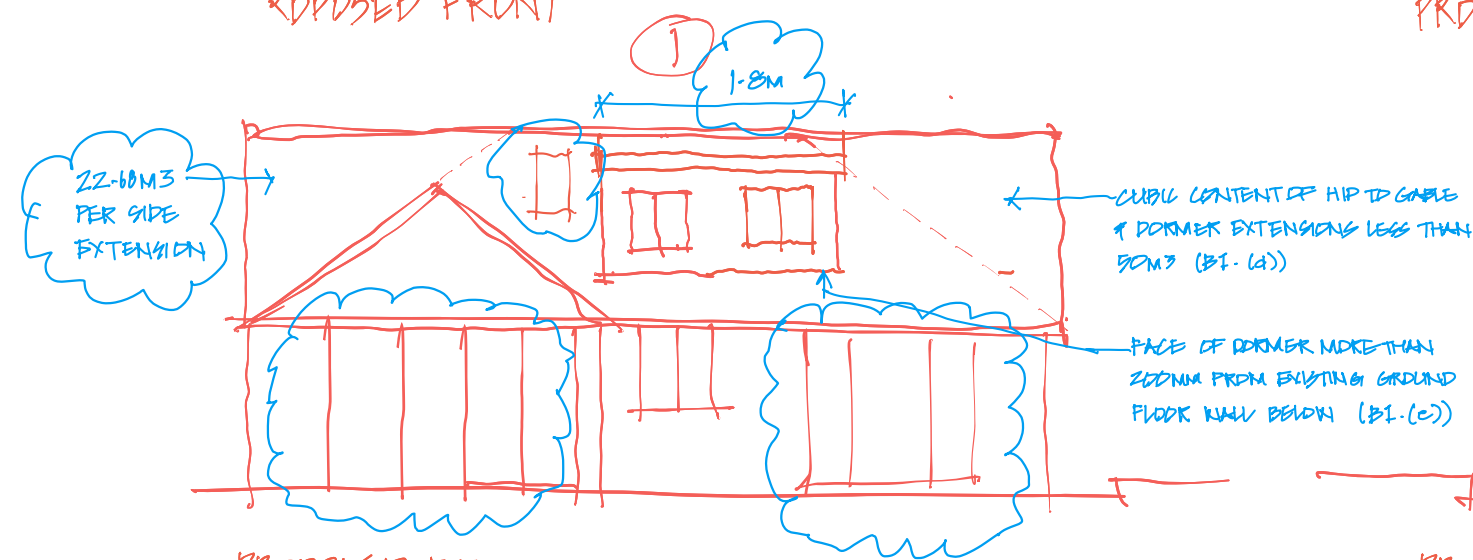


PROPOSED REAR

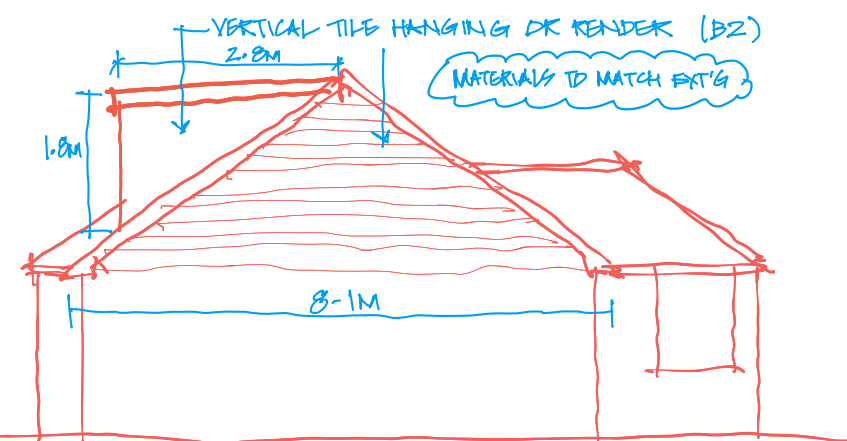

PROPOSED SIDE

★ BUILDING NOT ON ARTICLE 1 (5) LAND

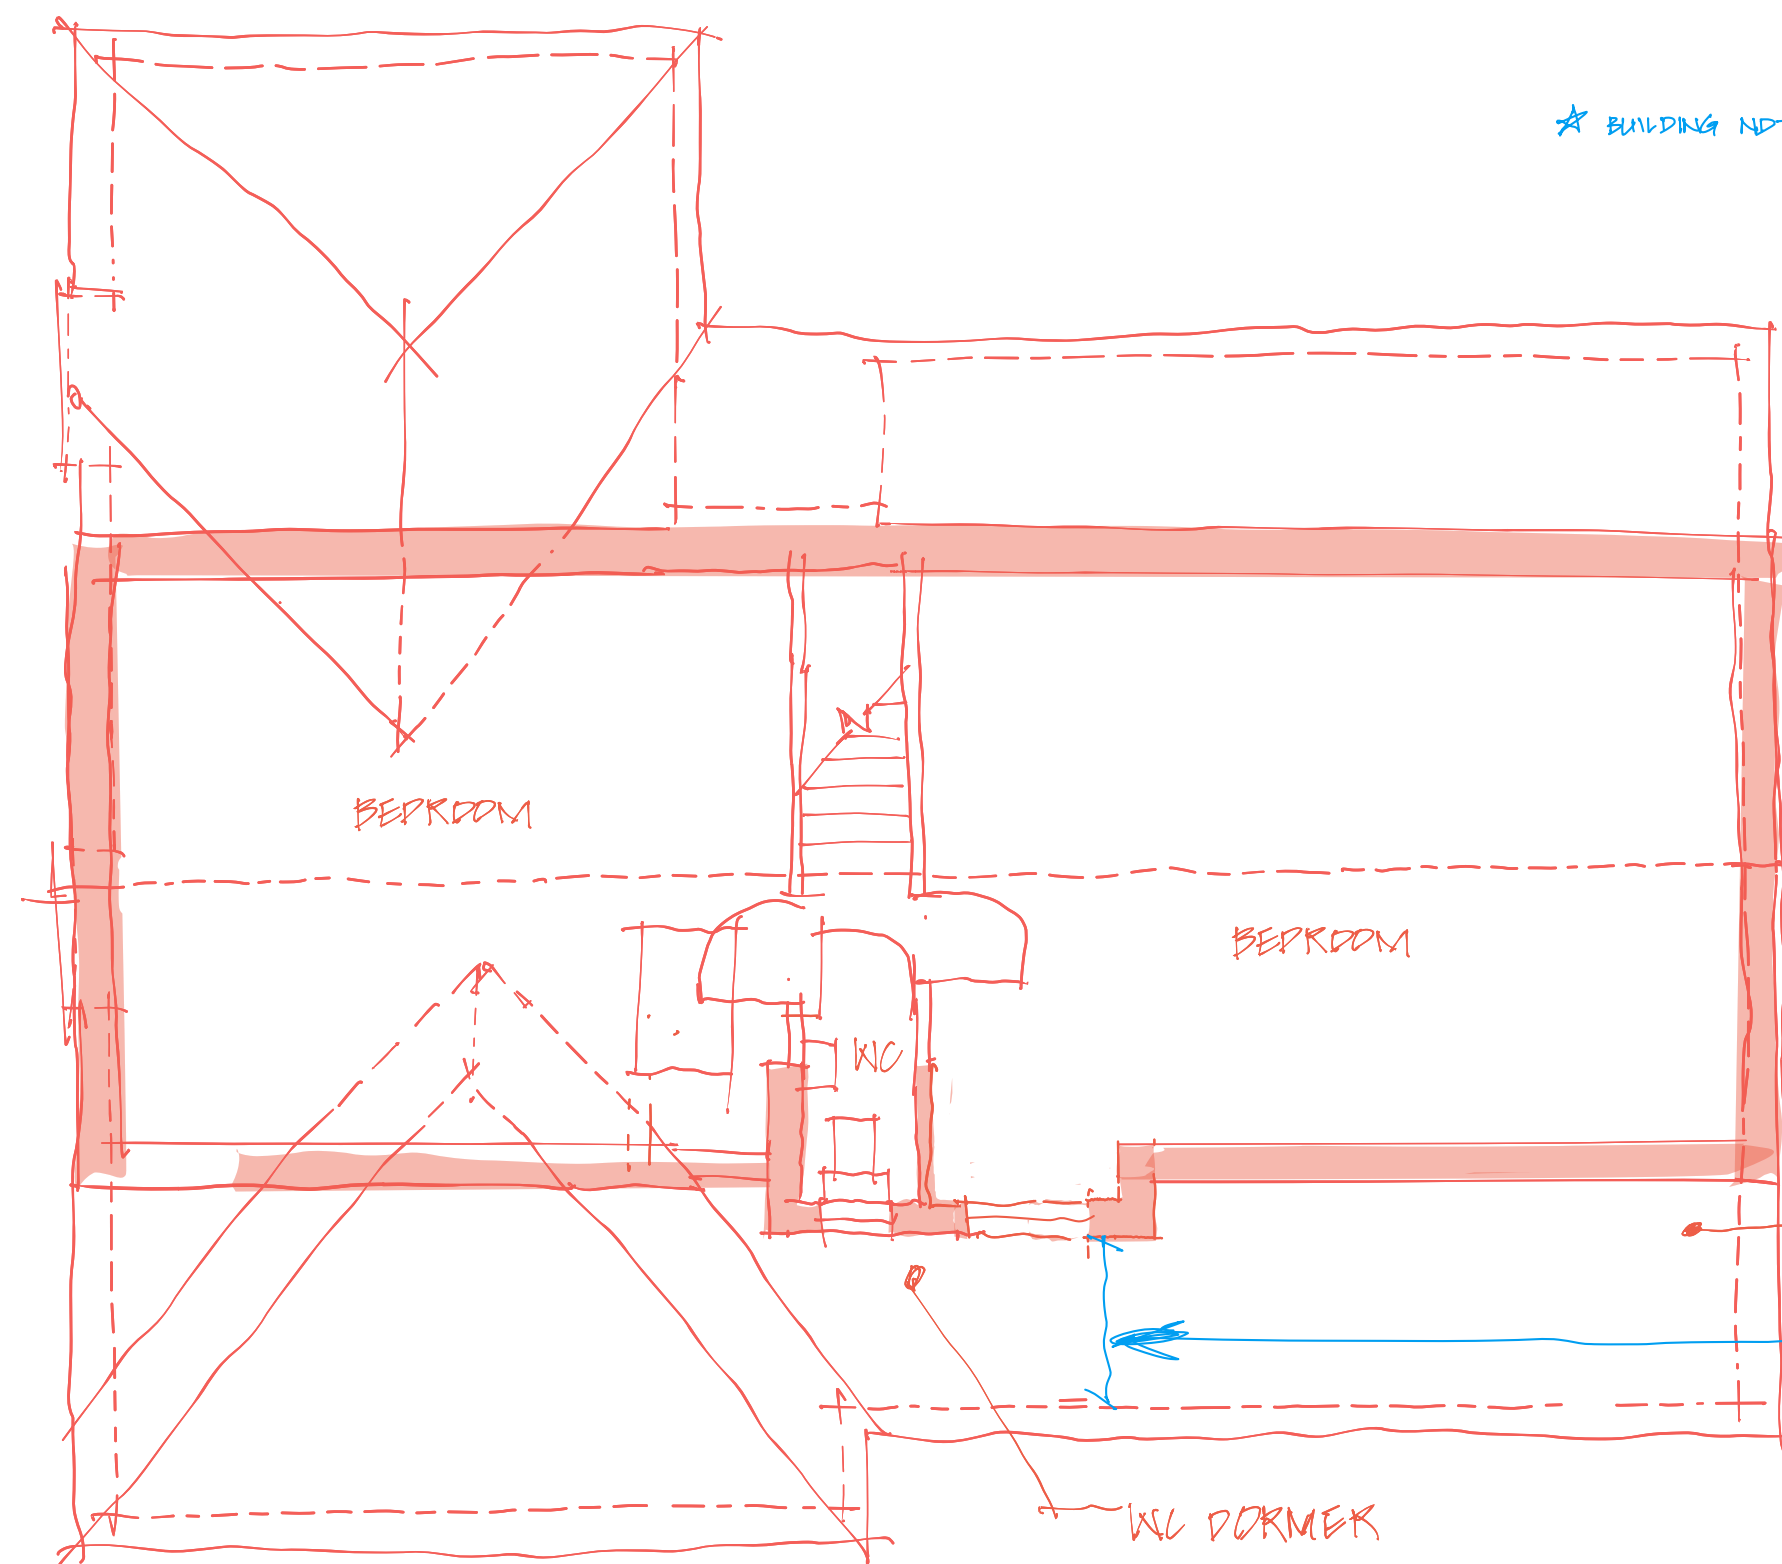

VOLUME CALC:

GABLE 1: $\frac{(8.1 \times 2.8 \times 8.1)}{2} = 11.34M^2$

GABLE 2: $\frac{(8.1 \times 2.8 \times 8.1)}{2} = 11.34M^2$

DORMER: $\frac{(2.8 \times 1.8 \times 8.1)}{2} = 4.54M^2$

TOTAL = GABLE 1 + GABLE 2 + DORMER

TOTAL = $11.34 + 11.34 + 4.54 = 27.22M^2$

EXTENSION VOLUME = $\frac{(11.34 \times LENGTH(8.1))}{2}$

EXTENSION VOLUME = $\frac{(11.34 \times 4.0)}{2} = 22.68M^3$

TOTAL = $22.68 + 22.68 + 4.54 = 49.9M^3$

GABLE CONVERSION

SK02 - PROPOSED FLOOR

REV A PLANS & ELES

10 HTS NEDD, NEATH, SAID 7TH