
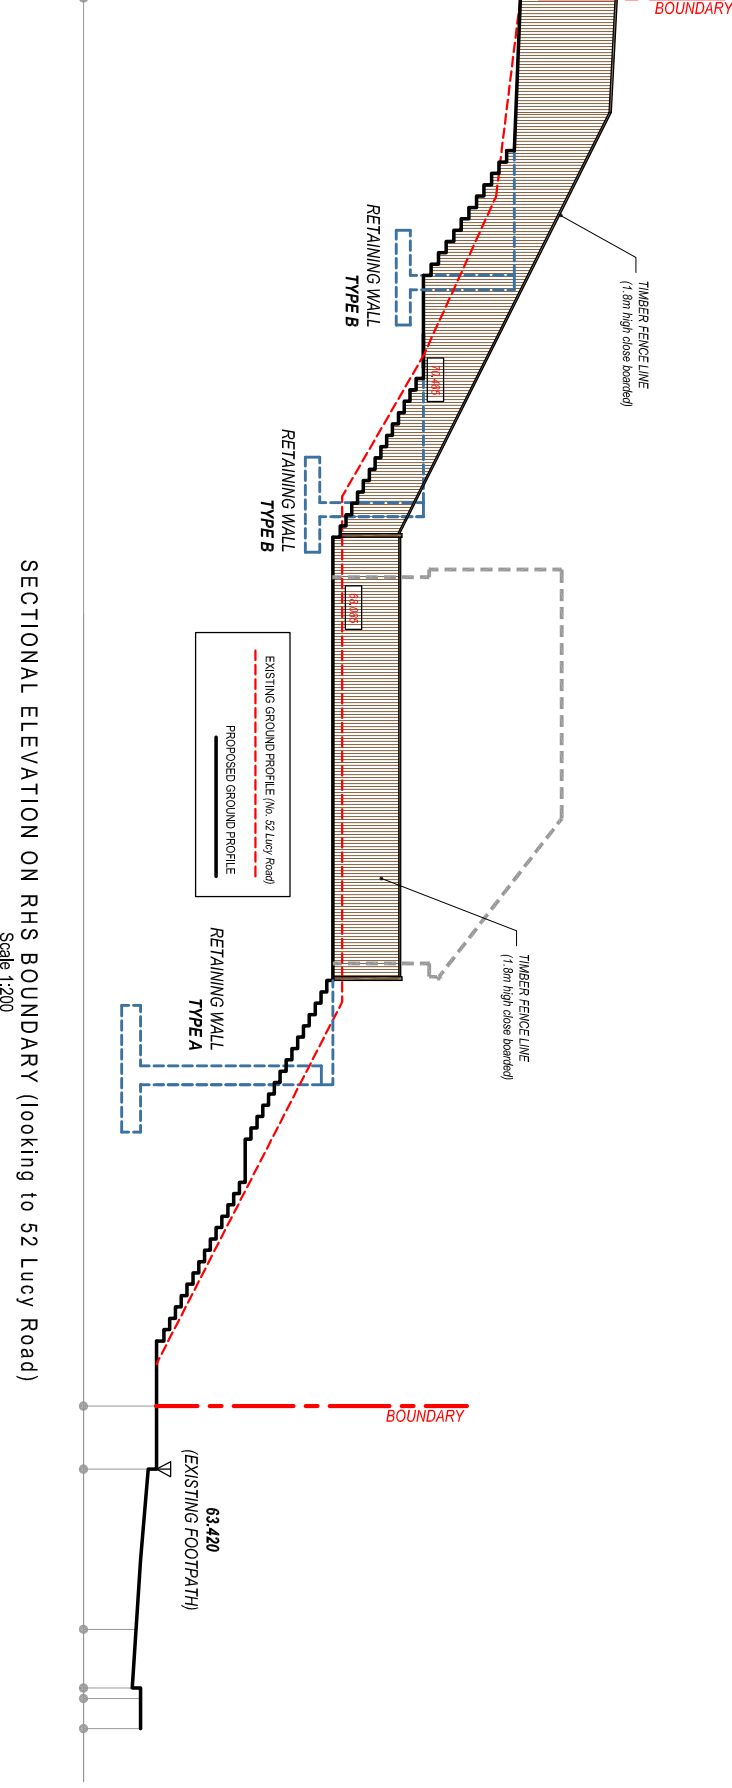
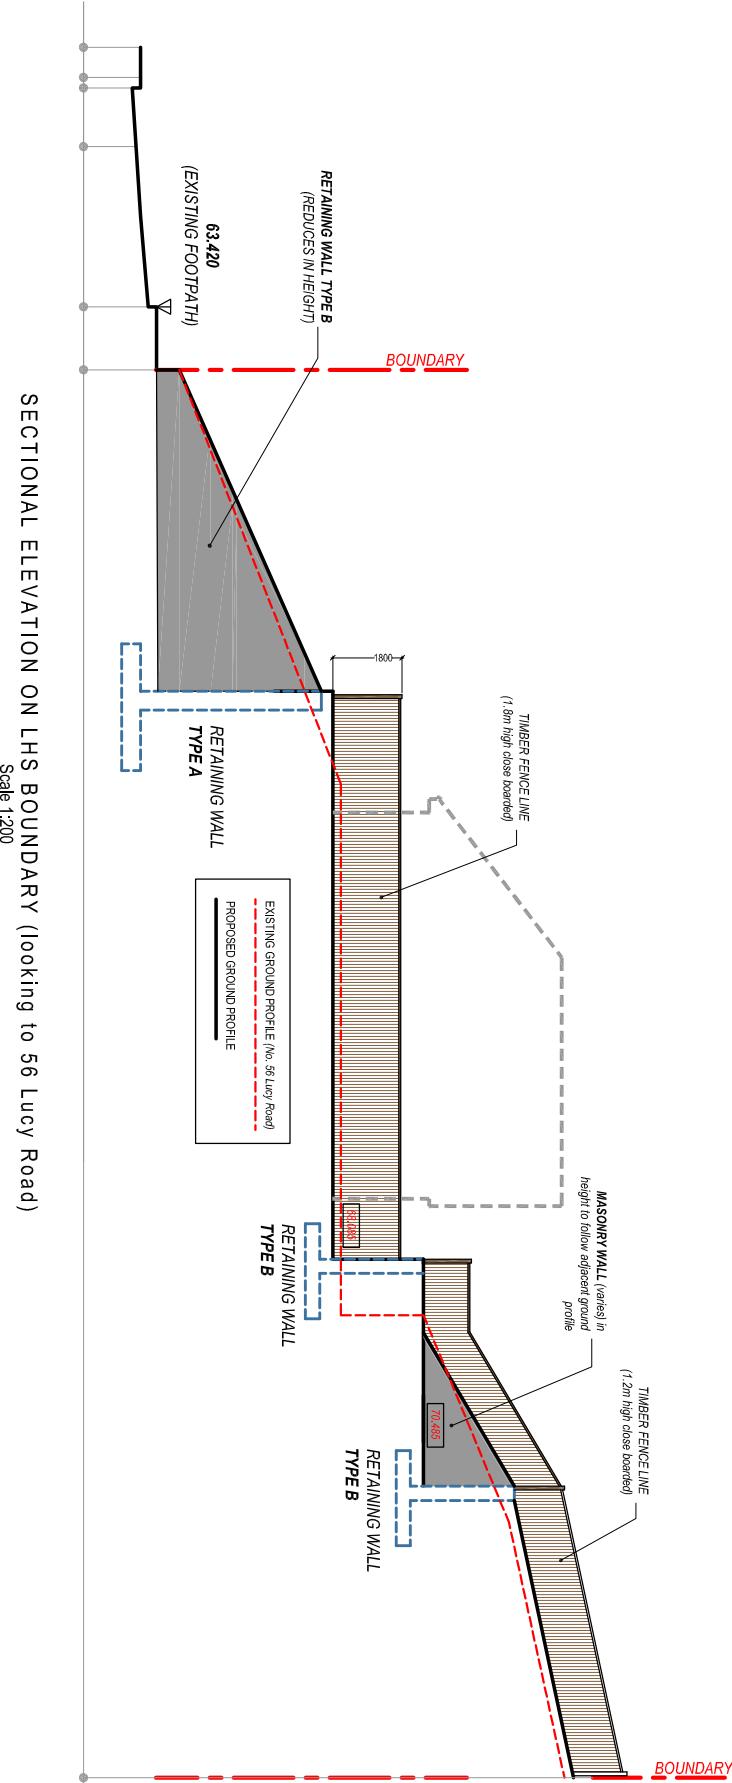
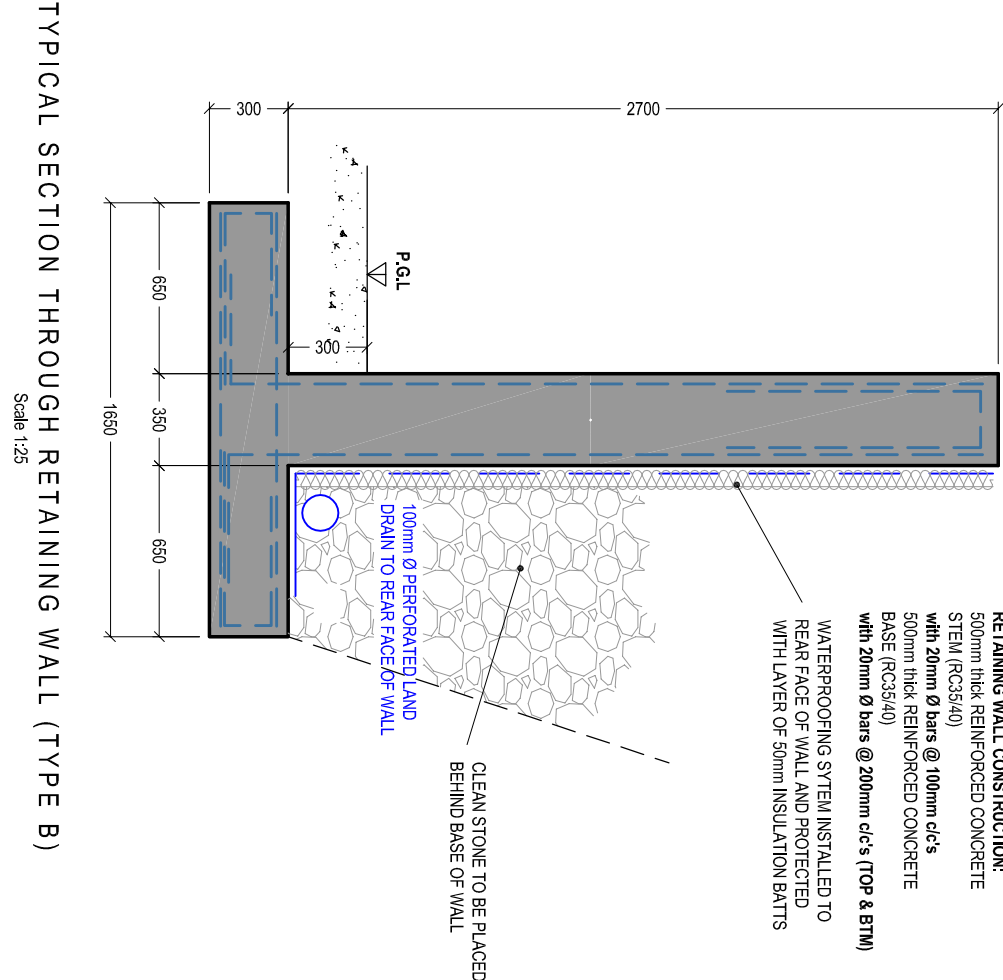
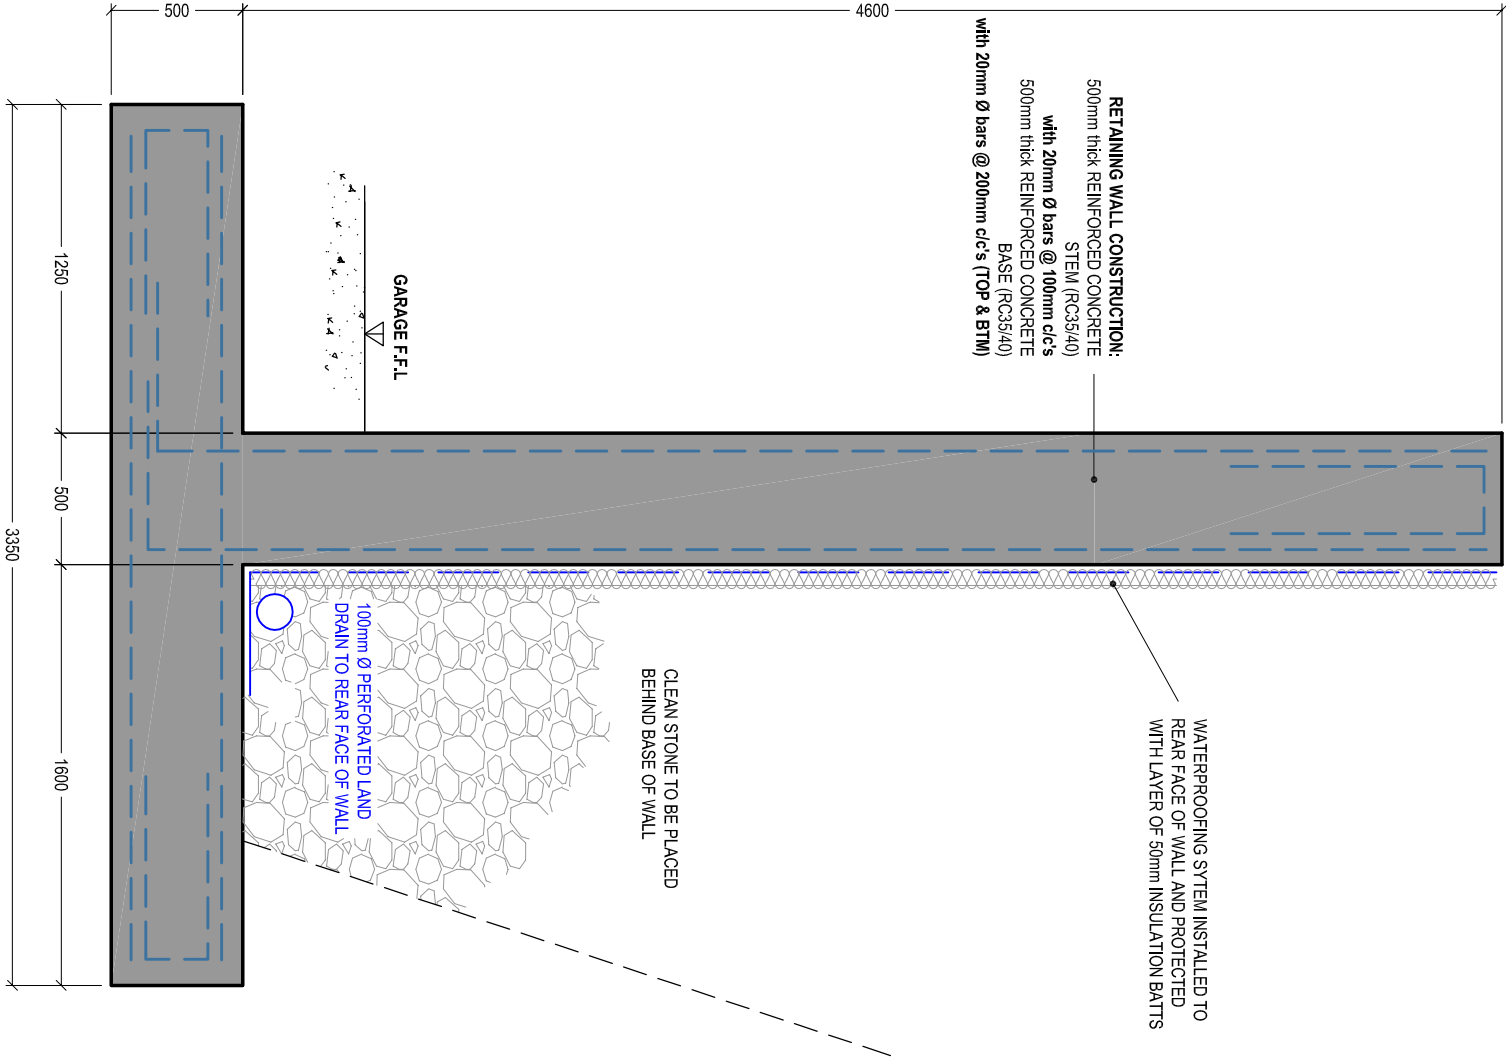


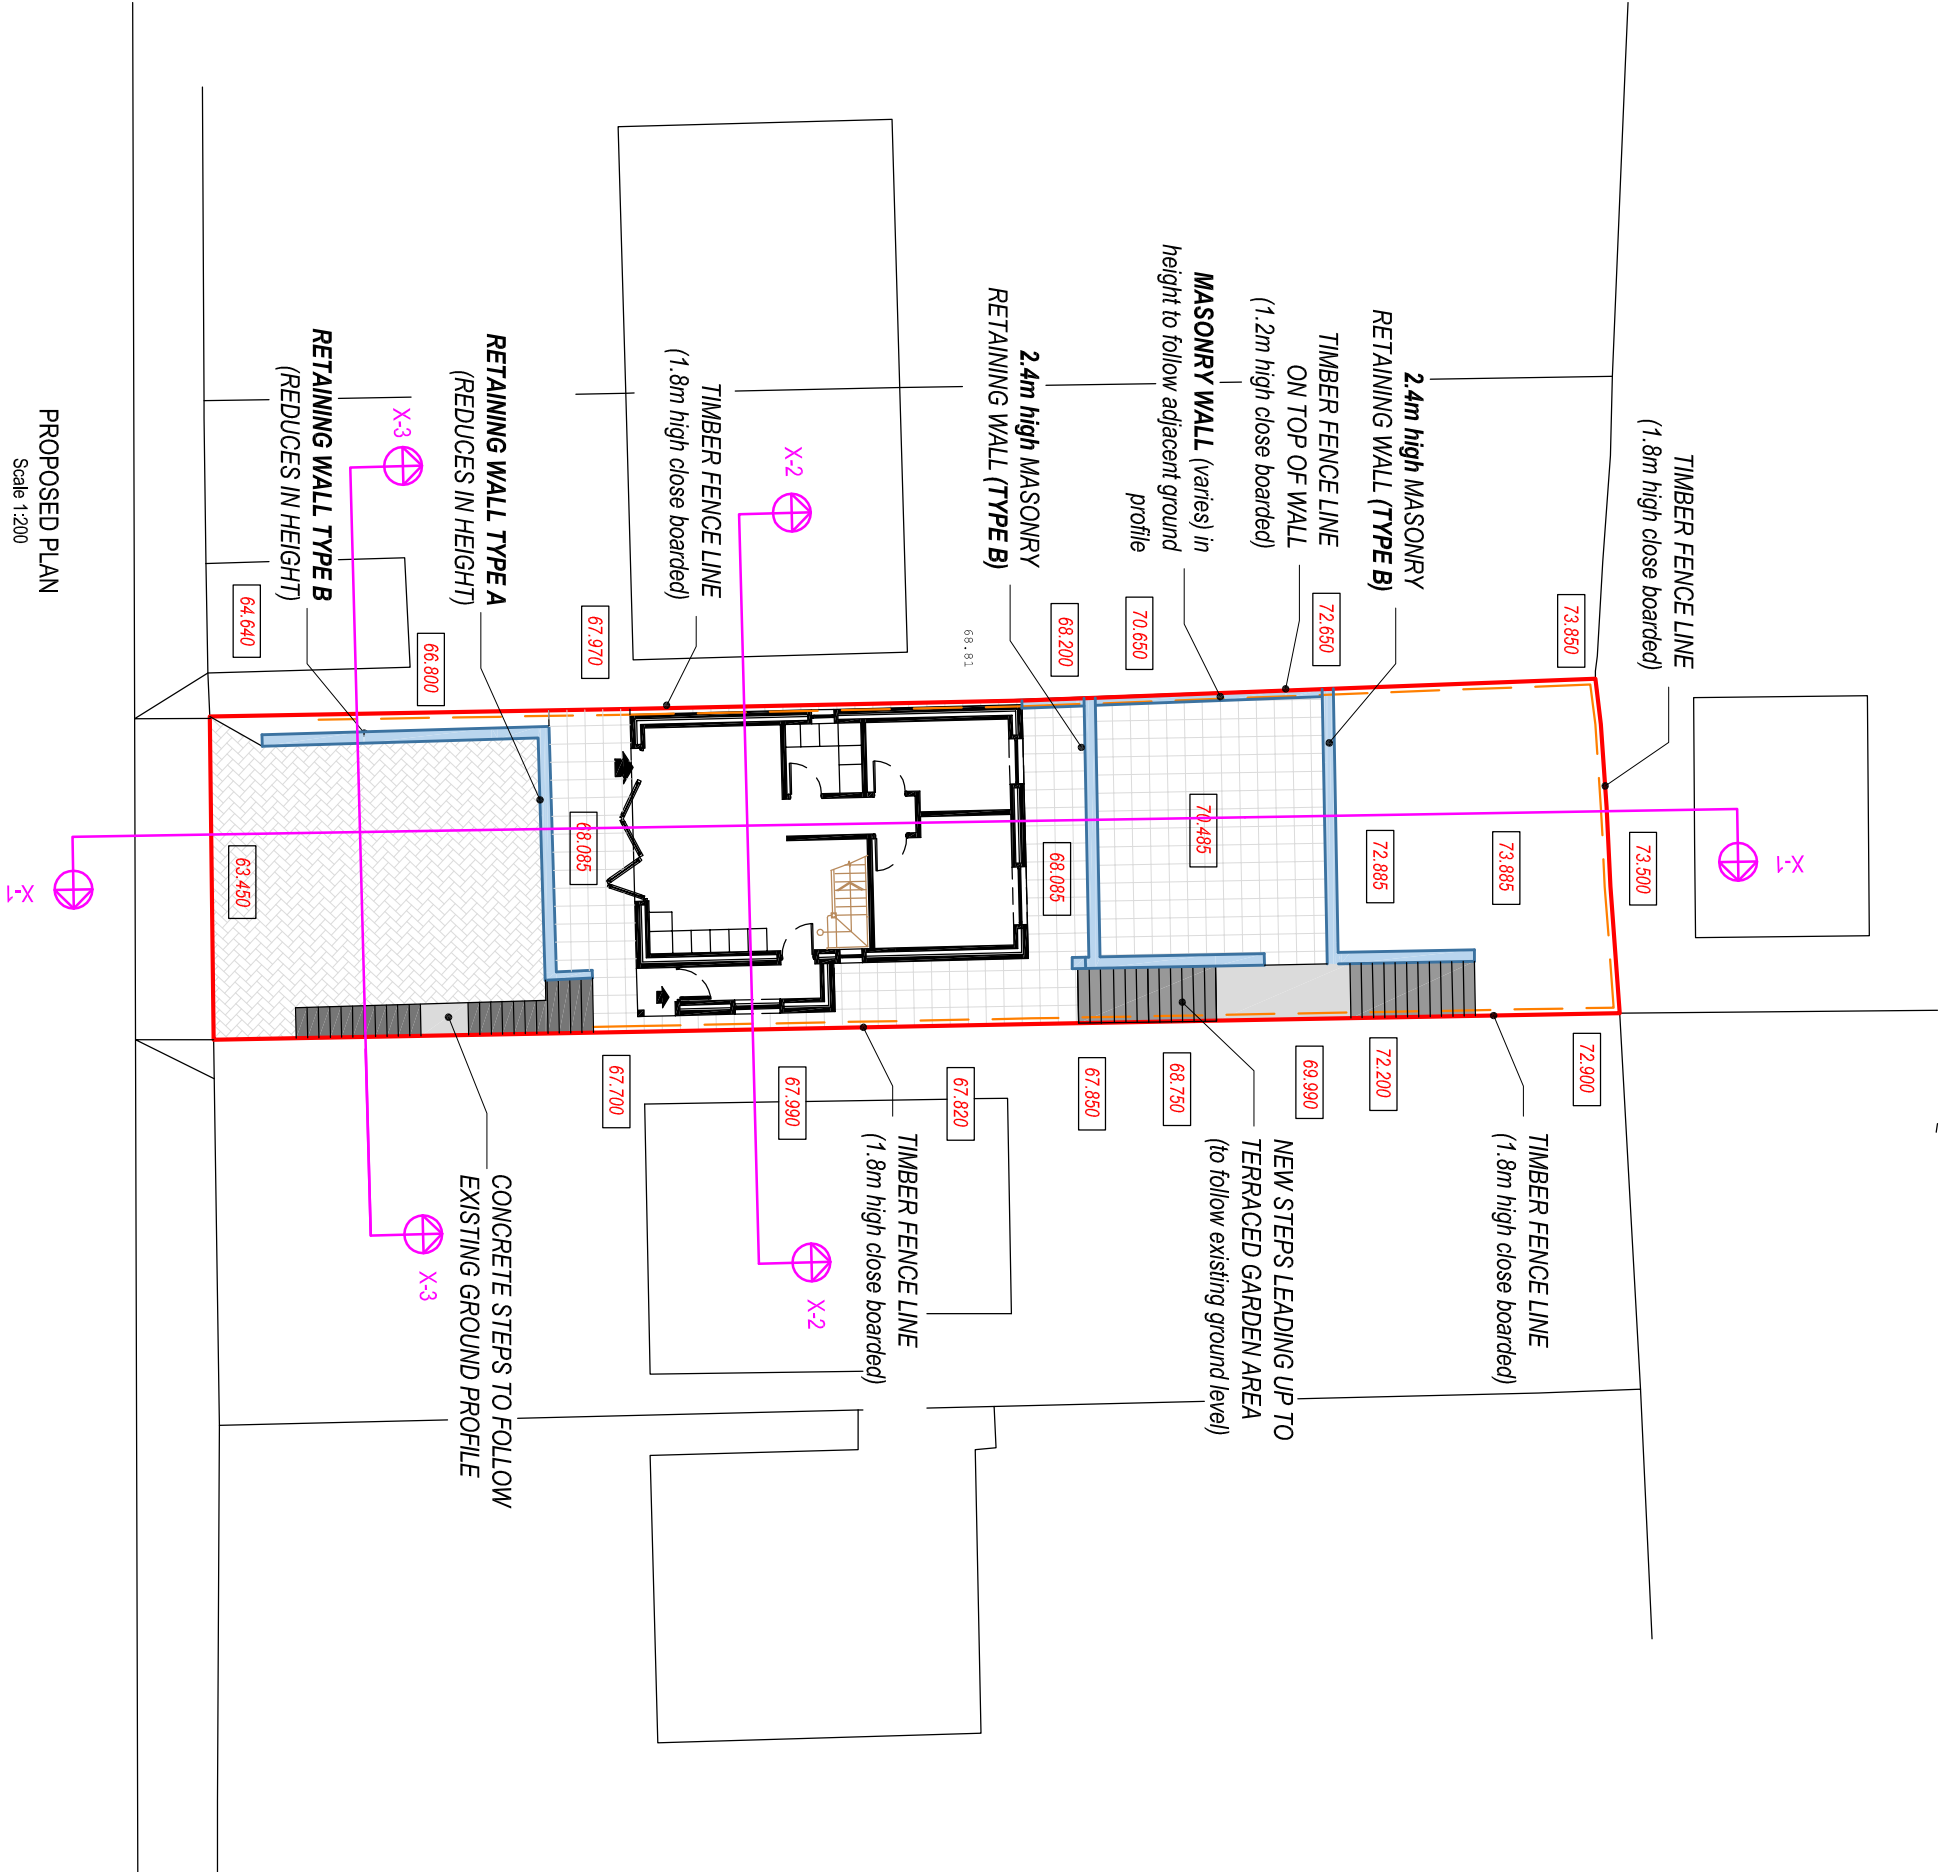

Client:

Mr. Bradley Lewis
54 Lucy Road,
Skewen,
Neath,
SA10 6RR

Project Title:

PROPOSED
DETACHED BUNGALOW
AND CAR PORT

General Notes:

1. Drawings are to be read in conjunction with the Specification and Bill of Materials only.
2. Dimensions are to be taken from the center line of the wall unless otherwise stated.

Drawing Issue:

PLANNING

Drawing Title:

PROPOSED RETAINING WALL PLAN &
DETAILS and BOUNDARY TREATMENT PLAN

Drawing No:

CPD-003

Revision:

A

Date:

02-11-2024

Revised:

12-03-2025

Scale(s):

1:200 / 1:25

Page Size:

A2

Cwm Planning & Design Ltd.

(architectural and Draughting Services)