
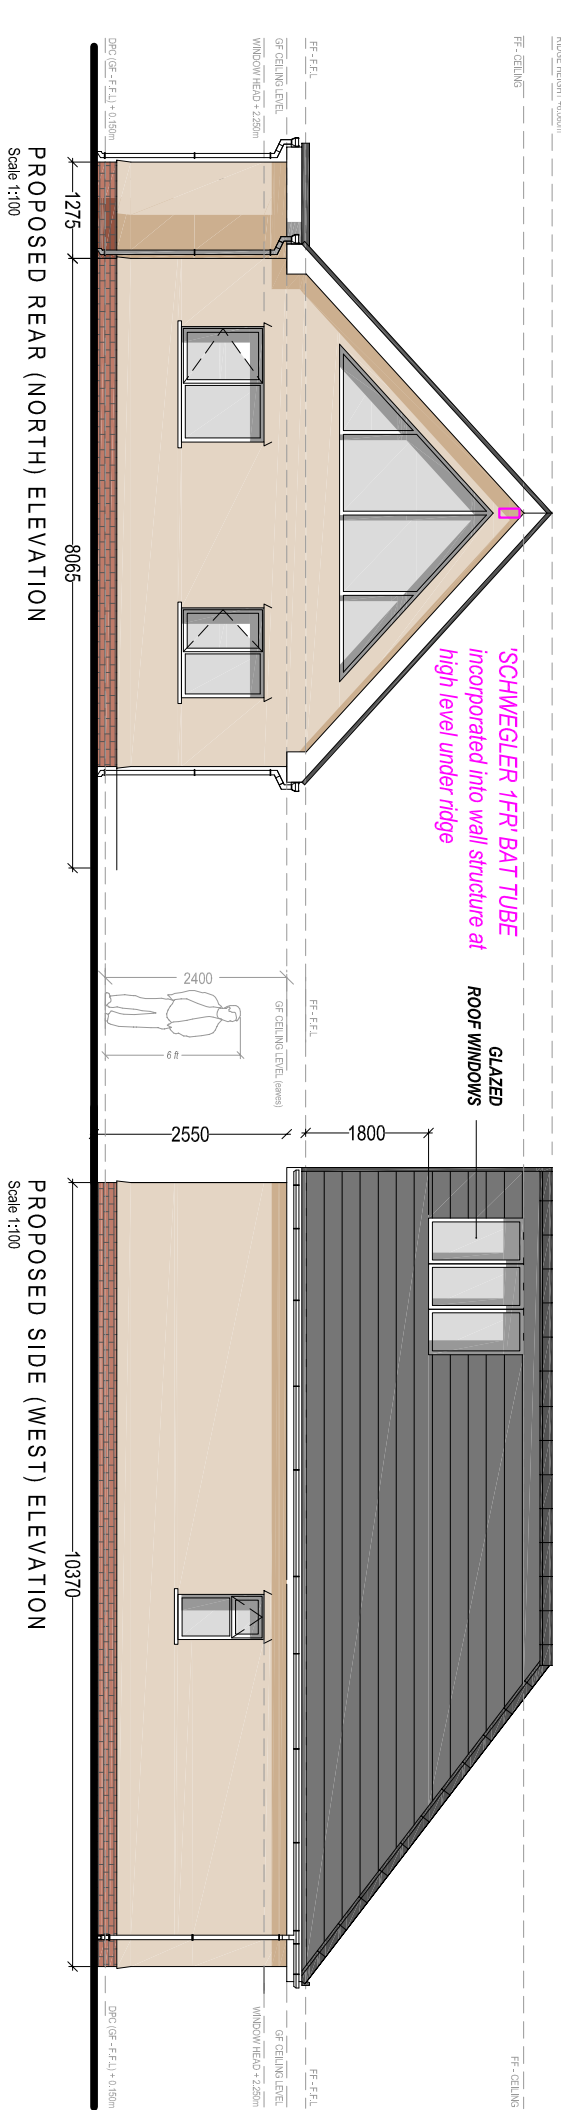


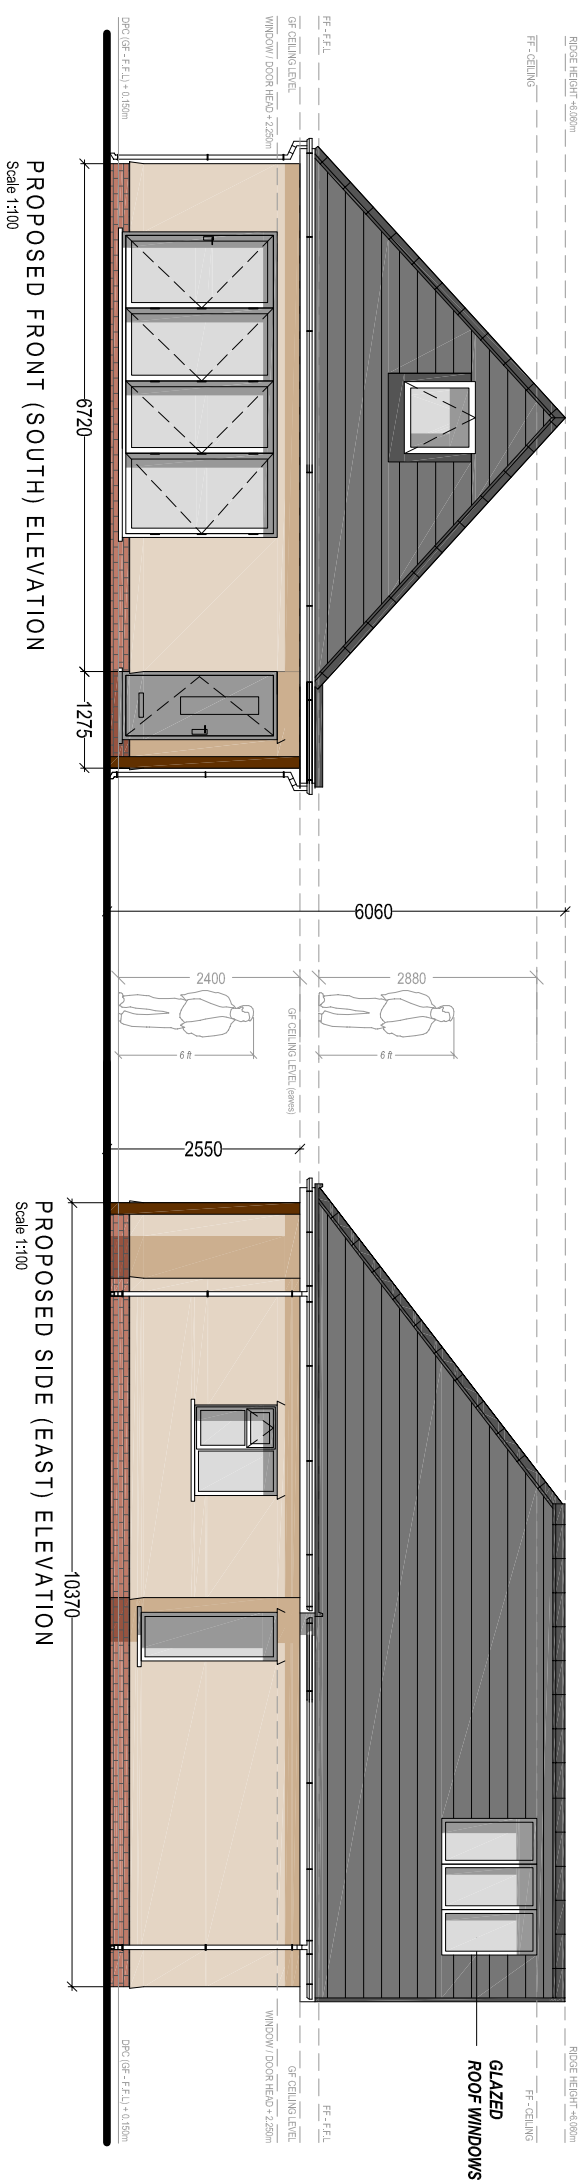

Client:

Mr. Bradley Lewis
54 Lucy Road,
Skewen,
Neath,
SA10 6RR

Project Title:

PROPOSED
DETACHED BUNGALOW
AND GARAGE

General Notes:

1. Draw and scale from this drawing. Take figures as dimensions only.
2. Dimensions are in millimetres unless otherwise stated.

Drawing Issue:

PLANNING

Drawing Title:

PROPOSED ELEVATIONS

Drawing No:	Revision:	Date:	Scale(s):
CPD-004	B	06-08-2023	1:100
Revised:	20-10-2023	Paper Size:	A3



Cwm Planning & Design Ltd.
(architectural and Draughting Services)