




Reproduced from an Ordnance Survey map with the permission of the
Controller of Her Majesty's Stationary Office.
©Crown Copyright. All rights reserved.

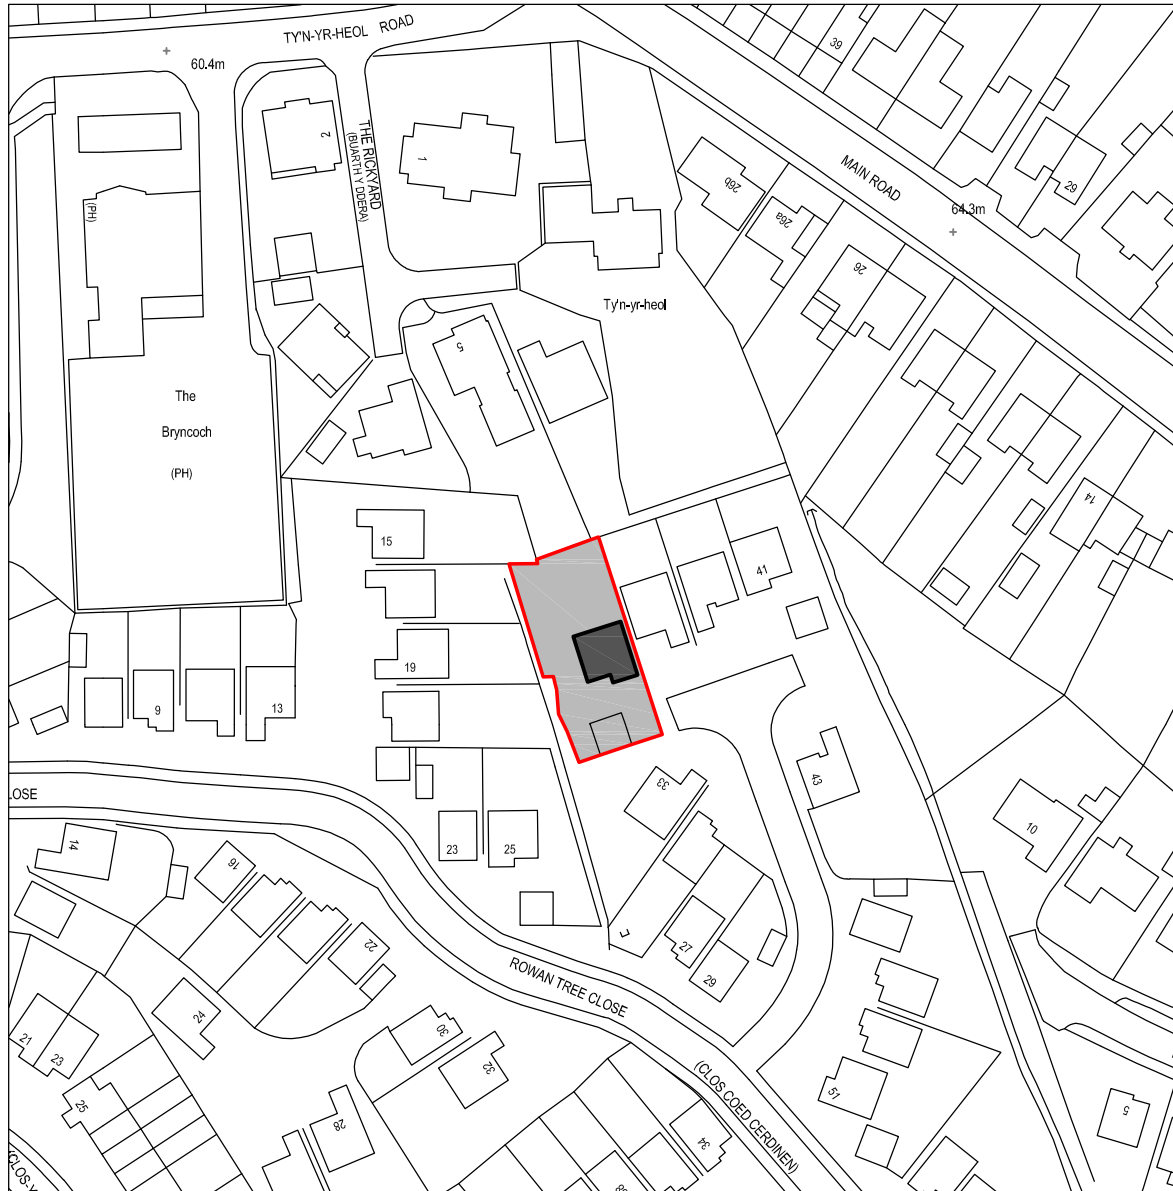

SITE LOCATION PLAN
Scale 1:1250



Cwm Planning & Design Ltd.
(architectural and Draughting Services)

Client:

Mr. L. Treharne & Miss A. Fletcher
35 Rowan Tree Close
Bryncoch
Neath
SA10 7SJ

Project Title:

**PROPOSED SINGLE STOREY
REAR EXTENSION**

General Notes:

1. Do not scale from this drawing, take figured
dimensions only.
2. Dimensions are in millimeters unless otherwise
stated.

Drawing Issue:

**BUILDING
REGULATIONS**

Drawing Title:

SITE LOCATION PLAN

Drawing No: CPD-001

Revision:

Date: 06-03-2024

Revised:

Scale(s): 1:1250

Paper Size: **A4**