


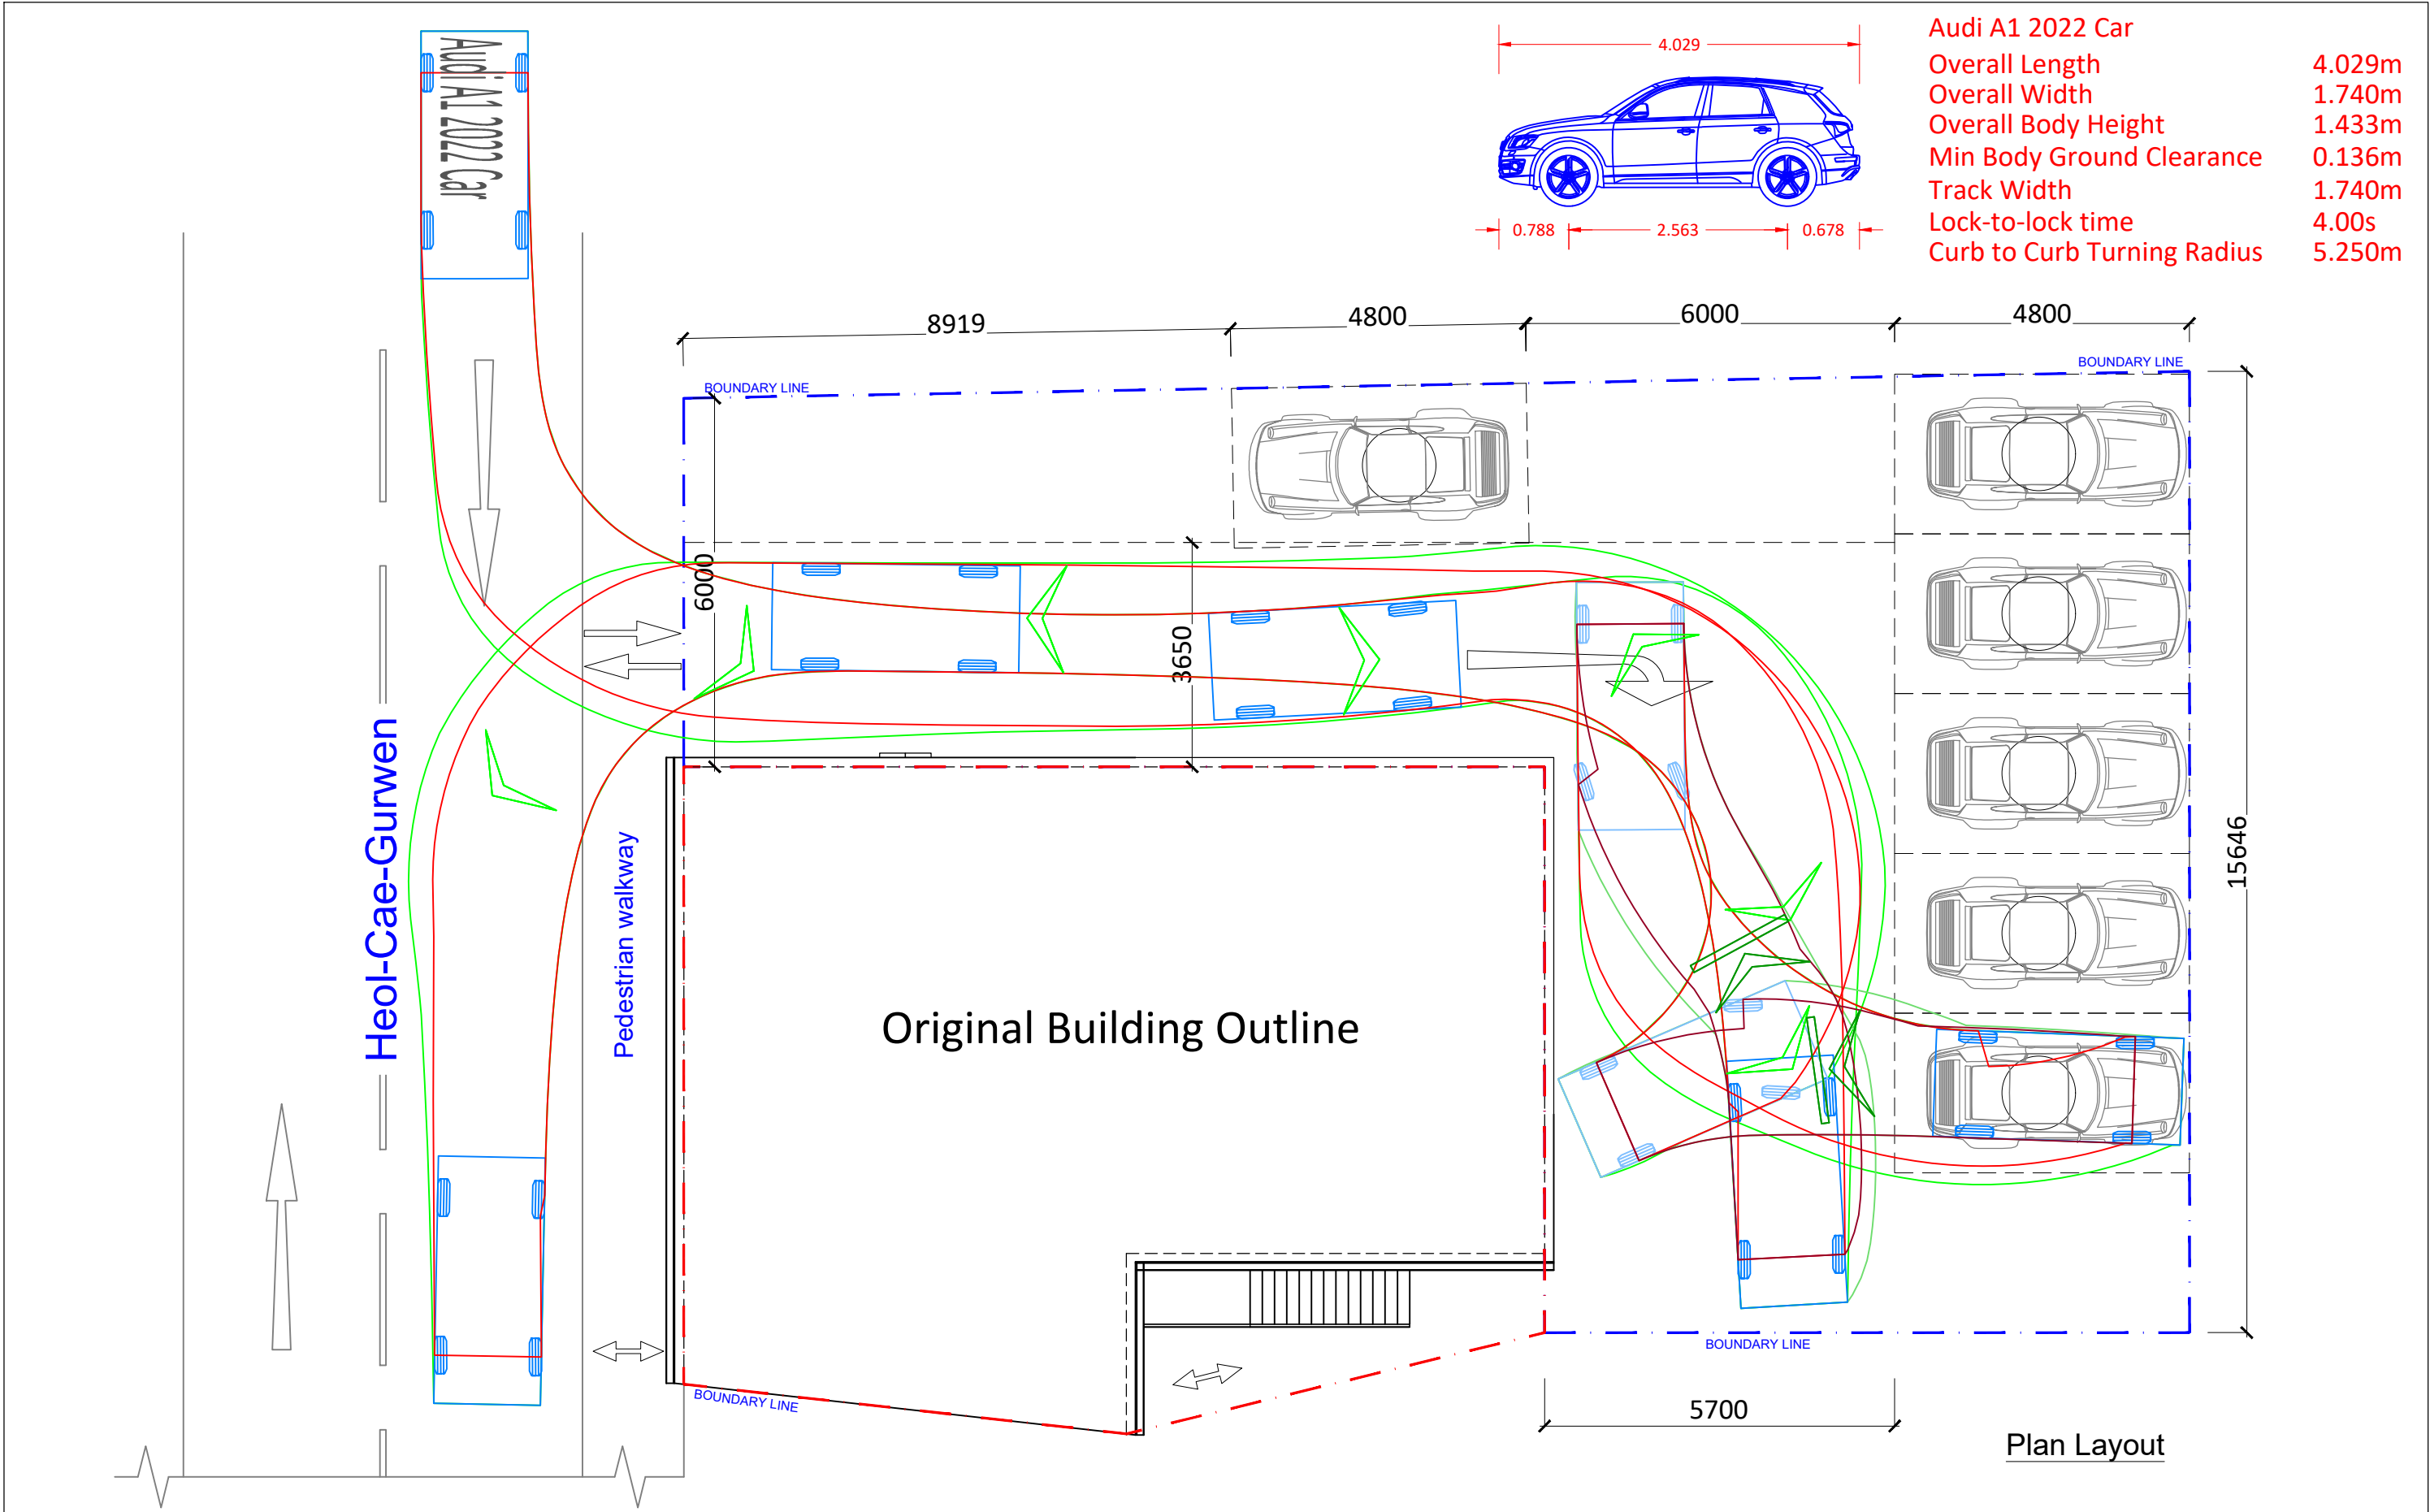

			PROJECT			DRAWING TITLE			1 London Road Slough SL3 7RD Tel: +44-3301332883 Email: uppaldb@gmail.com Web: www.uppaldb.co.uk
			63 Heol Cae Gurwen Gwaun Cae Gurwen Ammanford Neath Port Talbot SA18 1HG			PROPOSED PLAN LAYOUT			
			DRAWING NO.		REV.	0200			