


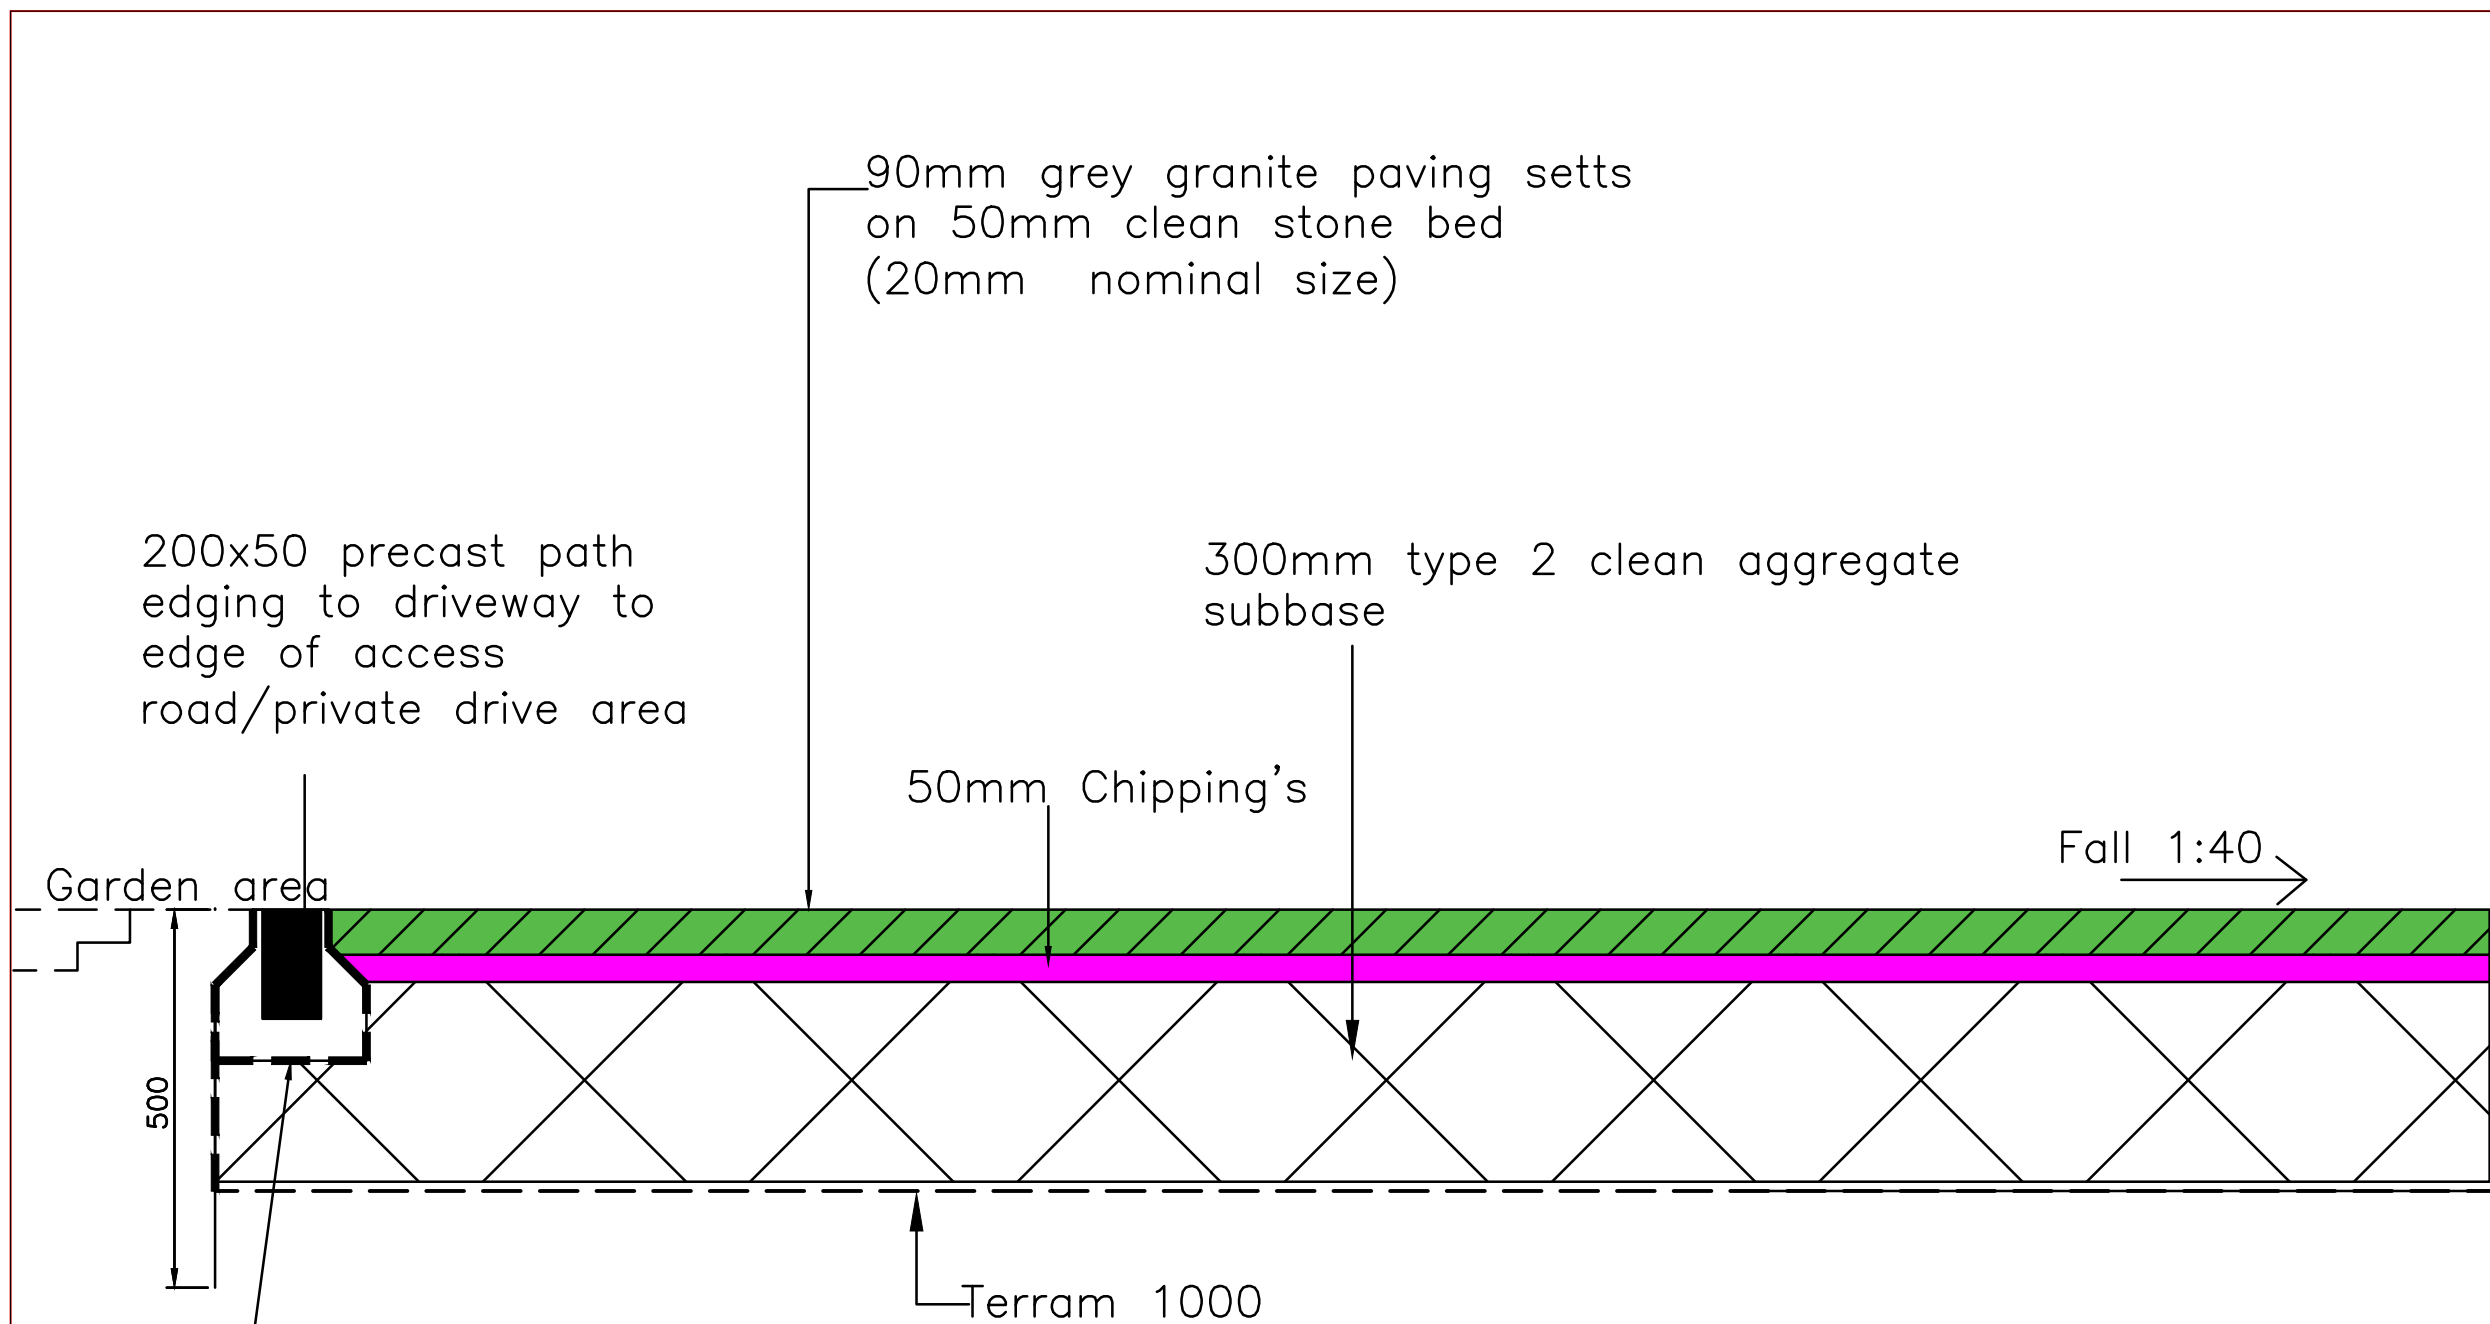

Concrete surround to all precast edgings and aco channels protected by 1200g visqueen impermeable membrane

NOTES

REV	DATE	BY	CHKD
-----	------	----	------

CLIENT
K O'Mahony

PROJECT
Plot 20 Forest Lodge Cwmafan

TITLE
Detail at access off forest lodge

DRAWING ISSUE
SUDS

GENERAL NOTES
A- The scale shown on this drawing only applies to the correct paper size.
B- Do not scale from this drawing take figured dimensions only.
C- Any discrepancies to be reported to ateb consult.
D- Drawings in PDF format are not to scale and are for reference only.

DATE	Jan 2025	PRODUCED BY	E.Peet
SCALE	1:10	CHECKED	
PAPER SIZE	A3	APPROVED	

ateb Consult
42 Gurnos Road
Ystalyfera
Swansea
SA9 2HY
Tel: 01639 849279
Fax: 01639 849984
E-mail: info@atebconsult.co.uk

JOB NUMBER	DRAWING NUMBER	REVISION
23/051	206	