


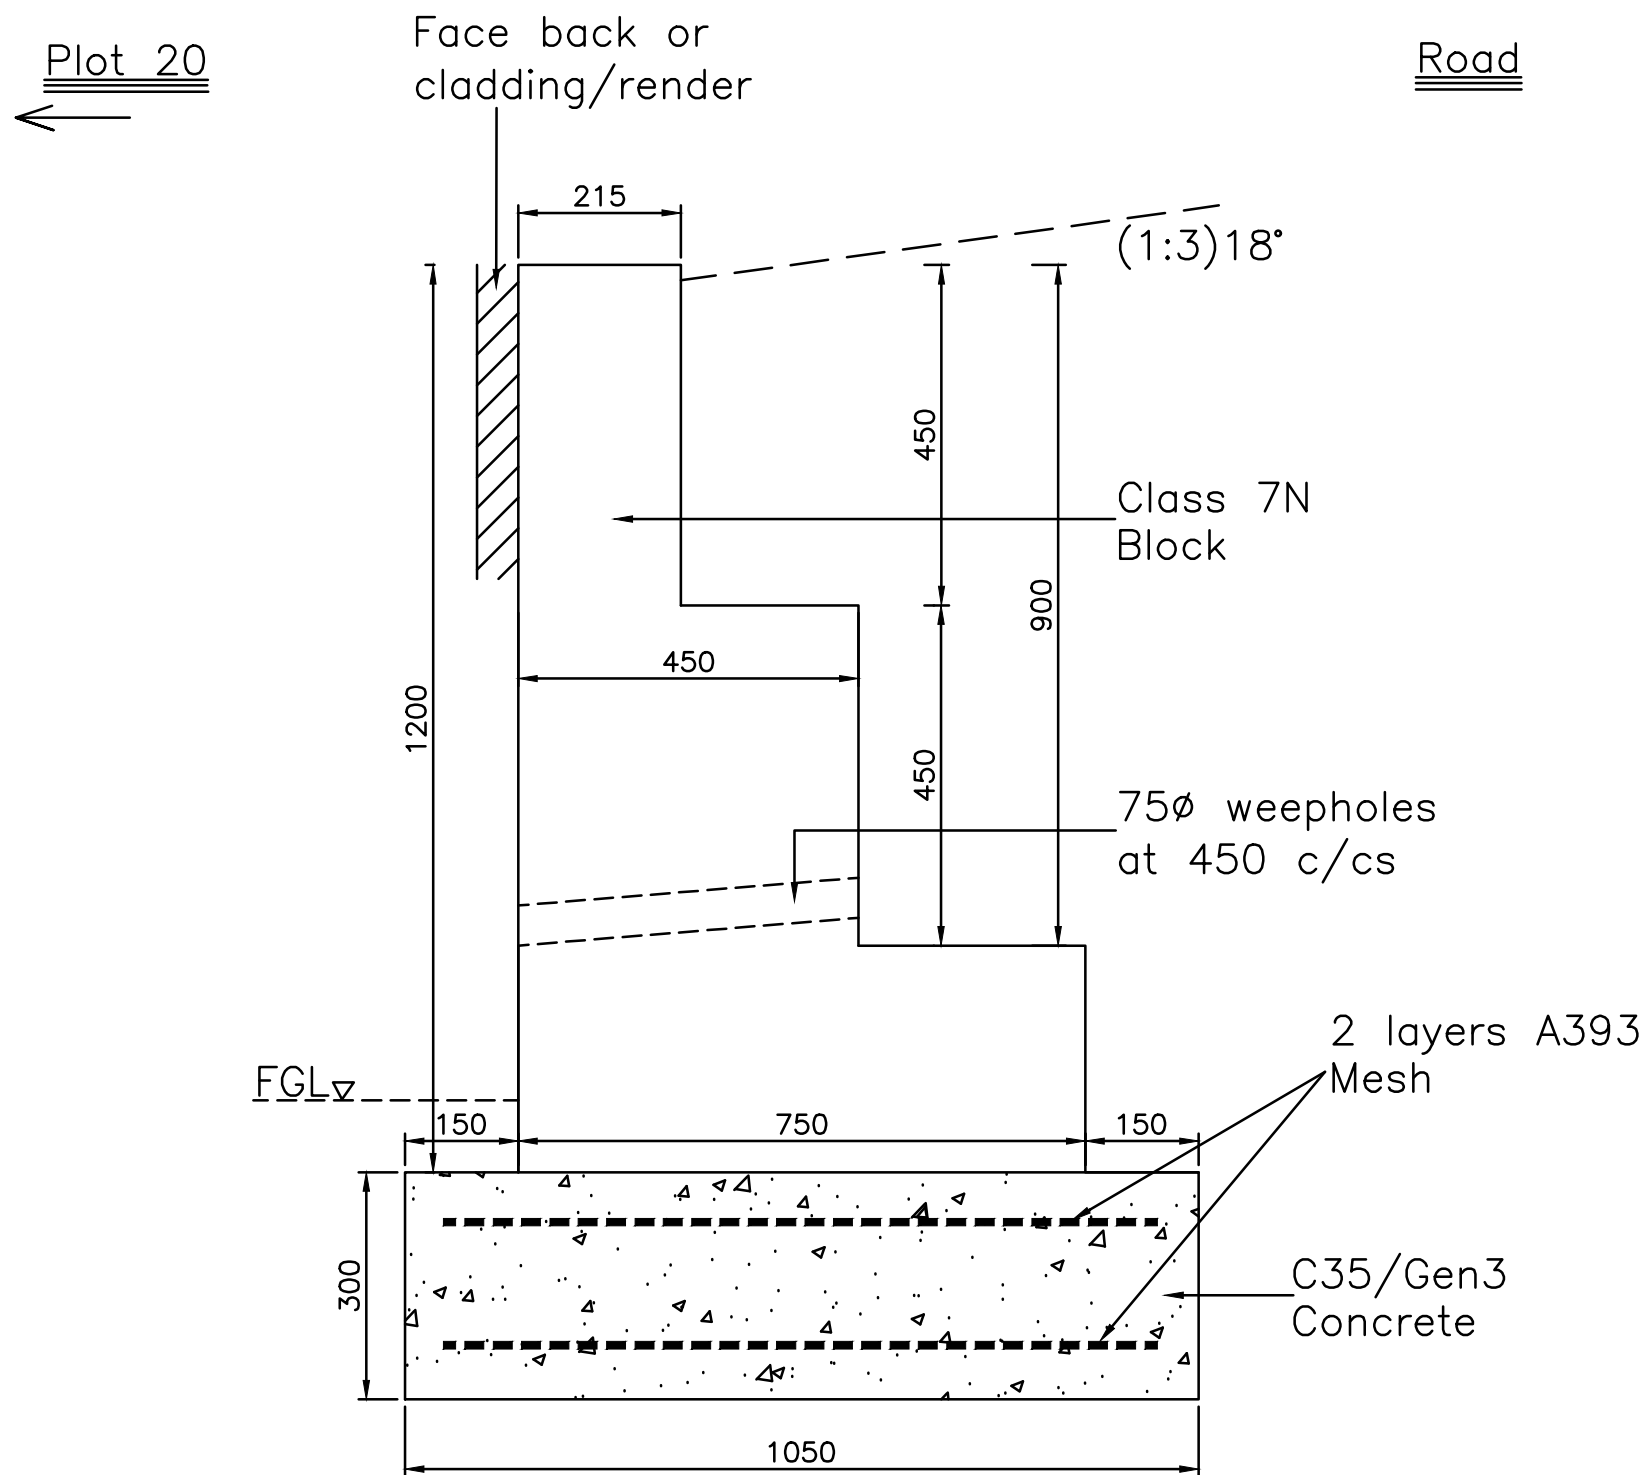

NOTES

REV	DATE	BY	CHKD
-----	------	----	------

CLIENT

K O'Mahony

PROJECT

Plot 20 Forest Lodge
Cwmafan

TITLE

Wall At Plot 20

DRAWING ISSUE

CONSTRUCTION

GENERAL NOTES

A- The scale shown on this drawing only applies to the correct paper size.
B- Do not scale from this drawing take figured dimensions only.
C- Any discrepancies to be reported to ateb consult.
D- Drawings in PDF format are not to scale and are for reference only.

DATE Jan 2025	PRODUCED BY E.Peet
SCALE 1:10	CHECKED
PAPER SIZE A3	APPROVED

ateb Consult

42 Gurnos Road
Ystalyfera
Swansea
SA9 2HY
Tel: 01639 849279
Fax: 01639 849984
E-mail: info@atebconsult.co.uk

JOB NUMBER	DRAWING NUMBER	REVISION
24/051	404	