


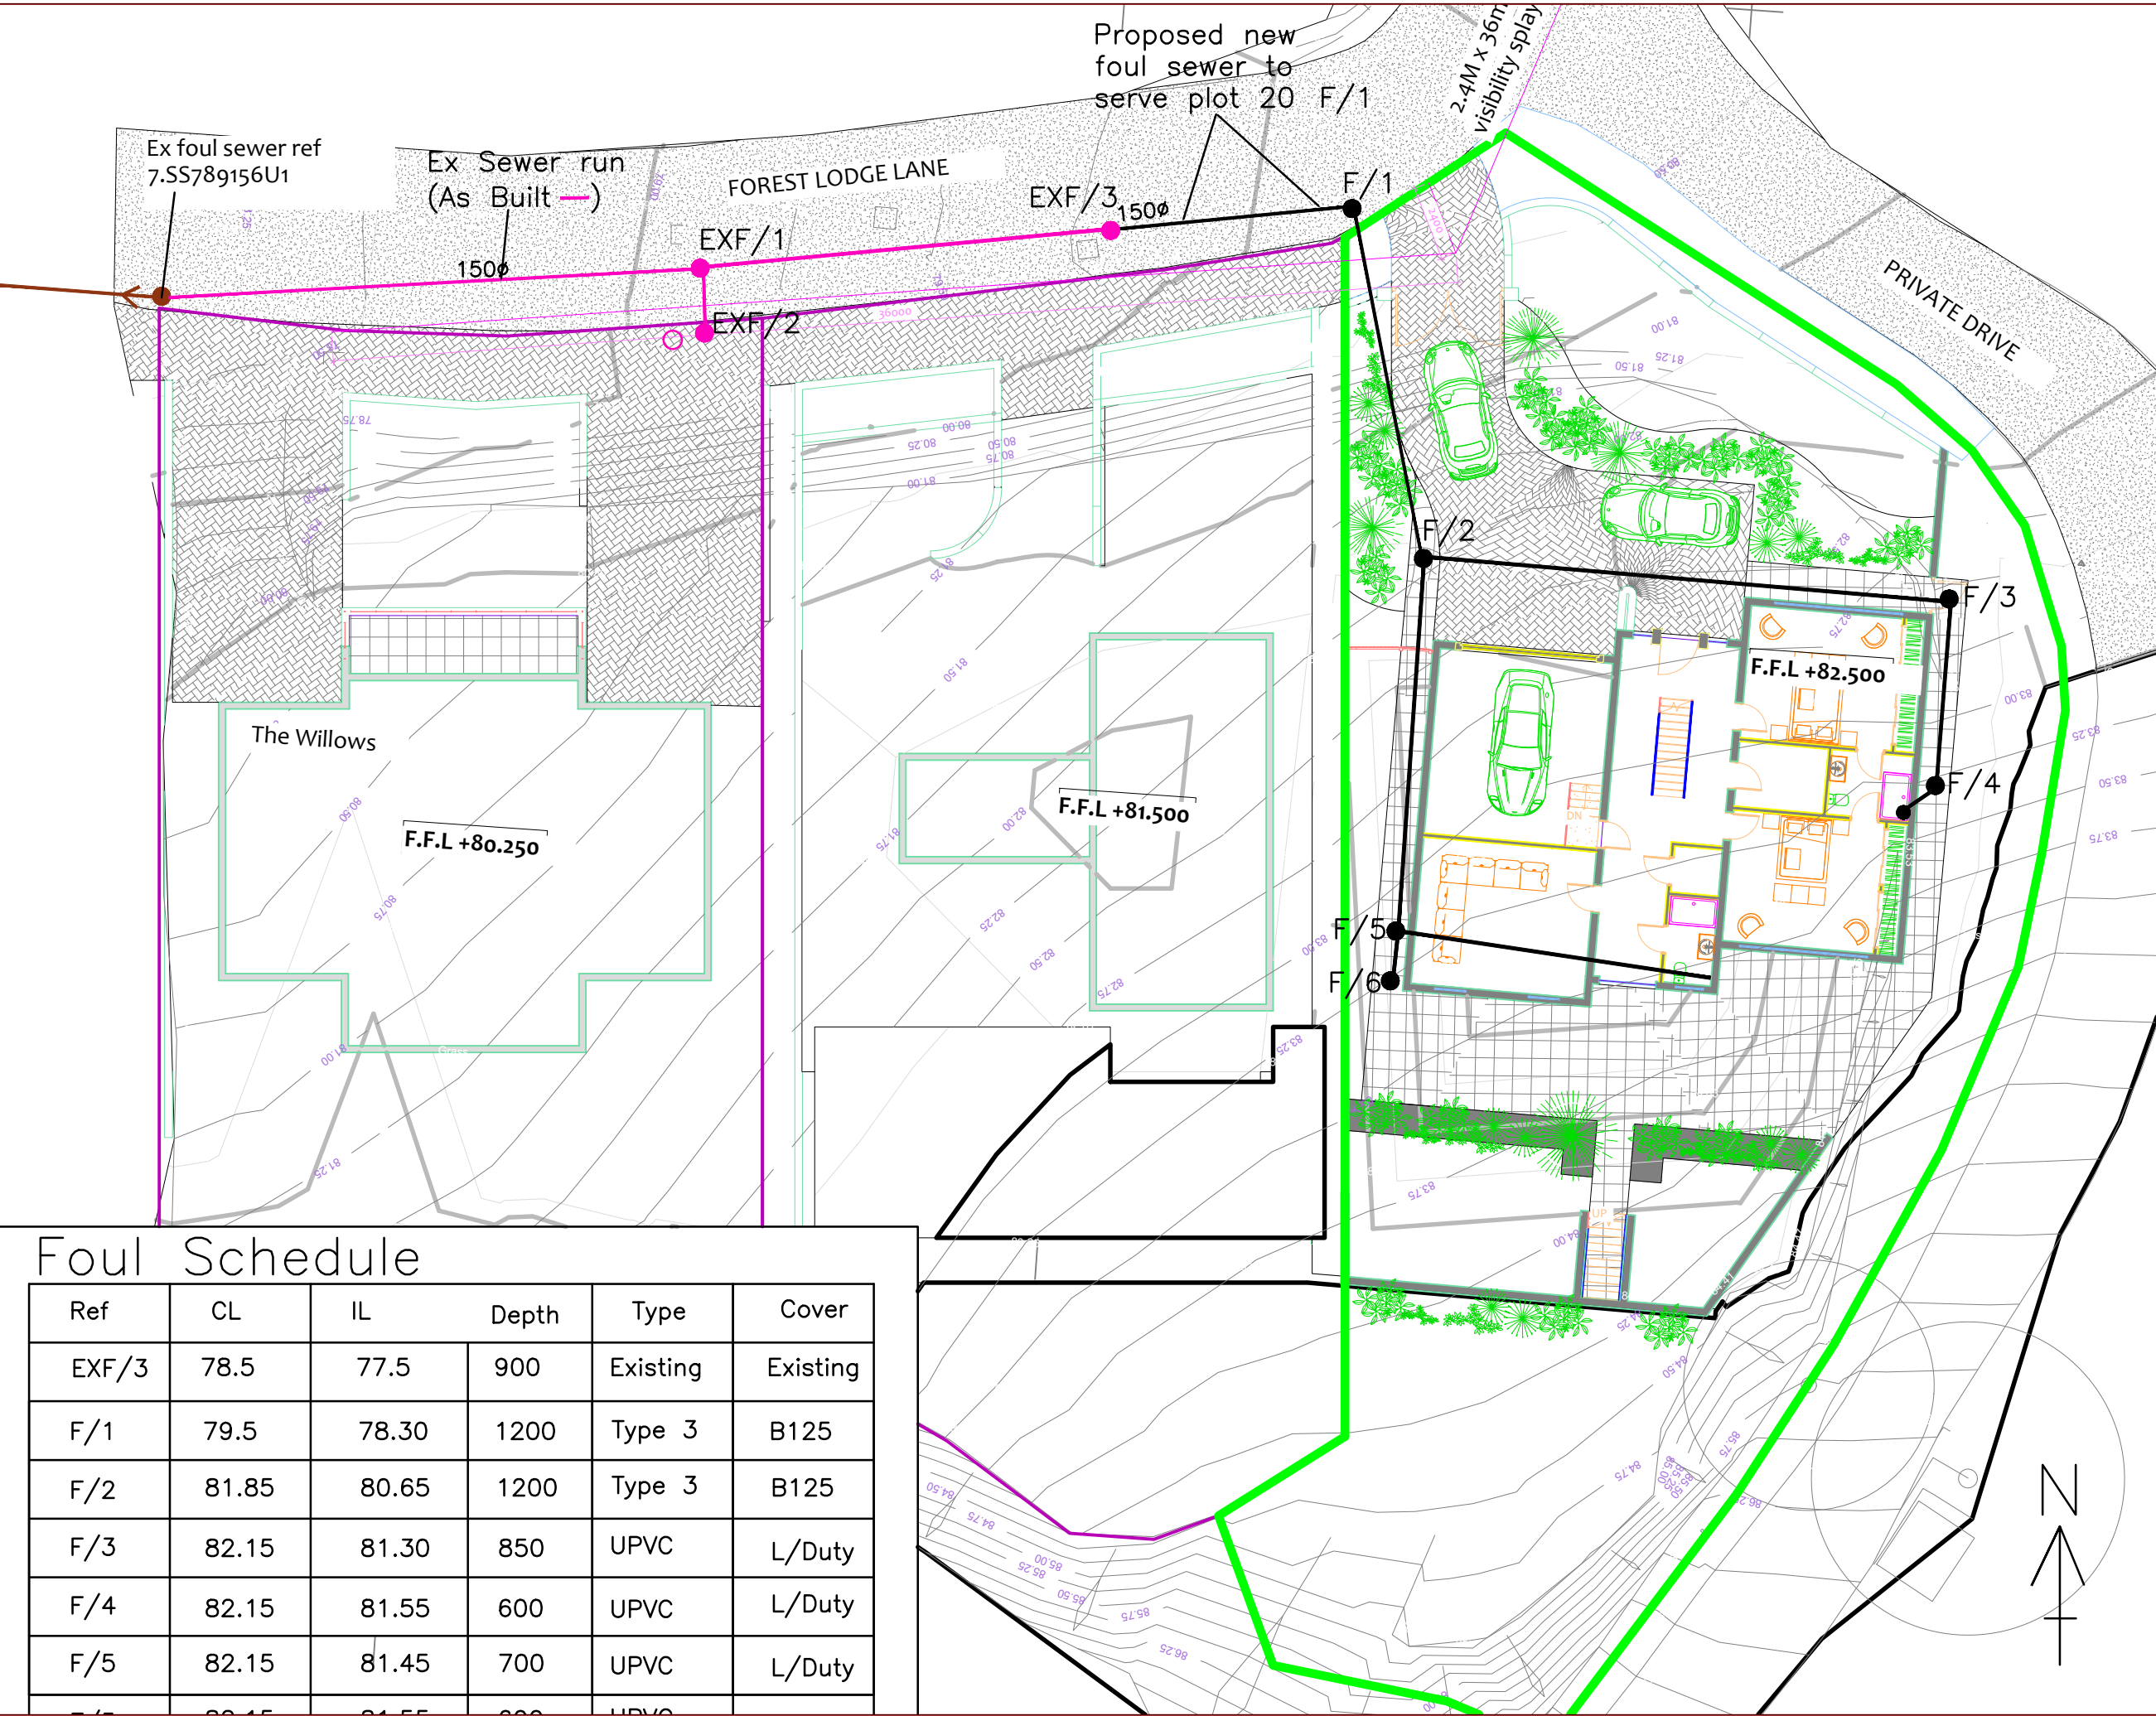

NOTES

- Welsh Water adopted sewer as record plan
- As existing sewers recorded on site
- As proposed S104 sewer from plot 20

A Mar25 Updated EP
REV DATE BY CHKD

CLIENT
K O'Mahony
PROJECT
Plot 20 Forest Lodge Cwmafan

TITLE
Proposed Foul Drainage (Section 104 Plan)

DRAWING ISSUE
CONSTRUCTION

GENERAL NOTES
A- The scale shown on this drawing only applies to the correct paper size.
B- Do not scale from this drawing take figured dimensions only.
C- Any discrepancies to be reported to ateb consult.
D- Drawings in PDF format are not to scale and are for reference only.

DATE Jan 2025 PRODUCED BY E.Peet
SCALE 1:200 CHECKED
PAPER SIZE A3 APPROVED

ateb Consult
42 Gurnos Road
Ystalyfera
Swansea
SA9 2HY
Tel: 01639 849279
Fax: 01639 849984
E-mail: info@atebconsult.co.uk

JOB NUMBER 24/051 DRAWING NUMBER 407 REVISION A

Foul Schedule

Ref	CL	IL	Depth	Type	Cover
EXF/3	78.5	77.5	900	Existing	Existing
F/1	79.5	78.30	1200	Type 3	B125
F/2	81.85	80.65	1200	Type 3	B125
F/3	82.15	81.30	850	UPVC	L/Duty
F/4	82.15	81.55	600	UPVC	L/Duty
F/5	82.15	81.45	700	UPVC	L/Duty