


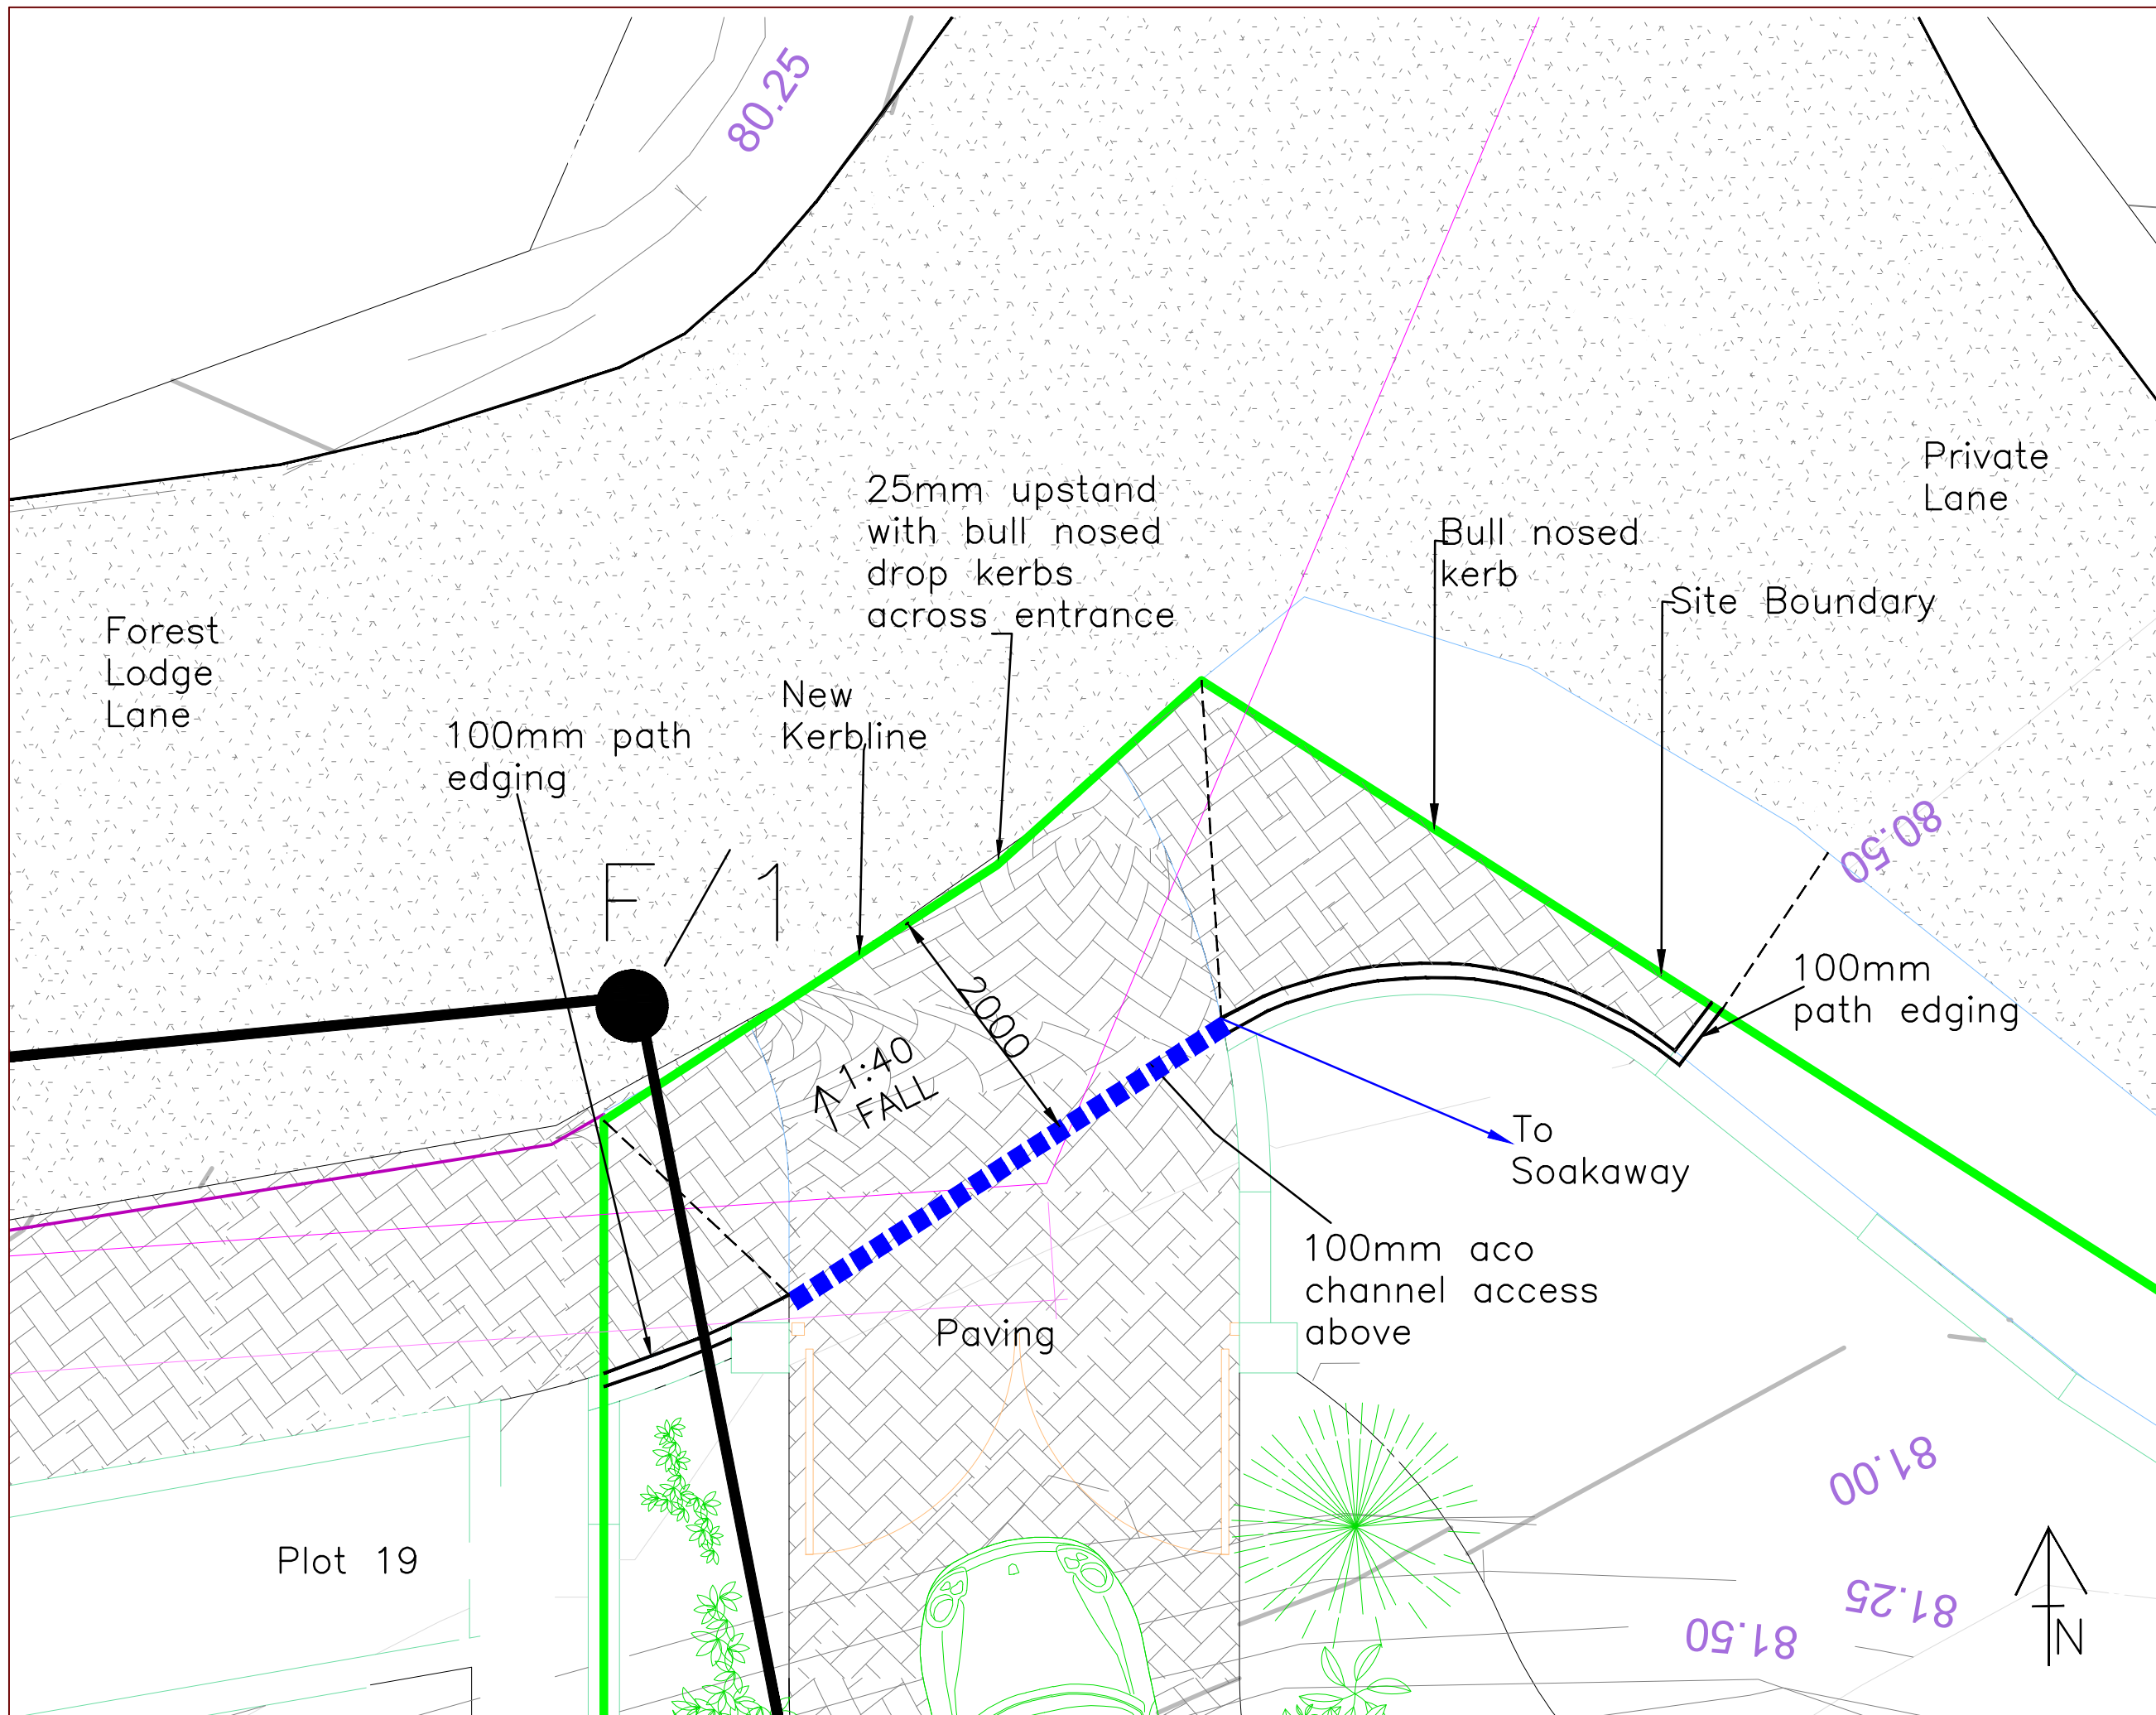

## NOTES

### Key

Grey Granite Sets

Site Boundary

Aco

| REV | DATE | BY | CHKD |
|-----|------|----|------|
|-----|------|----|------|

### CLIENT

K O'Mahony

### PROJECT

Plot 20 Forest Lodge Cwmafan

### TITLE

External Works Along Forest Lodge Lane

### DRAWING ISSUE

CONSTRUCTION

### GENERAL NOTES

A- The scale shown on this drawing only applies to the correct paper size.  
B- Do not scale from this drawing take figured dimensions only.  
C- Any discrepancies to be reported to ateb consult.  
D- Drawings in PDF format are not to scale and are for reference only.

DATE March 2025

PRODUCED BY E.Peet

SCALE 1:50

CHECKED

PAPER SIZE A3

APPROVED

**ateb Consult**

42 Gurnos Road

Ystalyfera

Swansea

SA9 2HY

Tel: 01639 849279

Fax: 01639 849984

E-mail: [info@atebconsult.co.uk](mailto:info@atebconsult.co.uk)

| JOB NUMBER | DRAWING NUMBER | REVISION |
|------------|----------------|----------|
| 24/051     | 410            |          |