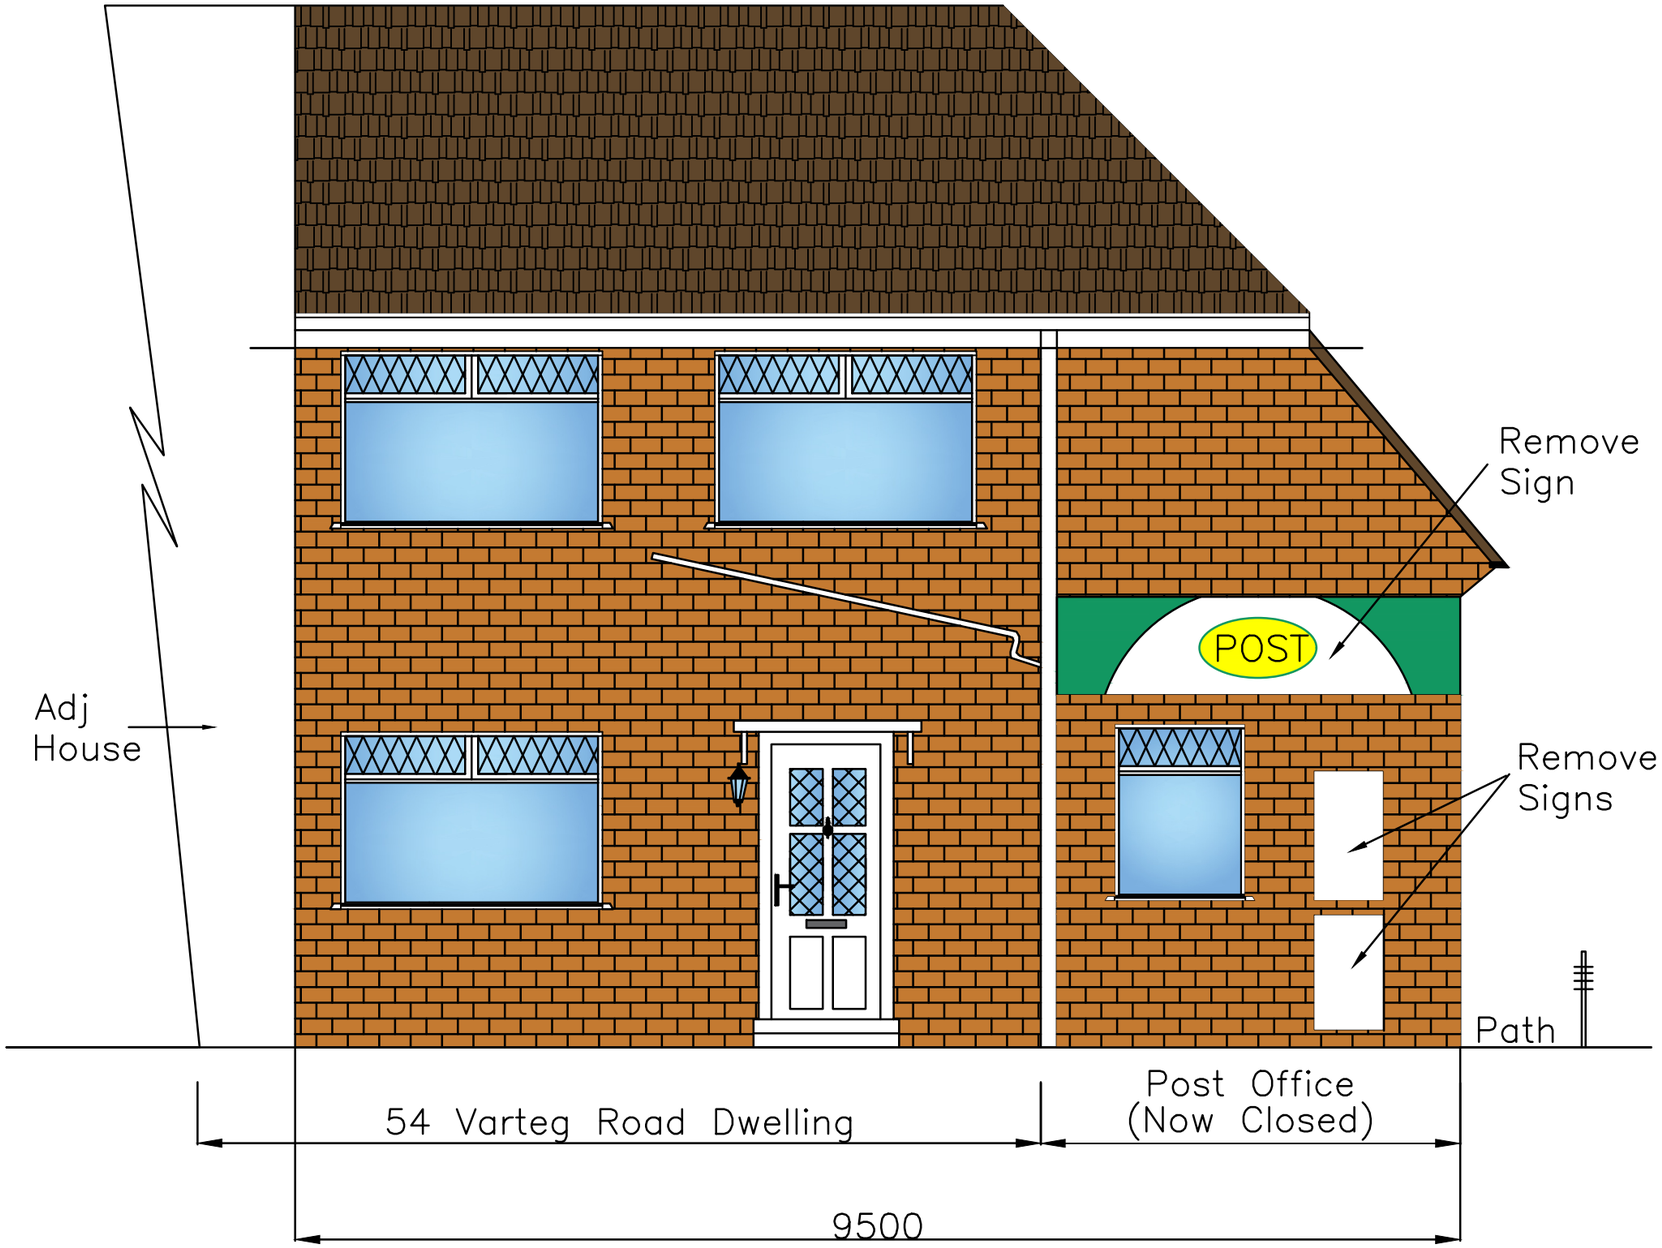

NOTES

REV	DATE		BY	CHKD

CLIENT
Beryl Jones

PROJECT
Proposed Remodeling Of
Post Office To Lounge Area
54 Varteg Road Ystalyfera

TITLE
Existing Front Elevation

DRAWING ISSUE
PLANNING

GENERAL NOTES
A– The scale shown on this drawing only applies to the correct paper size.
B– Do not scale from this drawing take figured dimensions only.
C– Any discrepancies to be reported to *ateb* consult.
D– Drawings in PDF format are not to scale and are for reference only.

DATE 29/01/25	PRODUCED BY E.Peet
SCALE 1:50	CHECKED
PAPER SIZE A3	APPROVED

BETA
Bryn Eglwys
27 Commercial Street
Ystalyfera
Tel: 01639 849279
Fax: 01639 849984
E-mail: office@beta.cymru

JOB NUMBER	DRAWING NUMBER	REVISION
24/066	102	