
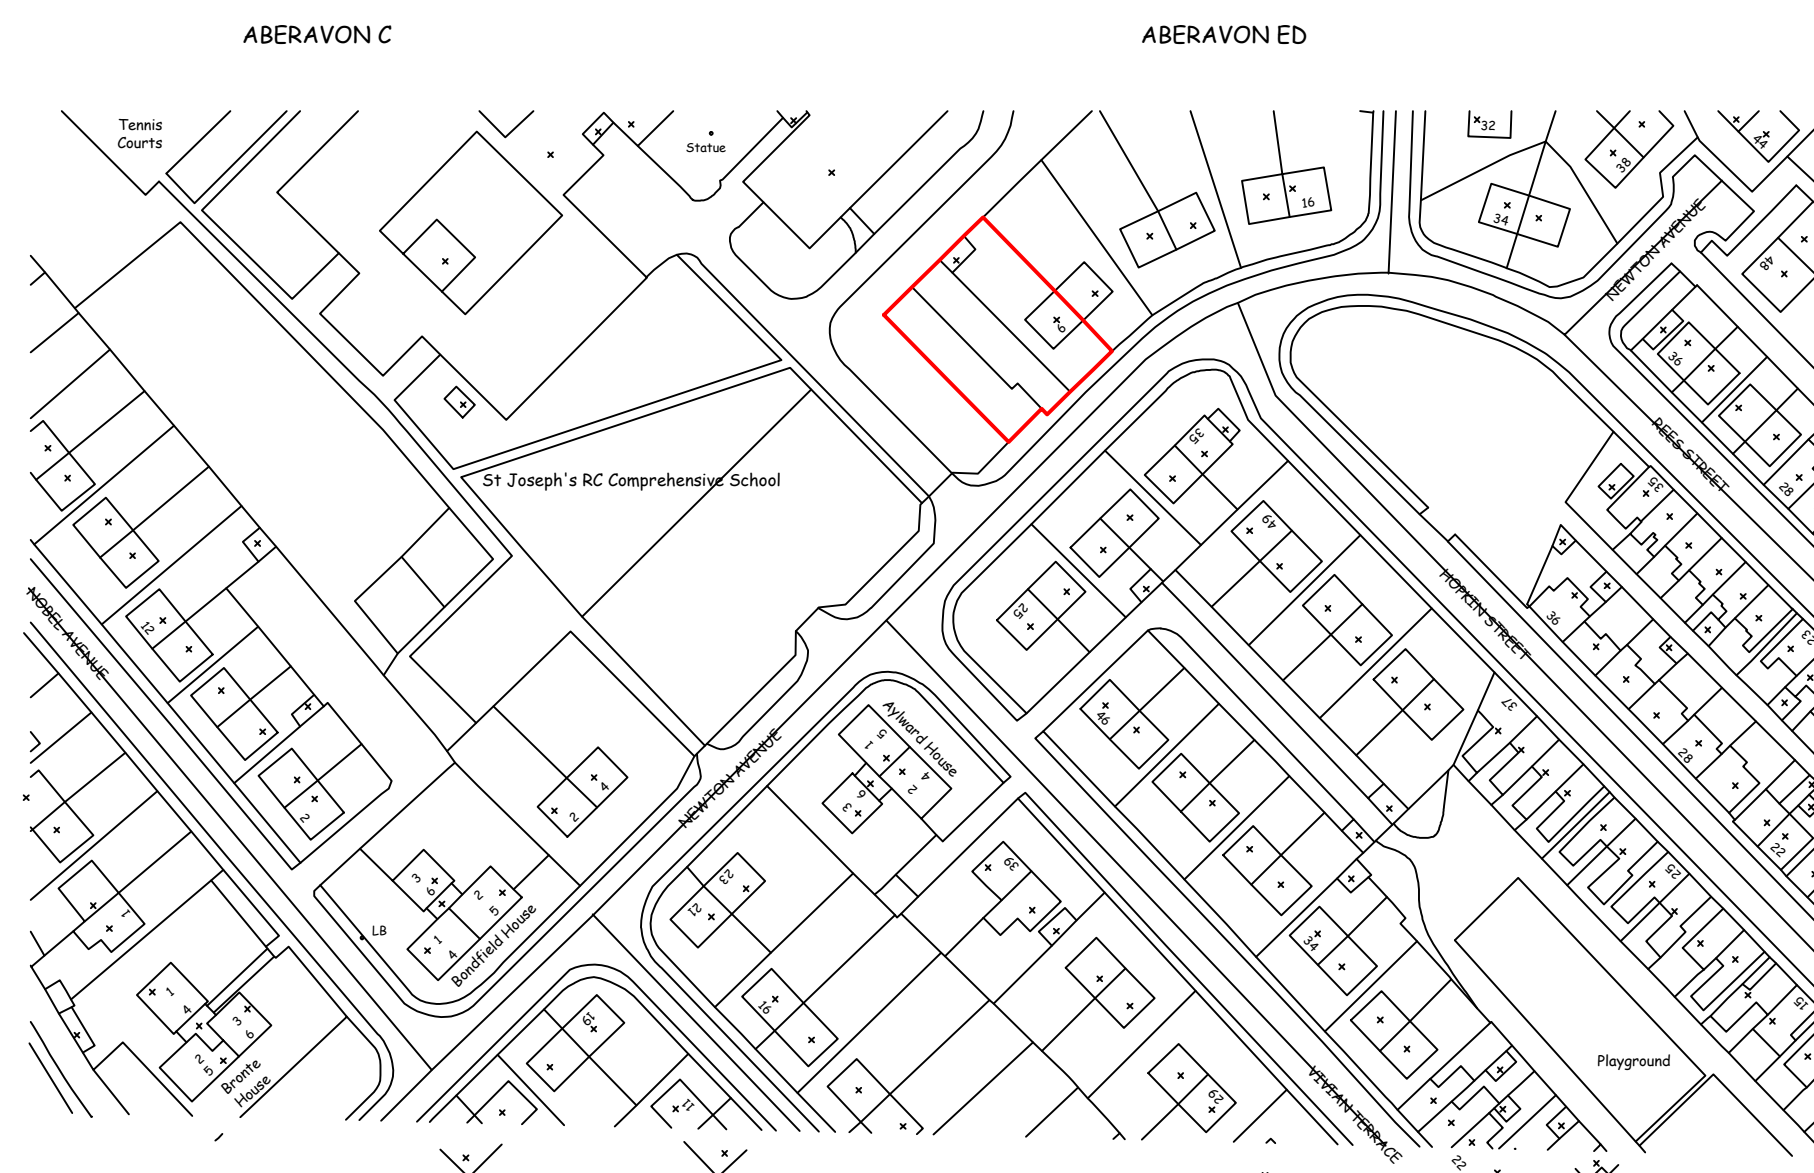


LOCATION PLAN 1:1250

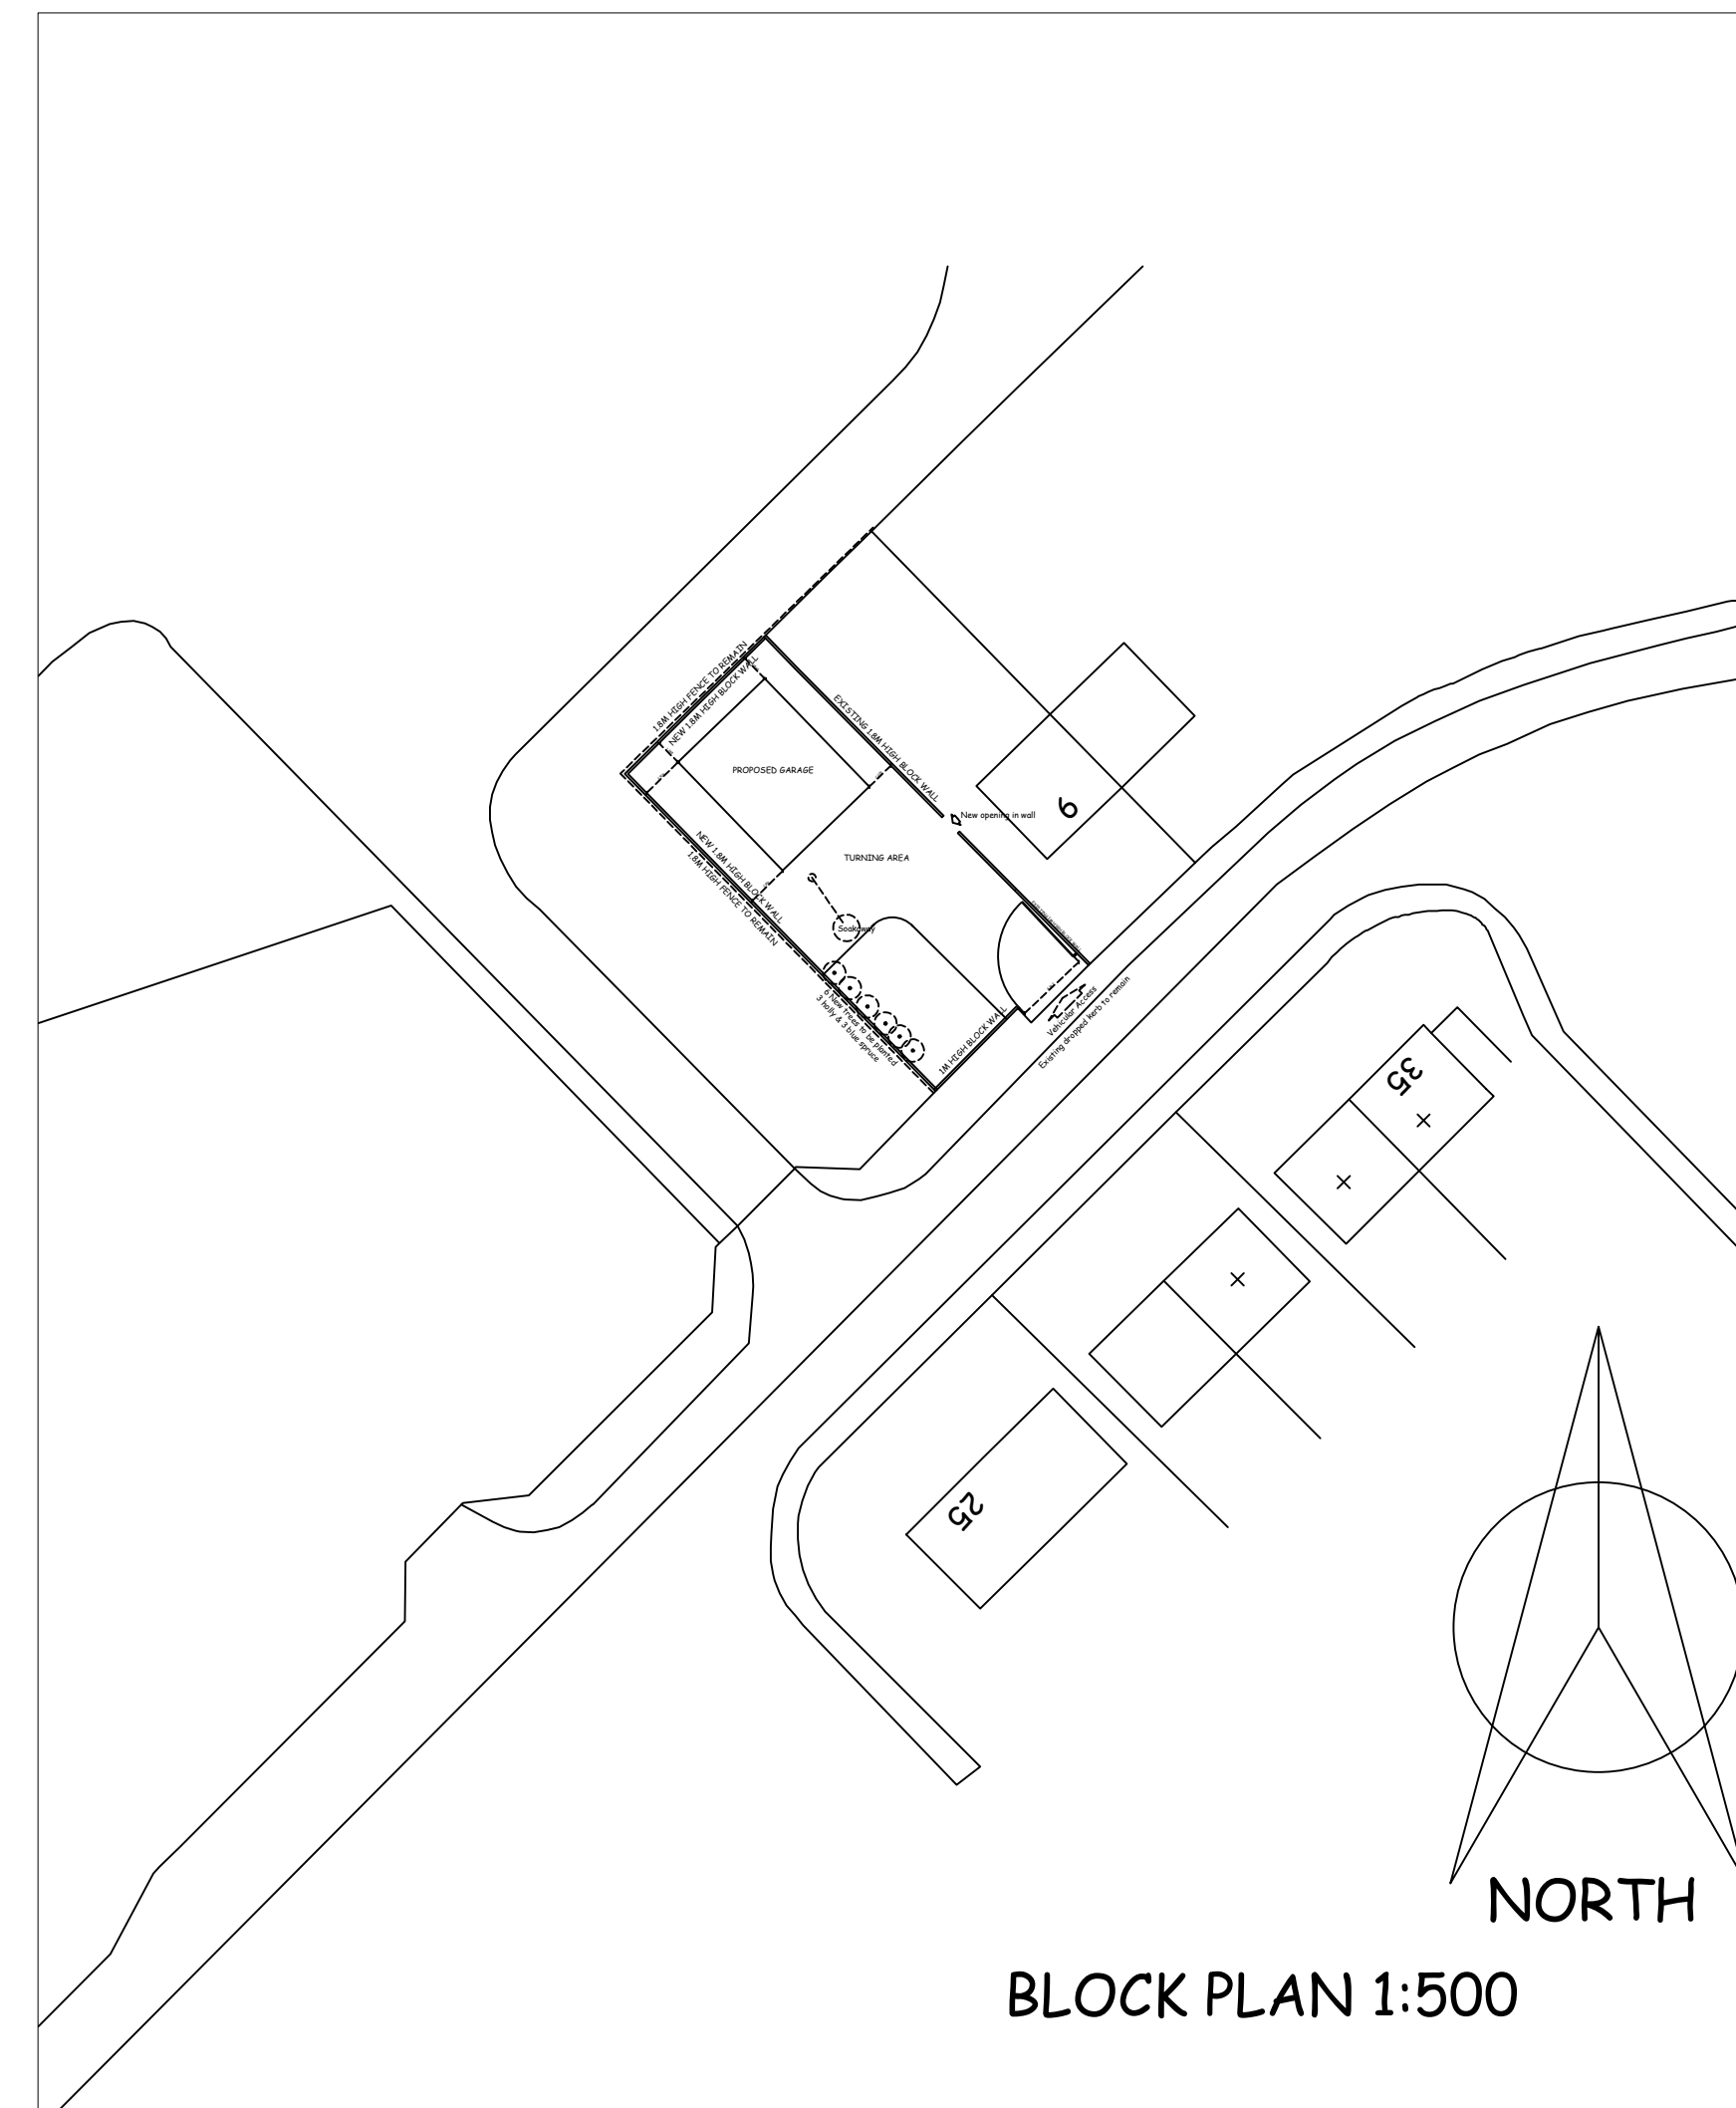

General Notes

No.	Revision/Issue	Date

Firm Name and Address

Project Name and Address

LOCATION &
BLOCK PLAN
6 NEWTON AVE
PORT TALBOT

Project	ED	Sheet
Date	10-03-25	
Scale	1:1250 / 500	