




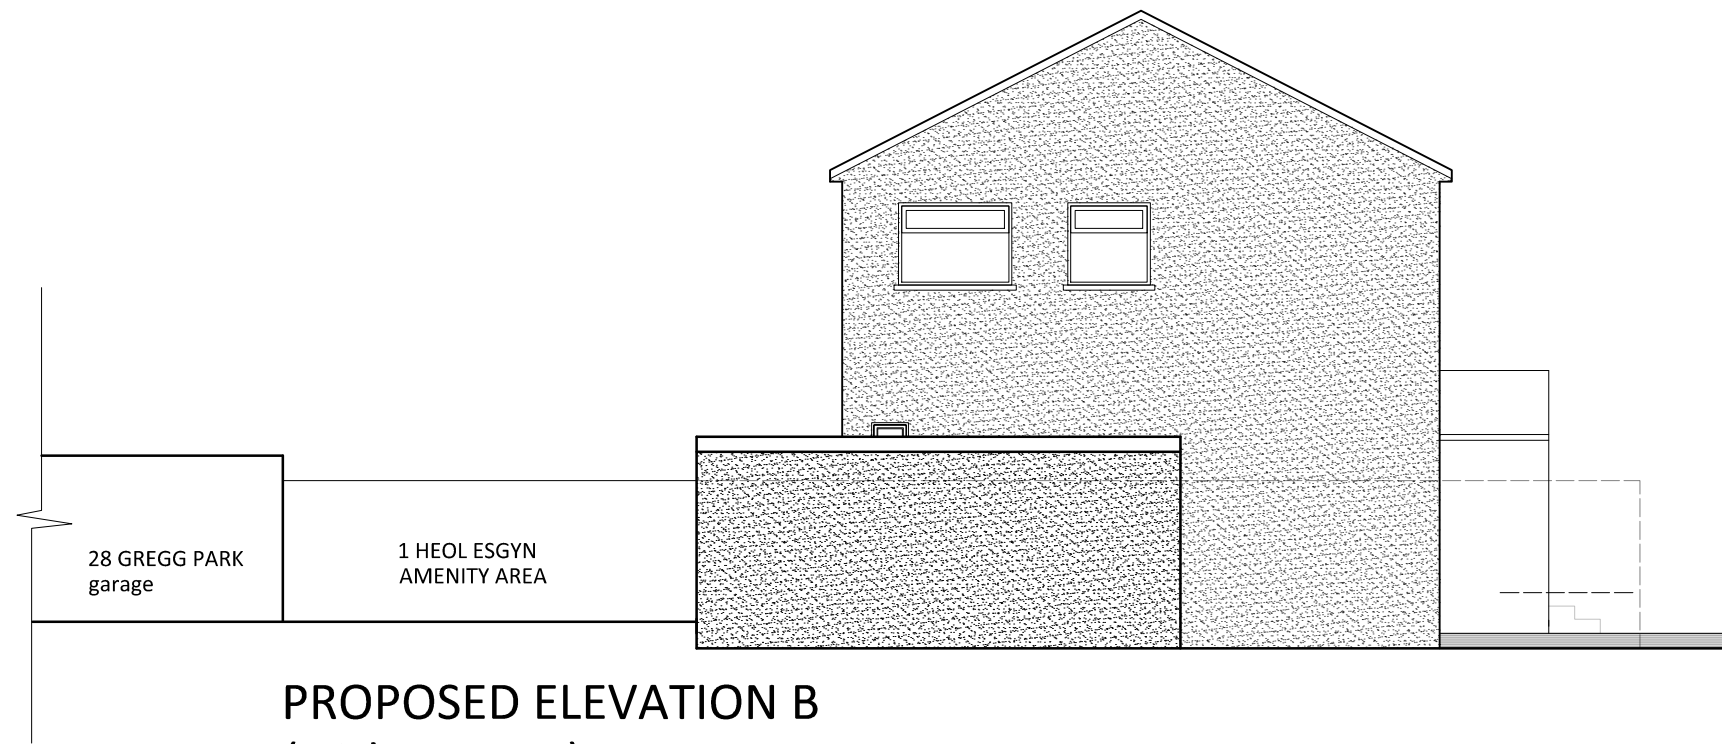

PROPOSED ELEVATION B
(with garage)

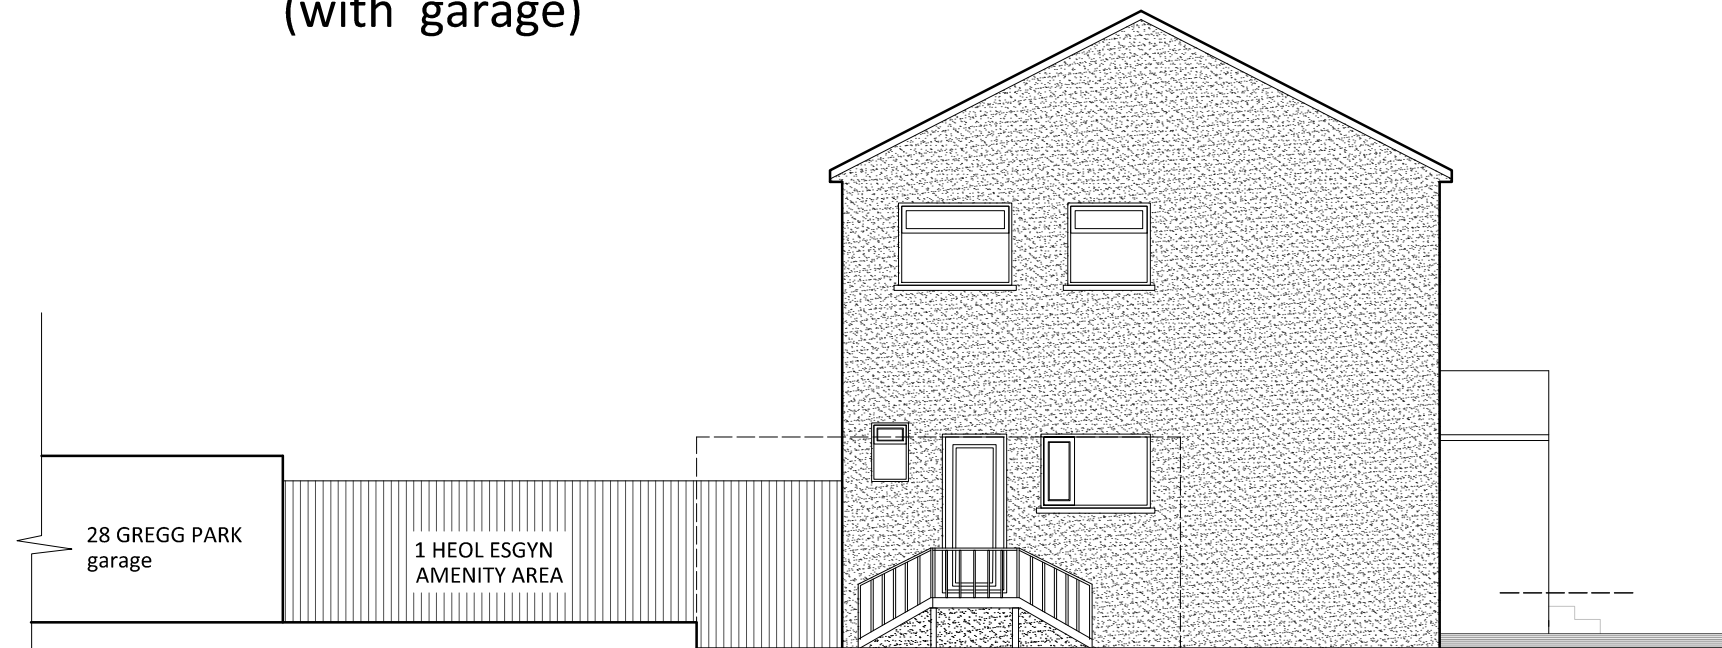

PROPOSED ELEVATION B

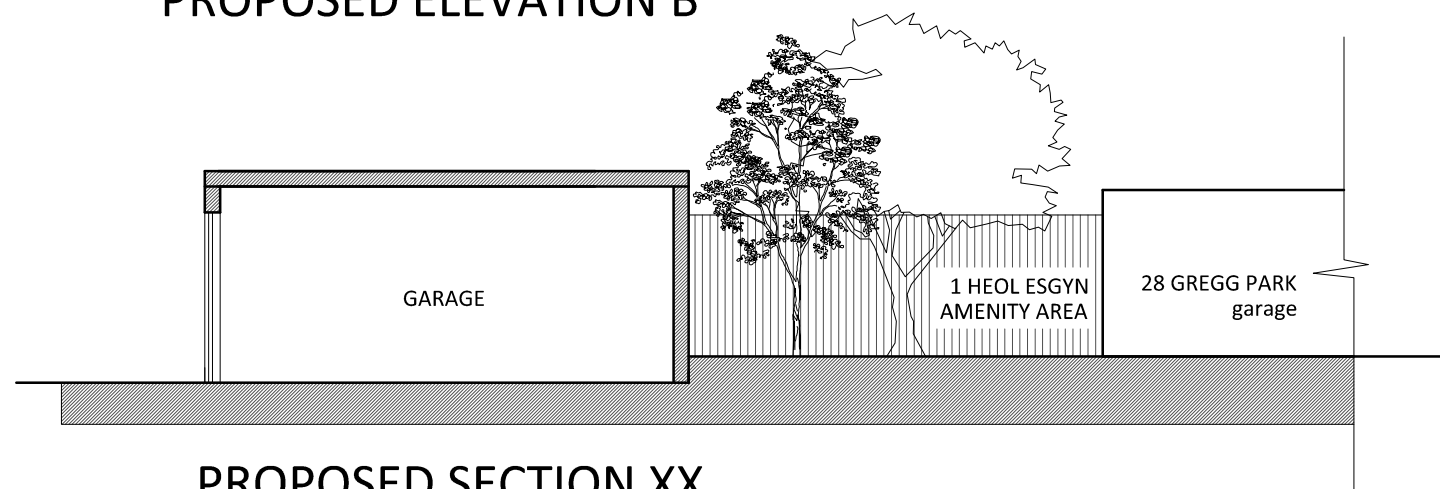

PROPOSED SECTION XX

© This drawing is copyright Do not Scale. Contractor to check all dimensions on site and to report any discrepancies directly to the SO.			 SK DESIGNS 588, Clearwater Way, Lakeside, Cardiff, CF23 6EM Tel: 029 20 761 950 Fax: 029 20 761 950 Email: info@skdesigns.org.uk
Date: FEB 2025			
Project: 1A HEOL ESGYN NEATH SA10 7LL			
Client:			
Description: PROPOSED ELEVATIONS	Job No:	Scale: 1:100 ON A3	
	Dwg No: 203 R3	Drawn By: NZ	