






PROPOSED ELEVATION A

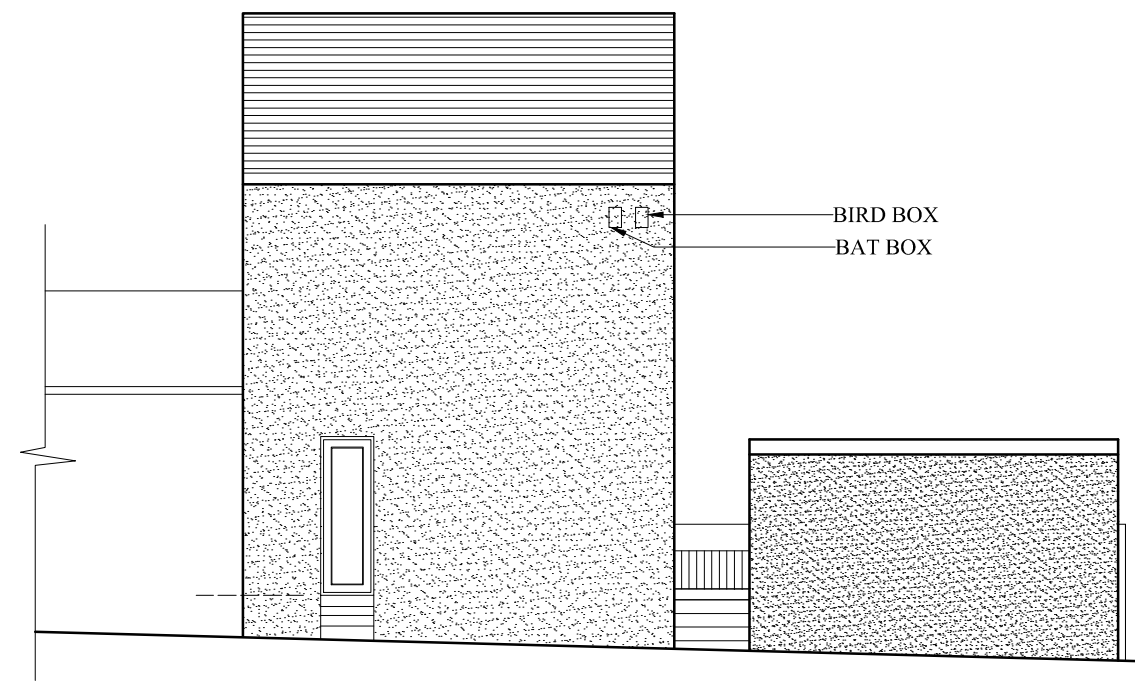

PROPOSED ELEVATION C

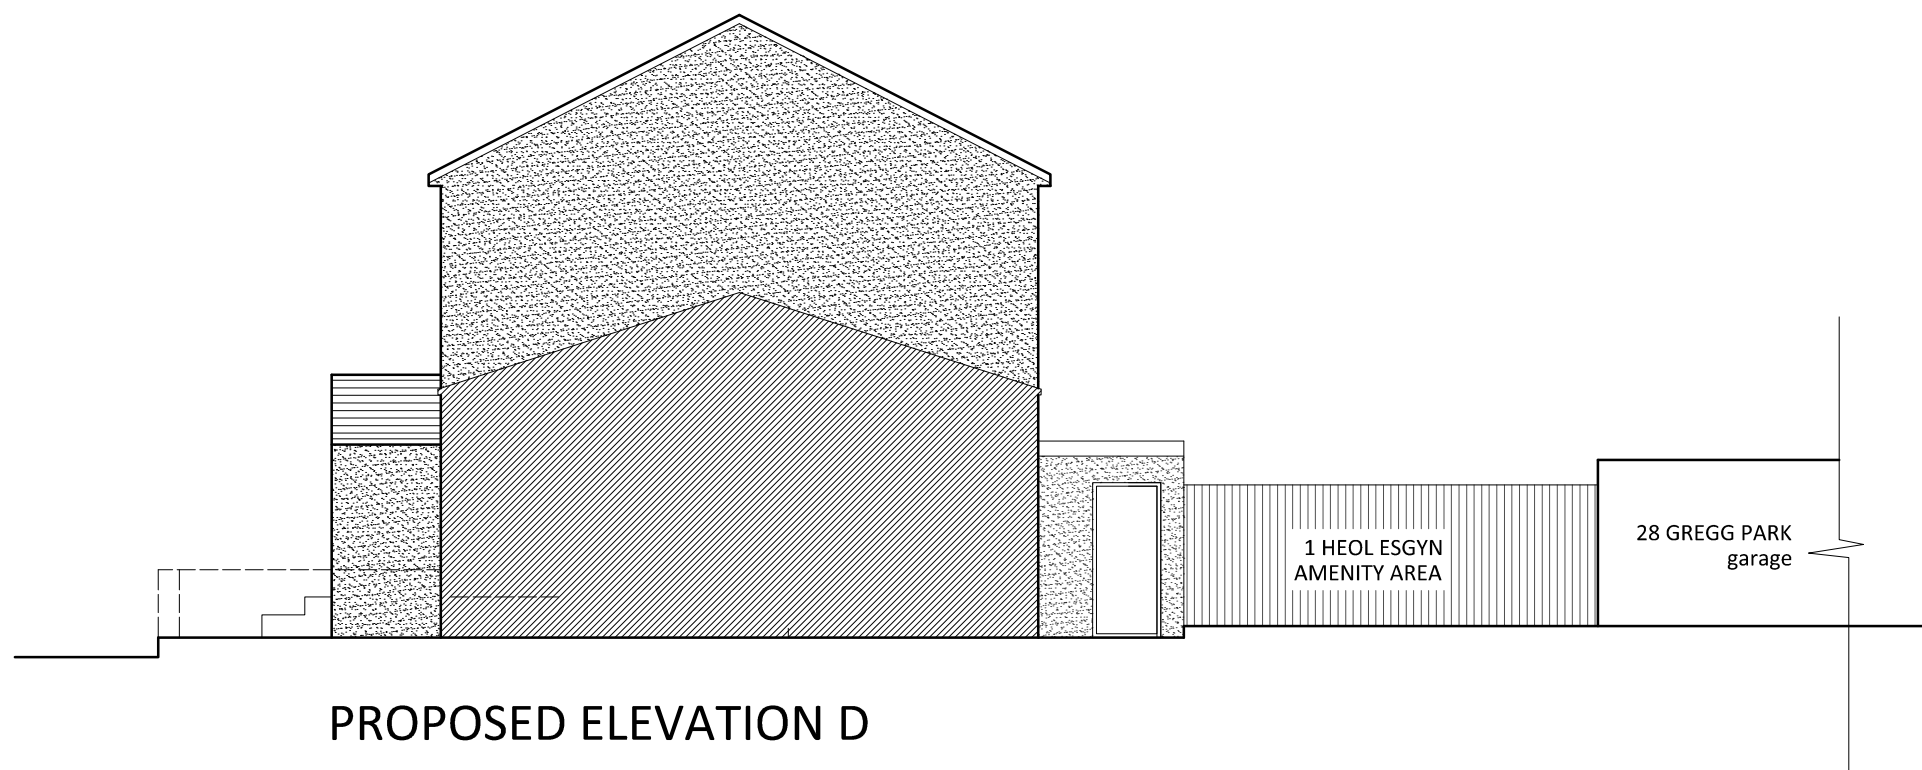

PROPOSED ELEVATION D

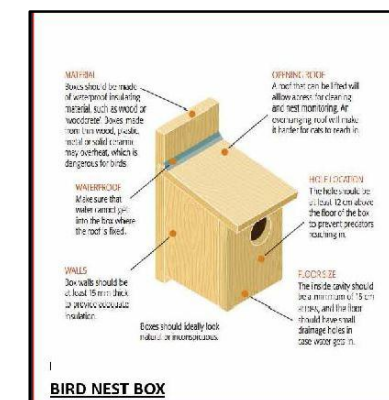

PROPOSED BIRD NEST BOX



PROPOSED BAT BOX

© This drawing is copyright. Do not scale. Contractor to check all dimensions on site and to report any discrepancies directly to the SO.		
Date: MARCH 2025		
Project: 1A HEOL ESGYN NEATH SA10 7LL		
Client:		
Description: PROPOSED ELEVATIONS	Job No:	Scale: 1:100 ON A3
	Dwg No: 202 R3	Drawn By: NZ
SK DESIGNS 980, Cleveville Way, Lakeside, Cardiff CF23 4DU Tel: 029 20 761 950 Fax: 029 20 761 950 Email: info@skdesigns.org.uk		