© This drawing is copyright Do not Scale.
Contractor to check all dimensions on site and to report any discrepancies directly to the SO.

Date: MARCH 2025

Project: 1A HEOL ESGYN NEATH SA10 7LL

Client:

Description: PROPOSED PLAN

Job No:

Scale: 1:100 ON A3

Dwg No: 201 R3

Drawn By: NZ

SK DESIGNS
58B, Clearwater Way, Lakeside, Cardiff. CF23 6HJ
Tel: 029 20 761 950
Fax: 029 20 761 950
Email: info@skdesigns.org.uk
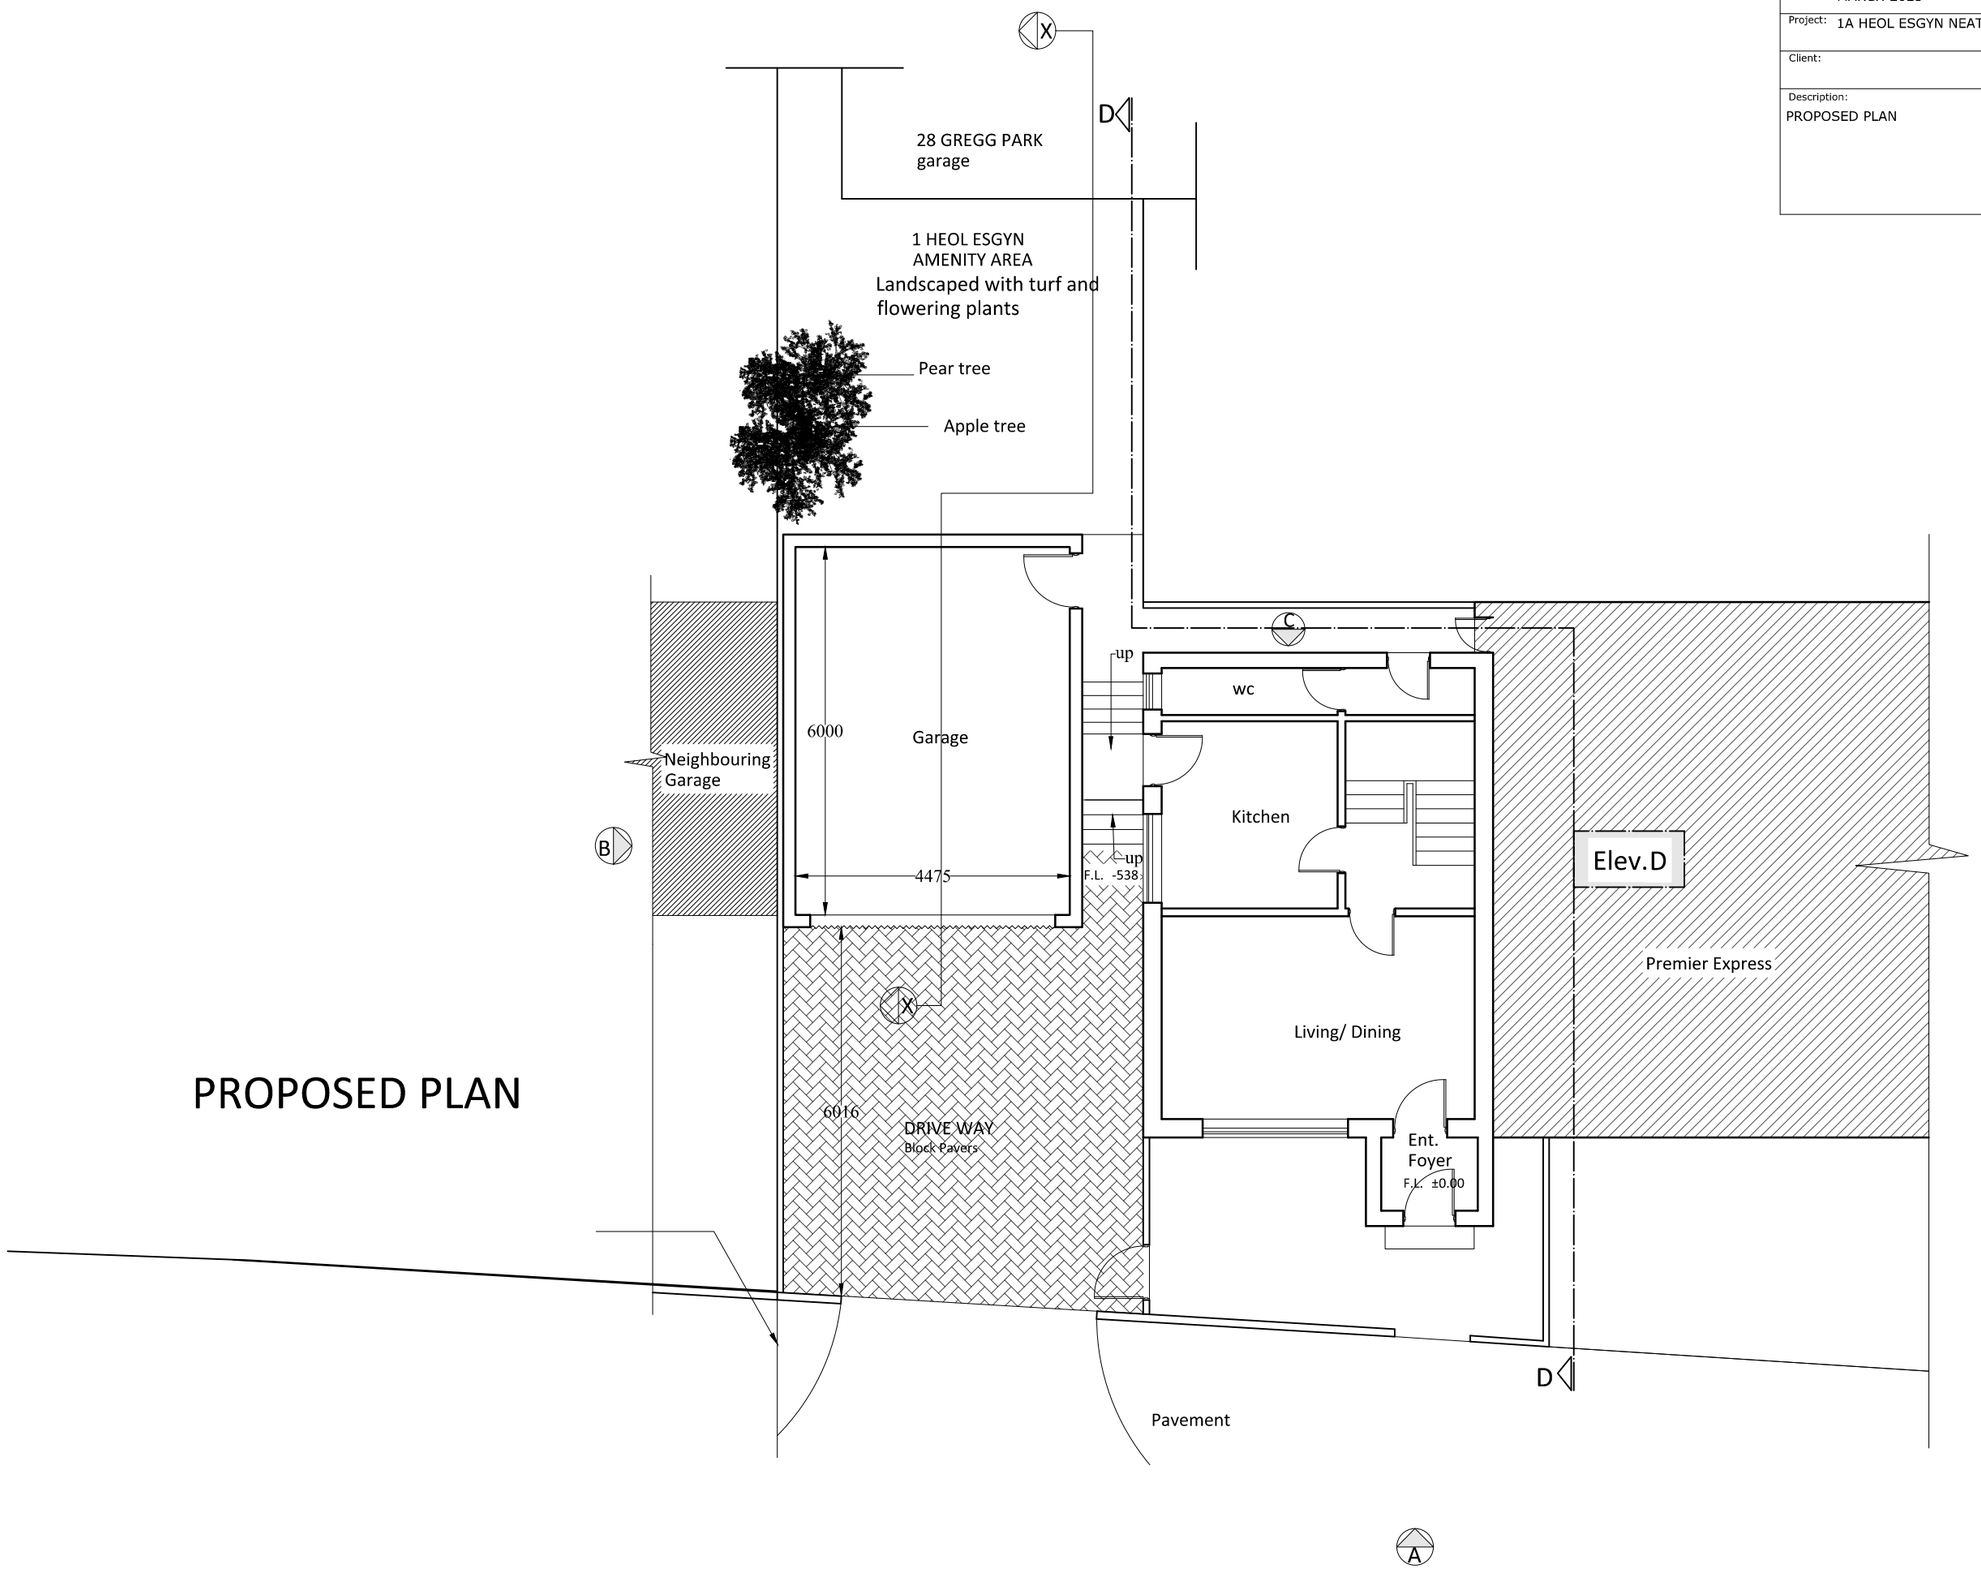
PROPOSED PLAN