




NO.	NOTES
1	All dimensions in millimetres unless otherwise stated.
2	Do not scale off drawing. All dimensions to be checked on site by contractor.
3	Drawings to be used for purposes of Planning Application only.
4	These are not Construction Drawings.
5	The contractor is to set out, check and co-ordinate all dimensions on site during the course of works.

THIS DRAWING IS FOR COSTING PURPOSES ONLY AND NOT FOR CONSTRUCTION UNTIL APPROVED.

(A S P R O P O S E D)

DRAWING NUMBER; 2509; AL(4-)03.

EXTENT OF EXISTING BUILDING

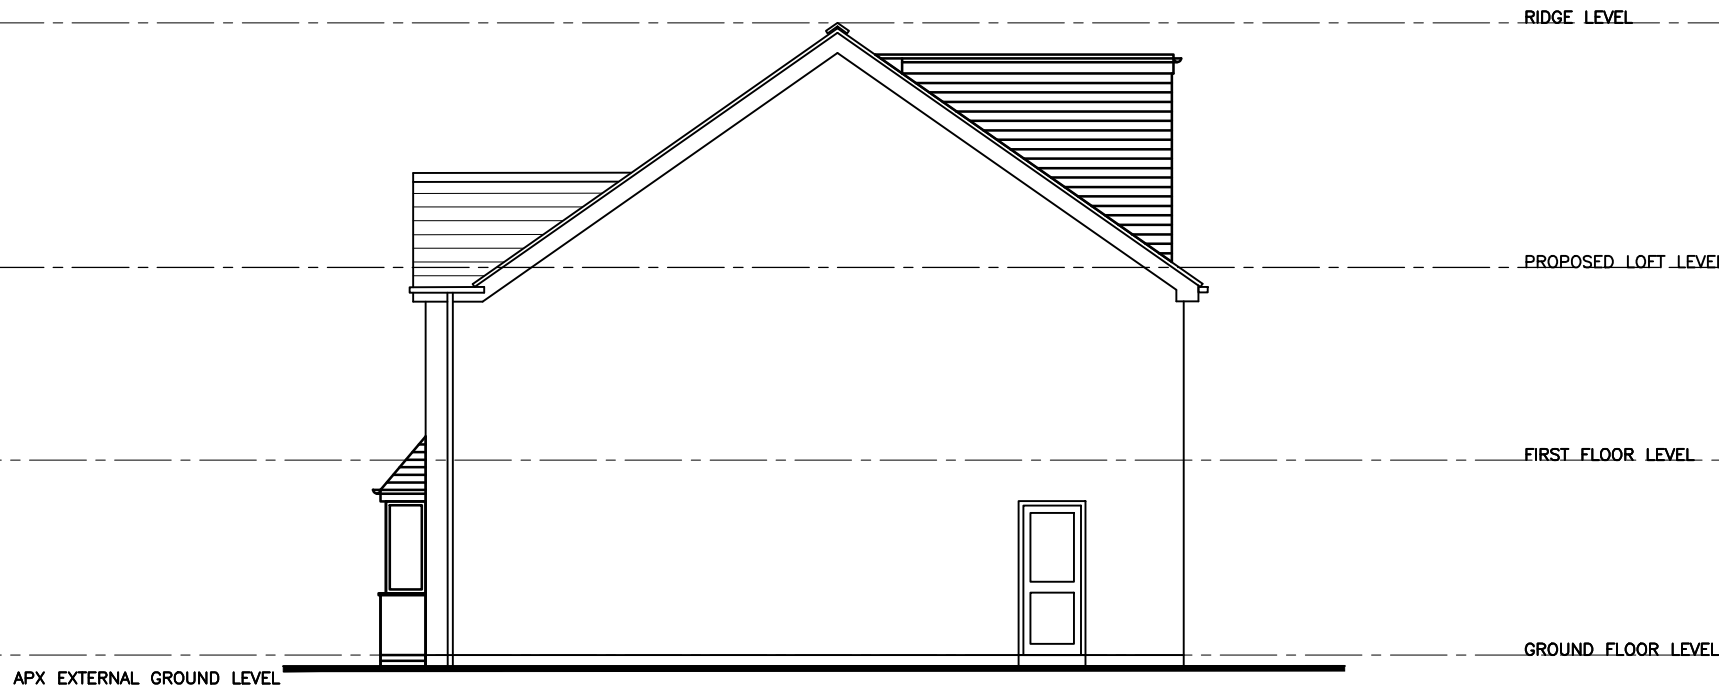

Side Elevation 1.



SCALE 1:100



REVISIONS :	KNJ	KNJ
A. 07/03/25	COMPLETED.	
B. 16/03/25	CORRECTED.	

SHEET TITLE:	AS SHOWN.
--------------	-----------

PROJECT DESCRIPTION:	PROPOSED DORMER LOFT CONVERSION AT 107, MARCH HYWEL, CILFREW, NEATH, SA10 8ND. FOR MR LYNDON.
----------------------	--



DATE:	JAN. 25.
-------	----------

SCALE:	AS SHOWN
--------	----------

AS SHOWN

SHEET:	A-3
--------	-----